




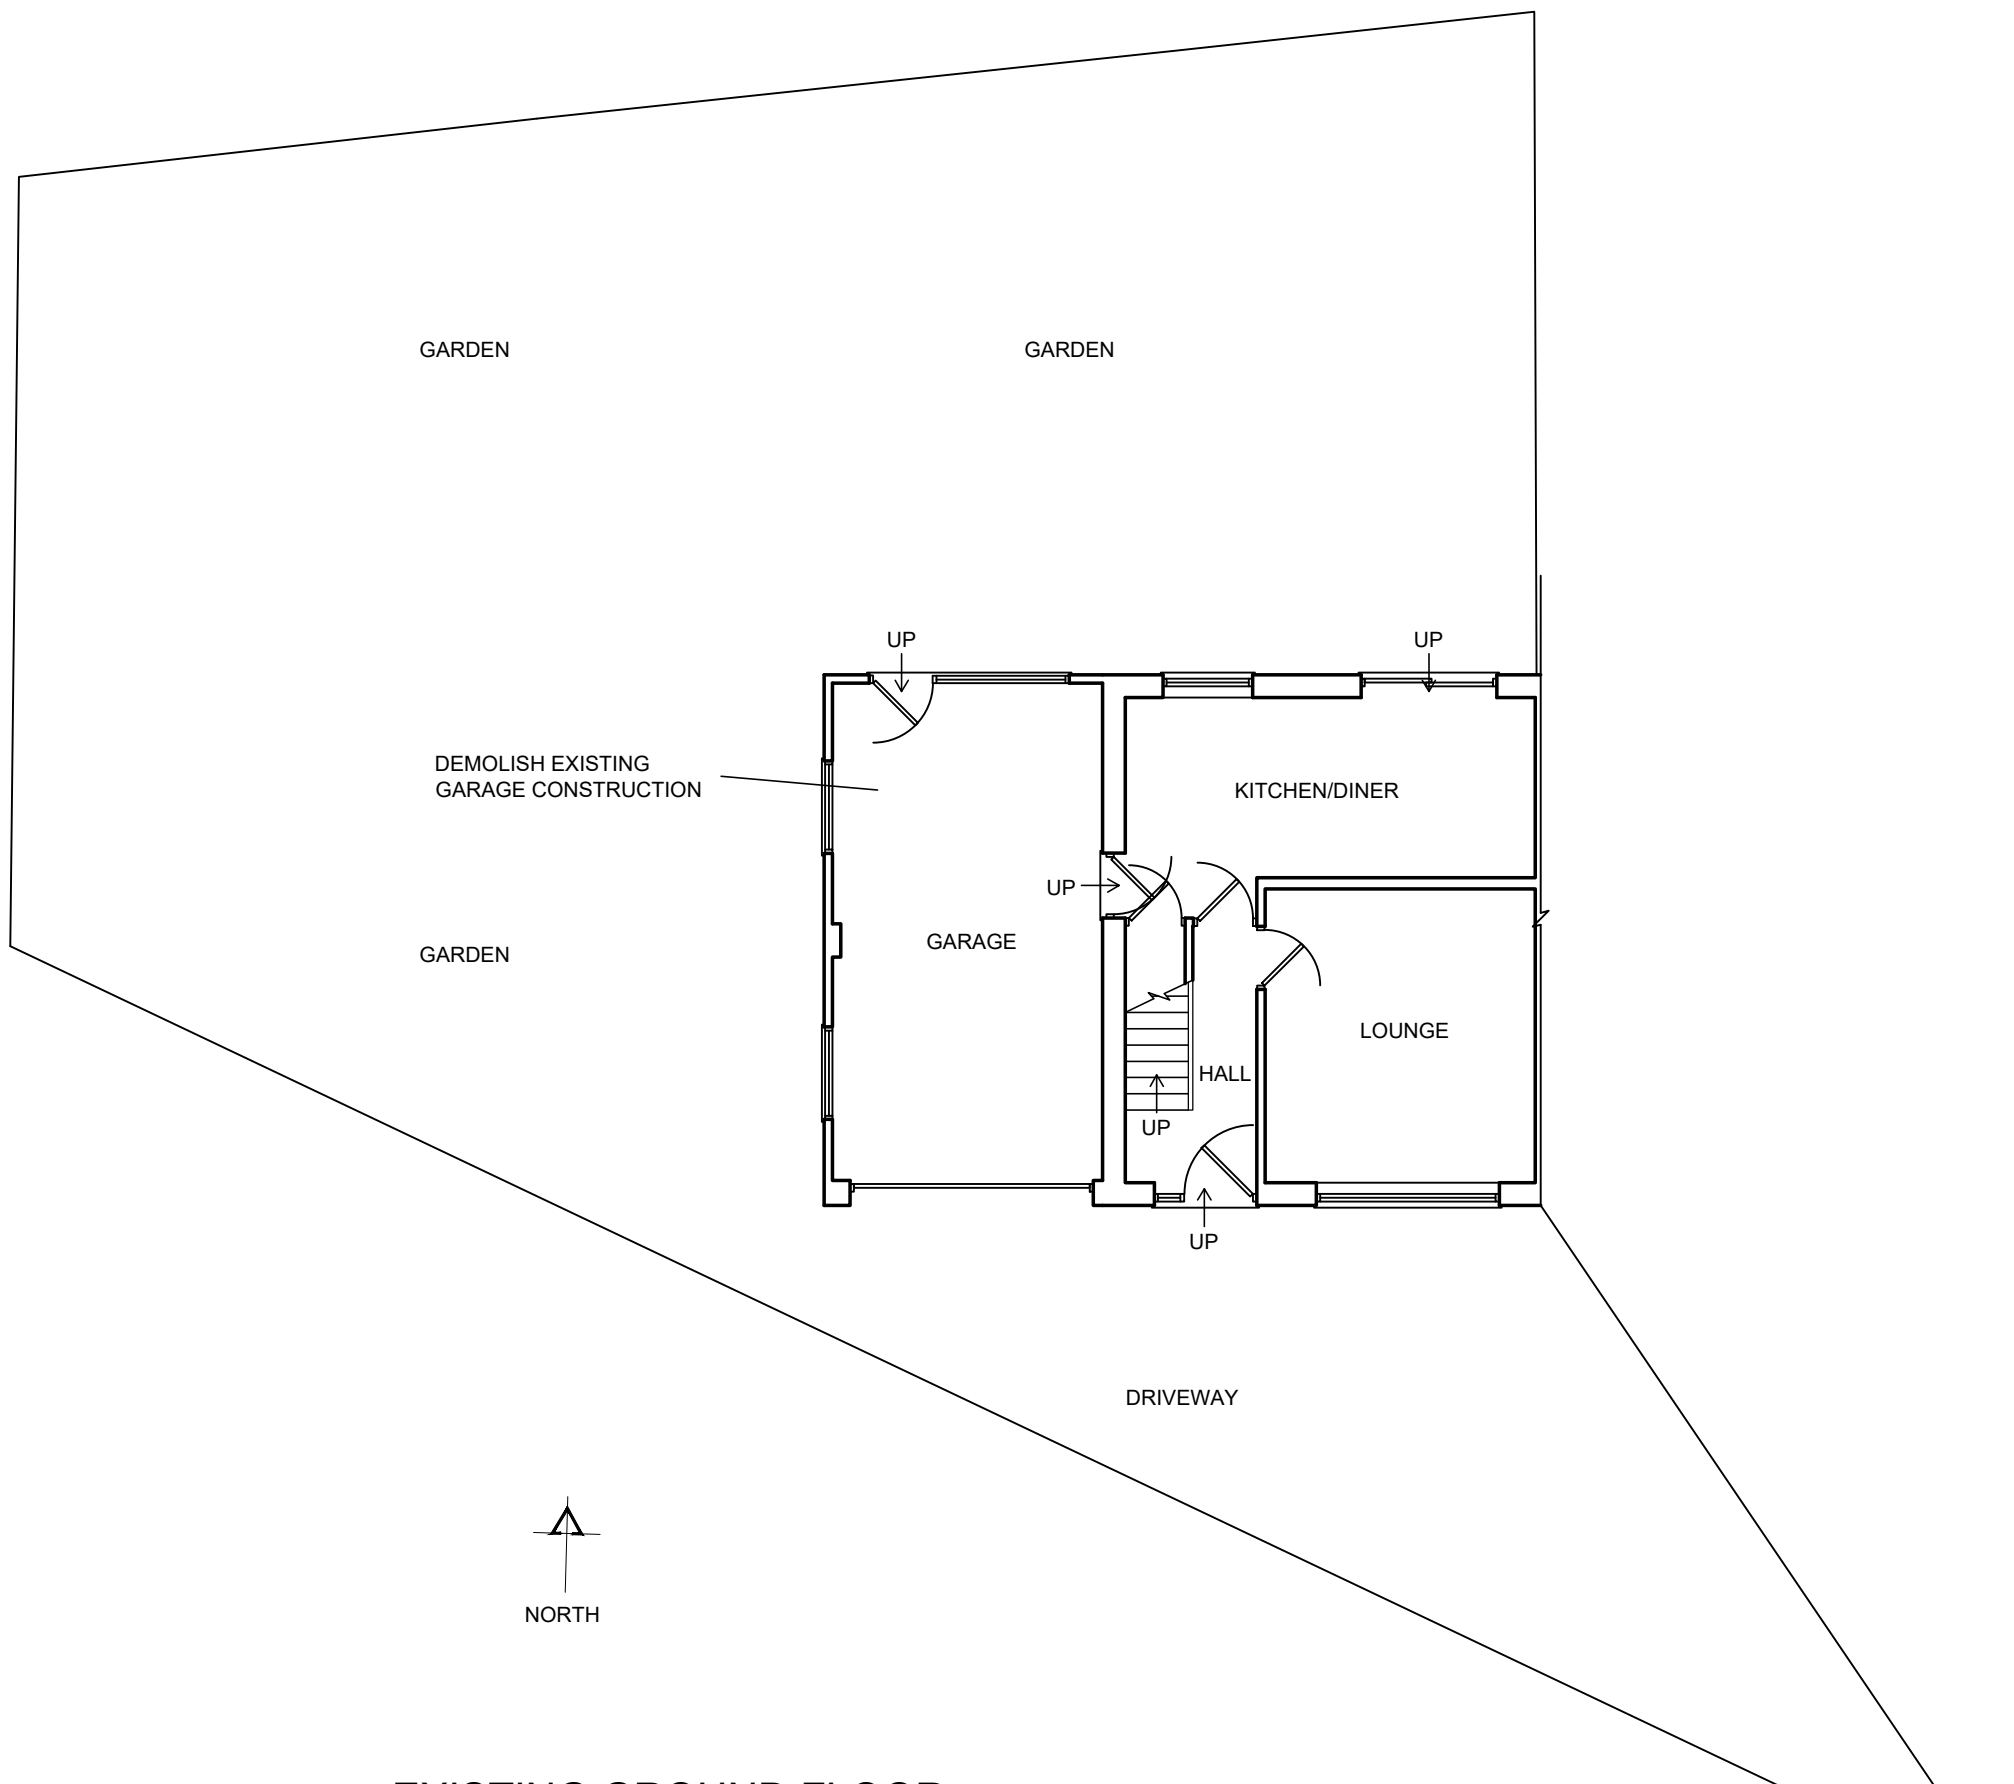


EXISTING GROUND FLOOR
& SITE LAYOUT @ 1 : 100

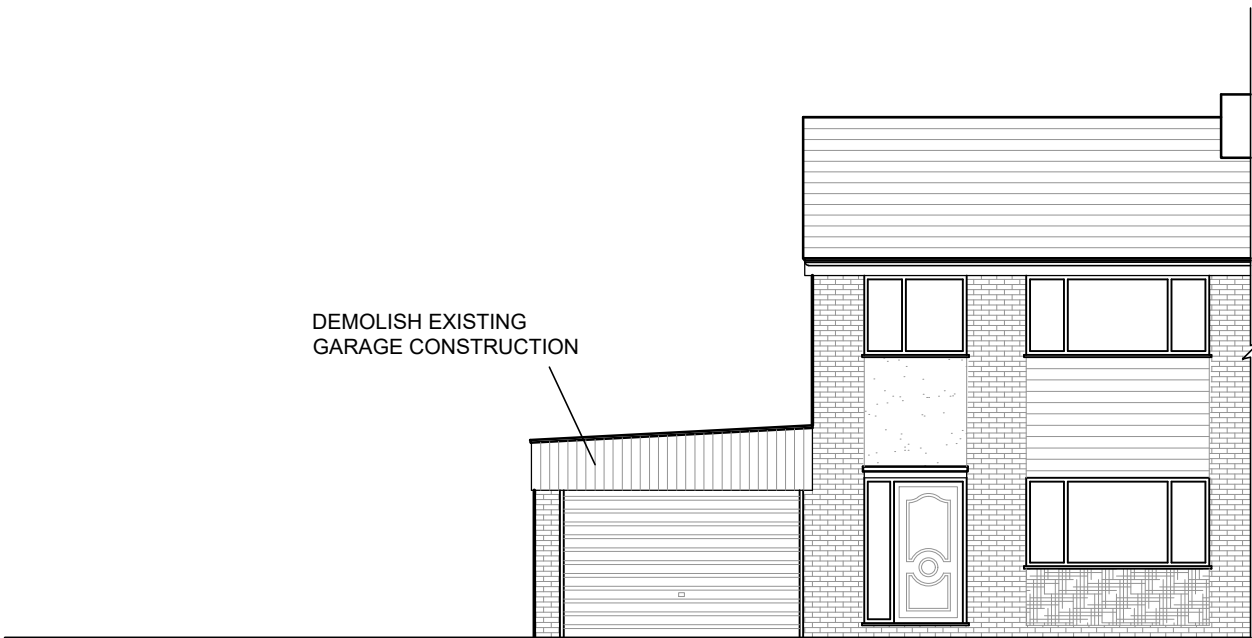


EXISTING SOUTH FACING
ELEVATION @ 1 : 100

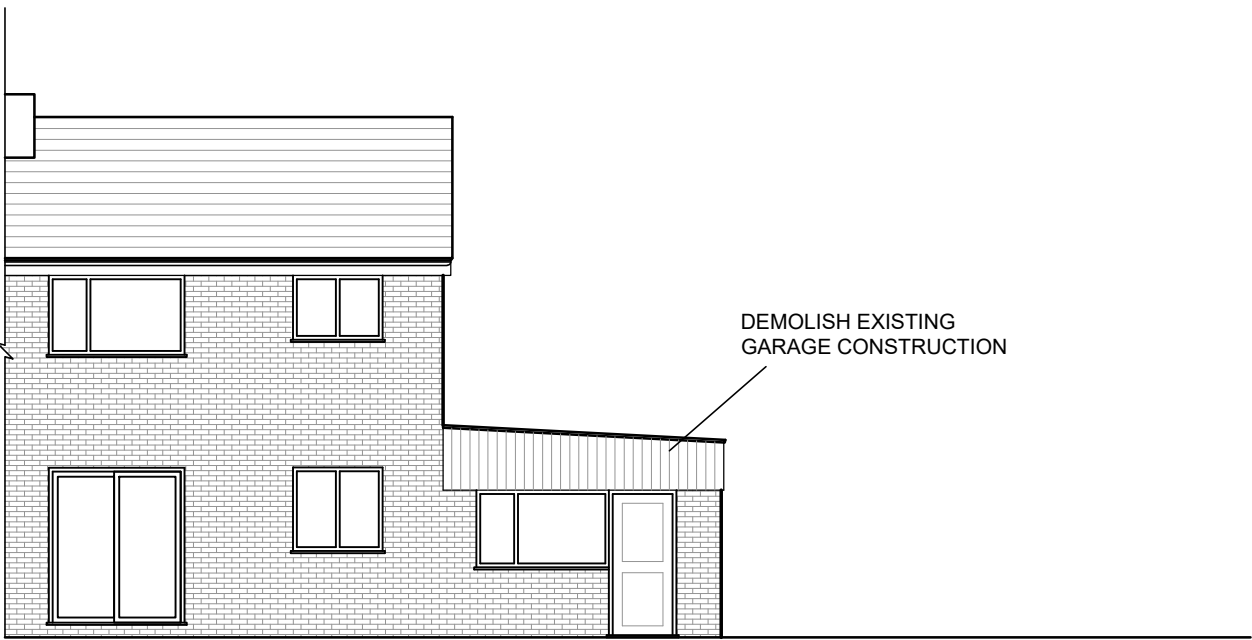

EXISTING NORTH FACING
ELEVATION @ 1 : 100

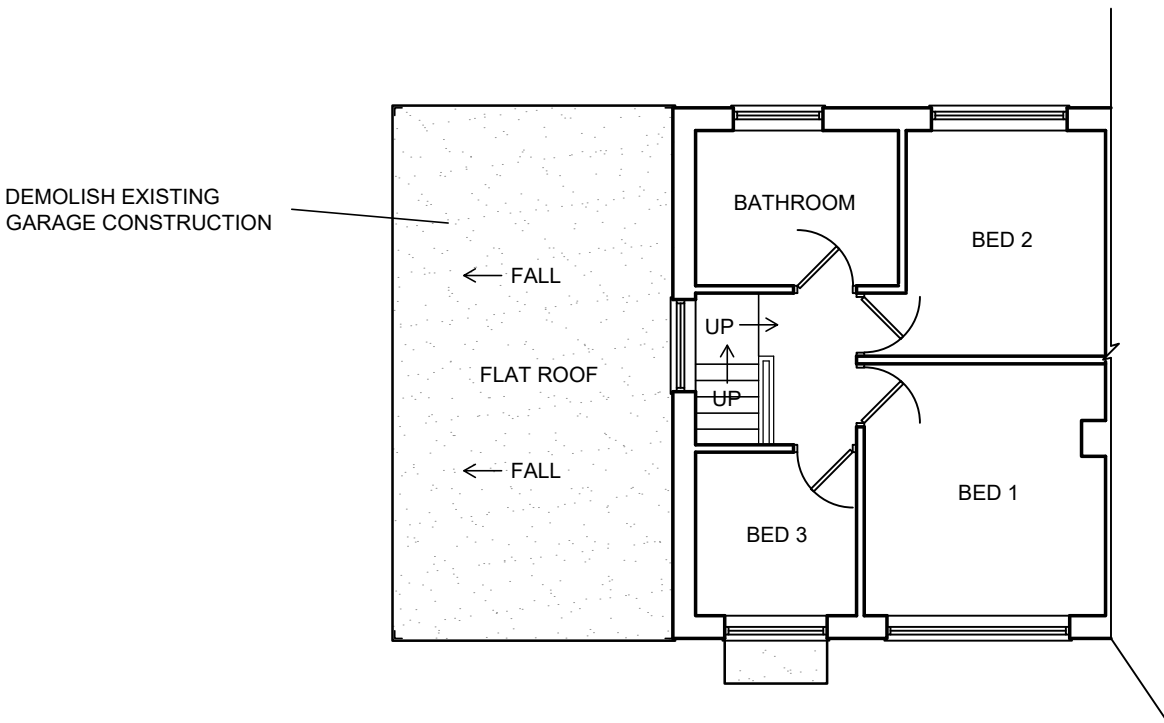


EXISTING FIRST FLOOR
LAYOUT @ 1 : 100

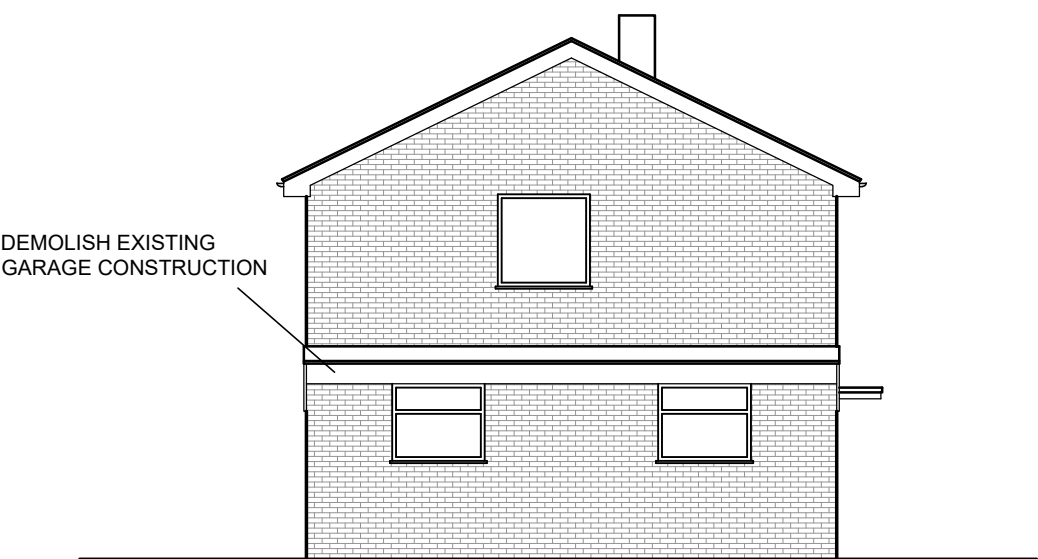

EXISTING WEST FACING
ELEVATION @ 1 : 100



EXISTING EAST FACING
ELEVATION @ 1 : 100

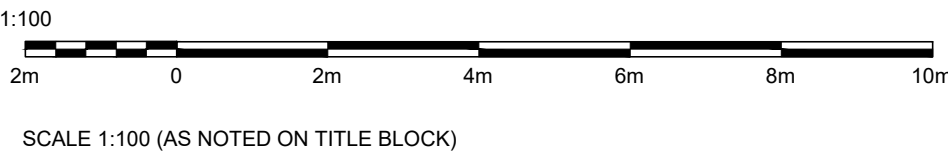

Copyright. This drawing and design and all the information contained therein is the sole copyright of Architecture & Design, and reproduction in any form is forbidden unless permission is obtained in writing. Warning. No dimensions to be scaled from this drawing. All contractors must visit site and be responsible for taking and checking all dimensions relative to this work. The designer must be advised of any discrepancies in writing. This drawing must be read in conjunction with the specifications/bill of quantities and related drawings. Any structural work must be carried out to exact specification and requirements of the client's appointed structural engineer and any amendments must have his express prior written authority. All structural work must be inspected at all relevant stages by the structural engineer and by the Appointed Building Inspector, and comply with their requirements. Any cost and claims for damages, loss of trade, etc., incurred by failing to do so are the sole liability of the contractor.

REVISIONS		
-	INITIAL ISSUE	28.04.22

ARCHITECTURE & INTERIOR DESIGN		
CLIENT	GRAHAM OGLESBY	
PROJECT	13 WINSTON CLOSE, RADCLIFFE, M26 4WS	
TITLE	EXISTING LAYOUTS & ELEVATIONS	
SHEET/SCALE	A1 @ 1:100	DATE 28.04.2022
JOB NO.	220402	DWG NO. 01
DRAWN	DJC	CHECKED DJC