


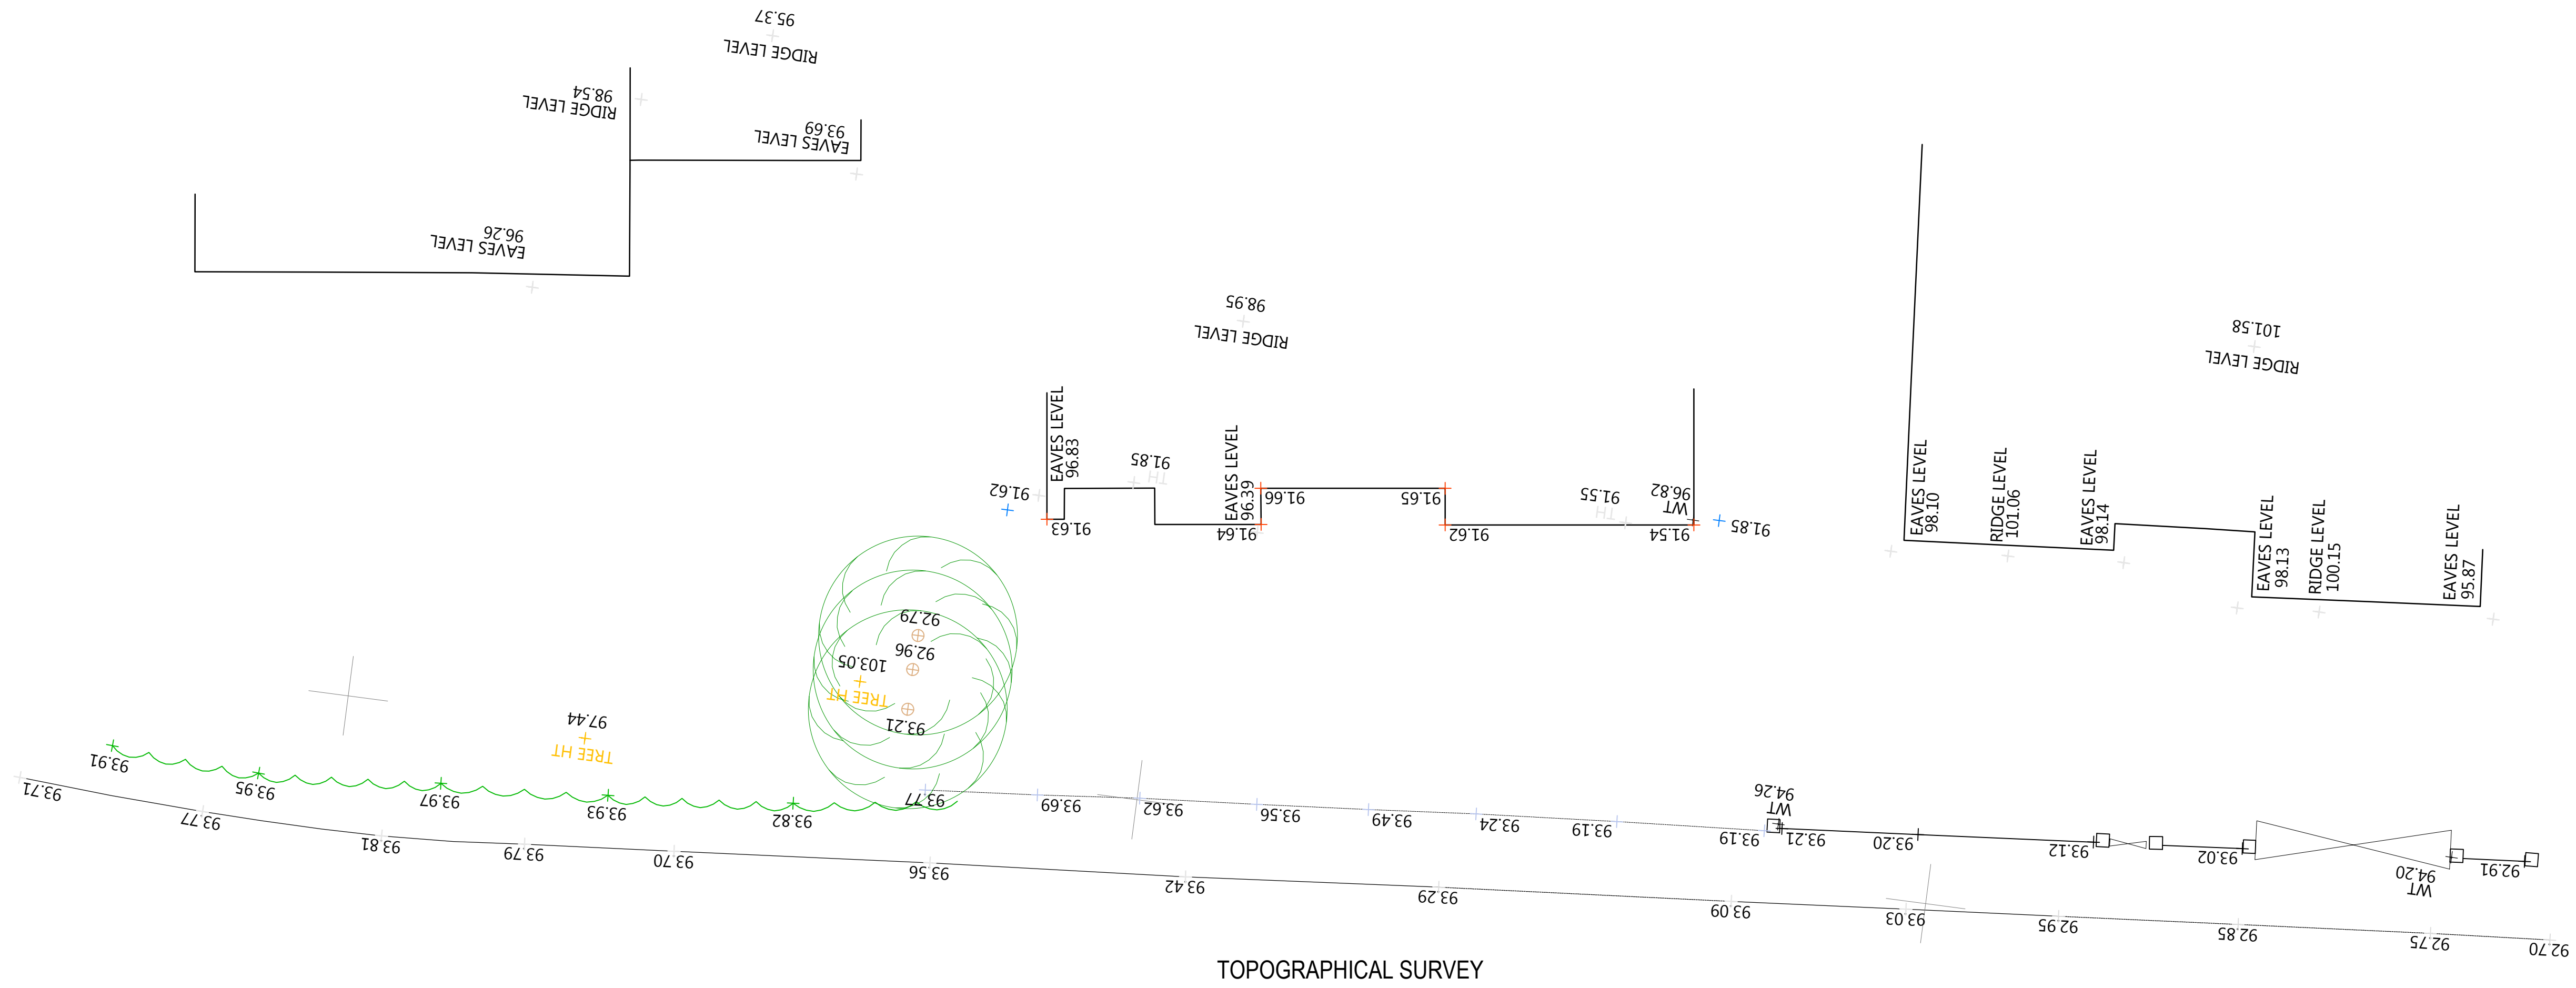

Rev	Date	Description
A		
B		
C		
D		
E		
F		
G		
H		
I		
J		
K		
L		
M		
N		
O		
P		
Q		
R		
S		
T		
U		
V		
W		
X		
Y		
Z		

archirama Architecture & project management 3 Park Gate Ave, Wiltington, Manchester M20 3BZ Tel: 01797 171 000 email: mail@archirama.co.uk				
Client	Mamit Agarwal			
Project / Site	2 Bridgefield Drive Bury, Gtr MCR			
Drawing Title	Proposed double storey side and single storey rear extensions, new roof with higher ridge & dormer			
Drawn By	PR	12/11/24	Step	Planning
Checked By			Scale	1 : 100@A1
Drawing No.	PL02	Revision	-	