
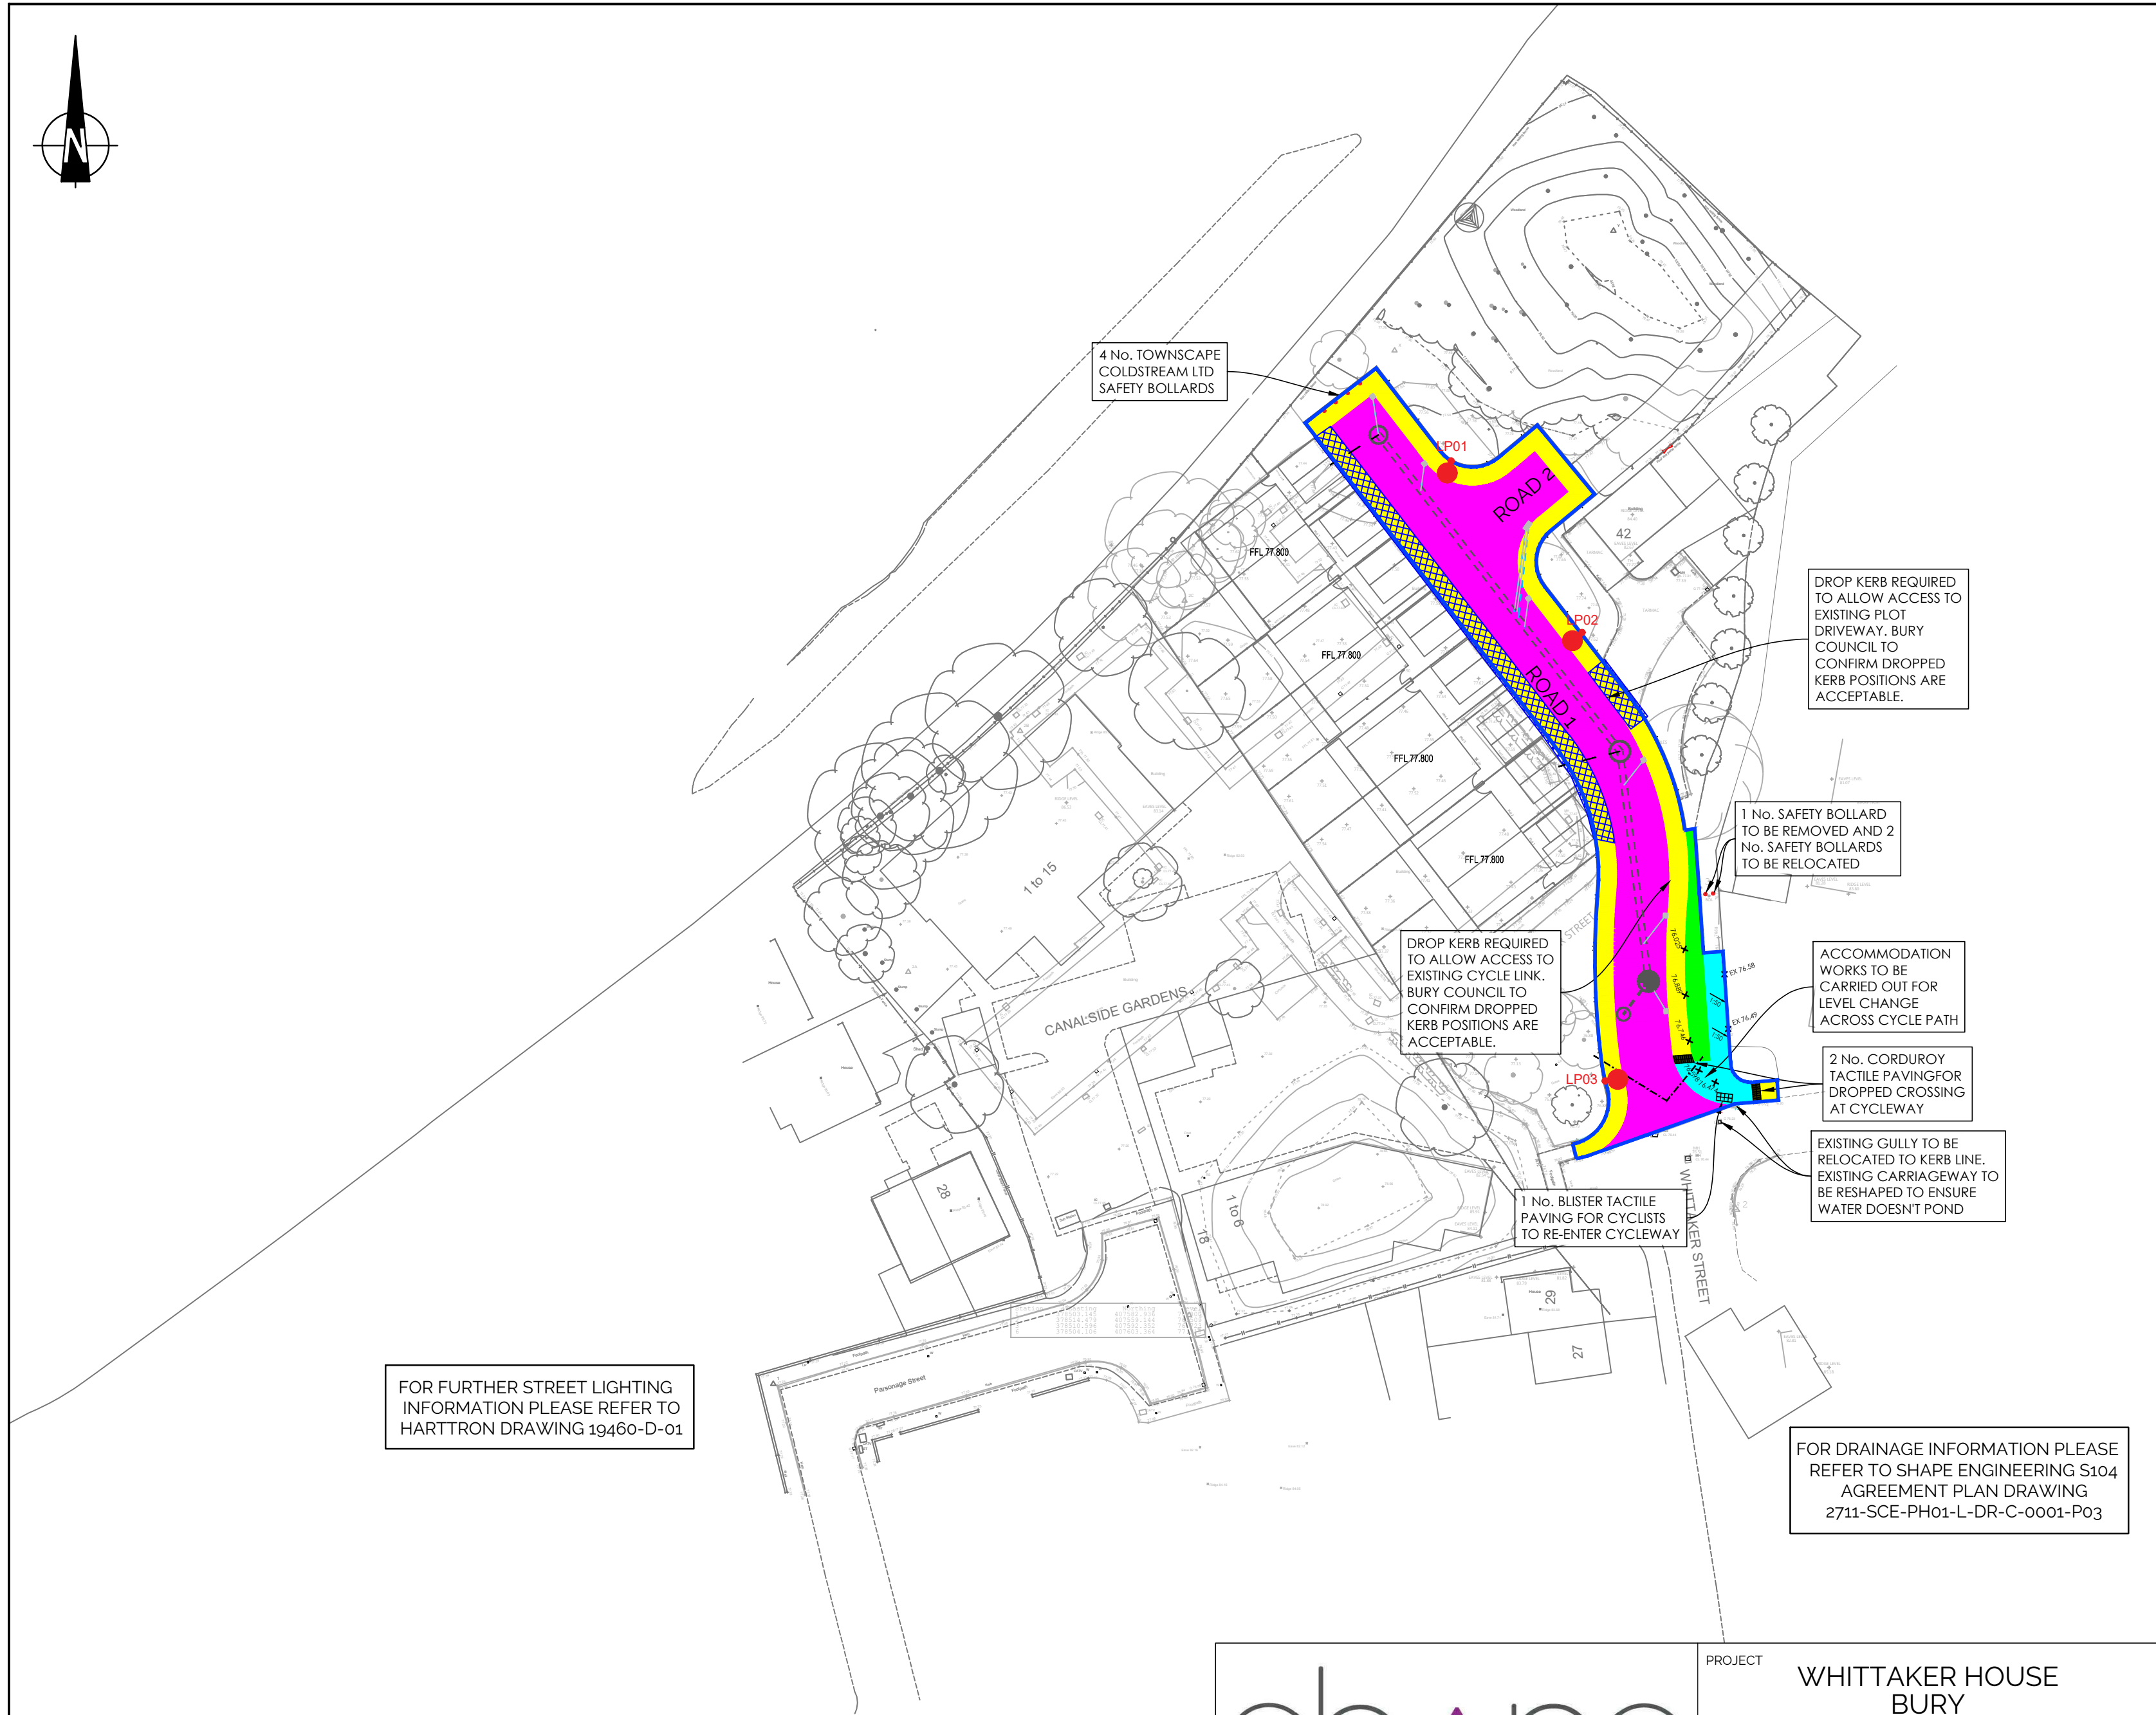


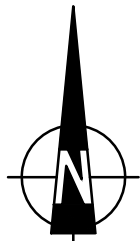

FOR FURTHER STREET LIGHTING
INFORMATION PLEASE REFER TO
HARTTRON DRAWING 19460-D-01

THIS DRAWING IS SUBJECT TO SECTION 104
APPROVAL FROM UNITED UTILITIES AND IS
NOT TO BE USED FOR CONSTRUCTION .

THIS DRAWING IS SUBJECT TO SECTION 38
APPROVAL FROM BURY COUNCIL AND SHOULD
NOT TO BE USED FOR CONSTRUCTION.

shape

CONSULTING ENGINEERS

Amber House | Green Lane | Liverpool | L13 7GD
T: 0151 305 0700 | W: www.shapeengineering.co.uk | Tweet Us: @shapetweets

PROJECT

WHITFIELD & BROWN
BURY

TITLE

SECTION 38
AGREEMENT PLAN

- GENERAL NOTES:**
- DO NOT SCALE FROM THIS DRAWING.
 - ALL DIMENSIONS ARE IN METERS UNLESS OTHERWISE SHOWN.
 - THIS DRAWING IS TO BE READ IN CONJUNCTION WITH ALL OTHER RELEVANT DRAWINGS.
 - ANY ANOMOLIES ON THIS DRAWING IDENTIFIED BY THE CONTRACTOR SHALL BE BROUGHT TO THE ATTENTION OF THE ENGINEER PRIOR TO CONSTRUCTION.
 - THE SPECIFICATION IN ALL RESPECTS SHALL BE IN ACCORDANCE WITH THE CURRENT BURY COUNCIL SPECIFICATIONS OR OTHER PUBLICATIONS IN FORCE IN THE COUNTY AT THE TIME OF CONSTRUCTION.
 - THIS AND ALL DRAWINGS ARE TO BE READ IN CONJUNCTION WITH THE HIGHWAYS AGENCY MANUAL OF CONTRACT DOCUMENTS FOR HIGHWAY WORKS.
 - RECONSTRUCTION OF EXISTING CARRIAGEWAY AND FOOTWAYS THAT ARE AFFECTED BY THESE DEVELOPMENT WORKS ARE TO BE SPECIFIED AND AGREED BY THE AREA HIGHWAYS MANAGER PRIOR TO CONSTRUCTION.
 - STATUTORY UNDERTKAERS APPARATUS TO BE MOVED, REMOVED, PROTECTED OR ADJUSTED AFTER CONSULTATION WITH THE CLIENT.
 - ADOPTABLE DRAINAGE HAS BEEN DESIGNED IN ACCORDANCE WITH SEWERS FOR ADOPTION 6TH EDITION.

PROPOSED ADOPTABLE CARRIAGEWAY

PROPOSED ADOPTABLE FOOTWAY

PROPOSED ADOPTABLE CYCLEWAY

PROPOSED DOUBLE KERB SURFACING

SITE BOUNDARY

EXTENT OF HIGHWAY WORKS

PROPOSED ADOPTABLE SURFACE WATER SEWER
(S104 ADOPTABLE DRAINAGE)

PROPOSED ADOPTED HIGHWAY DRAIN

VEHICLE CROSSOVER CONSTRUCTION
(INCREASED FOOTWAY CONSTRUCTION DEPTH)

LP01

STREET LIGHTING COLUMN

CORDUROY TACTILE PAVING LOCATION

BLISTER TACTILE PAVING LOCATION

P07	BW	Minor drawing amendments	14/08/25
P06	BW	Amended to address footway/cycleway arrangement	06/08/25
P05	PS	Cycle crossing moved closer to site entrance	30/05/25
Rev	By	Description	Date
Revision Schedule			
Client		WHITFIELD & BROWN	
Status	-	Purpose of Issue For Information	
Designed By	PS	Drawn By	PS
		Shape Project No.	2711
Sheet No.		2711-SCE-PH01-L-DR-C-0004	
Scale (@ A2)	1:500	Date	26/07/2023
		Rev	P07

This drawing remains the copyright of Shape Consulting Engineers Ltd.