



Planning 23, Ringley Road.

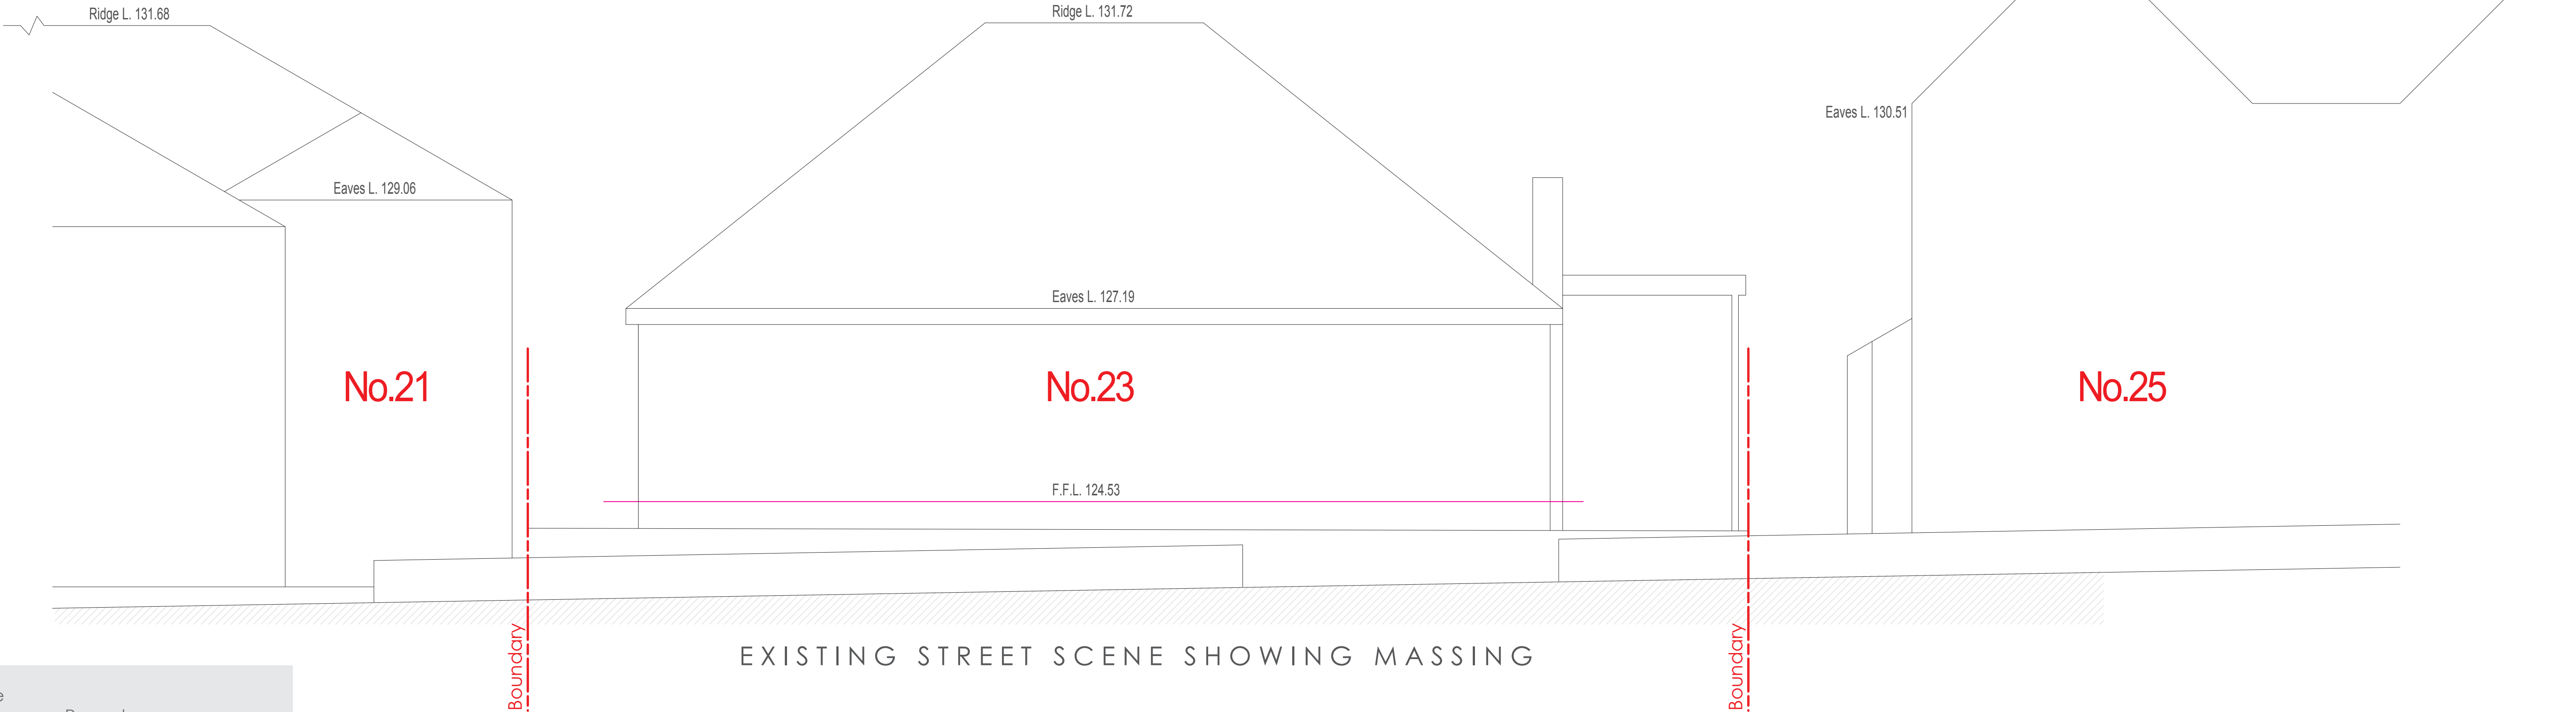

EXISTING STREET SCENE SHOWING MASSING

The Office
756 Blackburn Road
Sharpley
Bolton
01204 298 104
07969 175 357
acey68@hotmail.co.uk

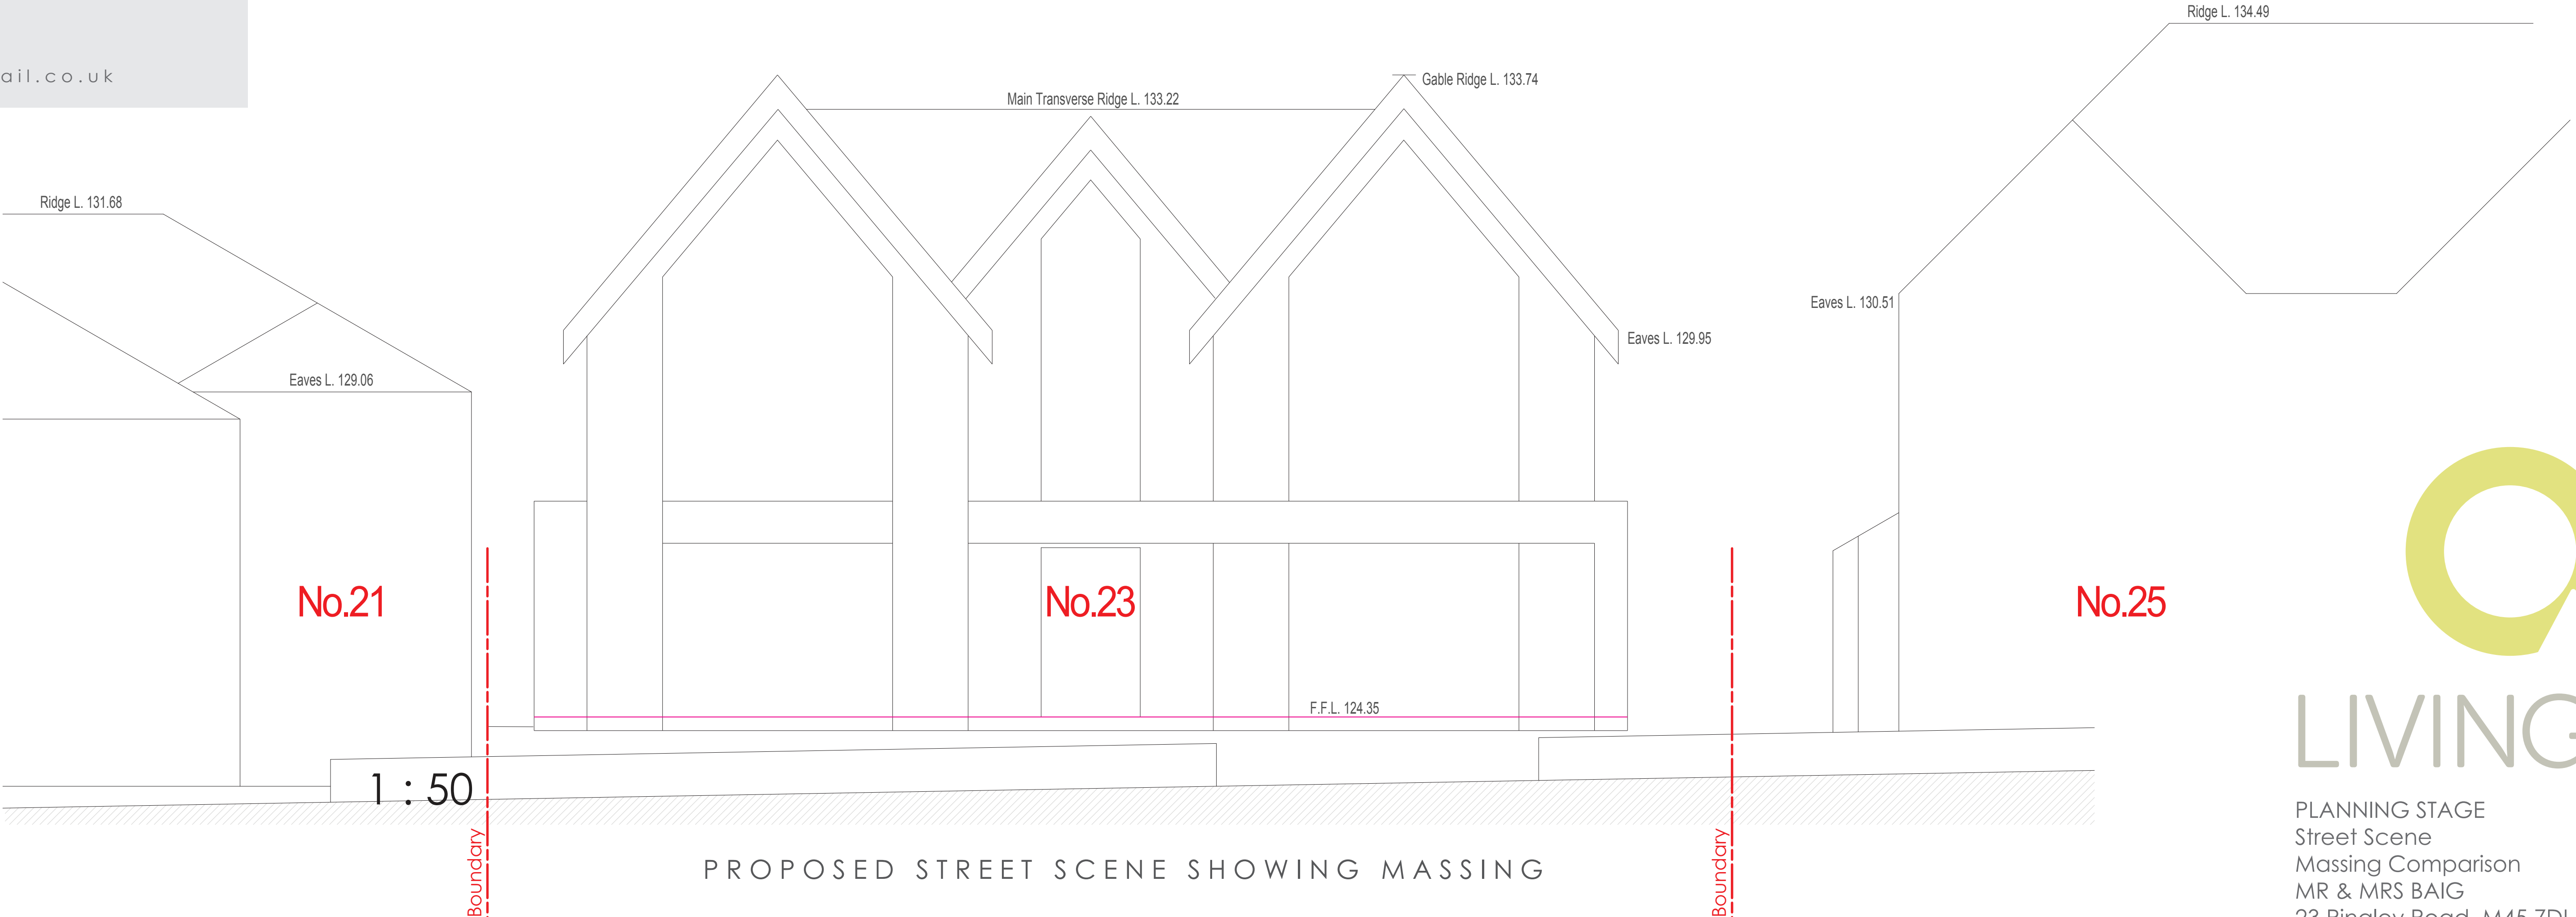

PROPOSED STREET SCENE SHOWING MASSING



LIVING

PLANNING STAGE
Street Scene
Massing Comparison
MR & MRS BAIG
23 Ringley Road M45 7DL
Drwg No: 23R/06
original scale 1 : 50 @ A1