


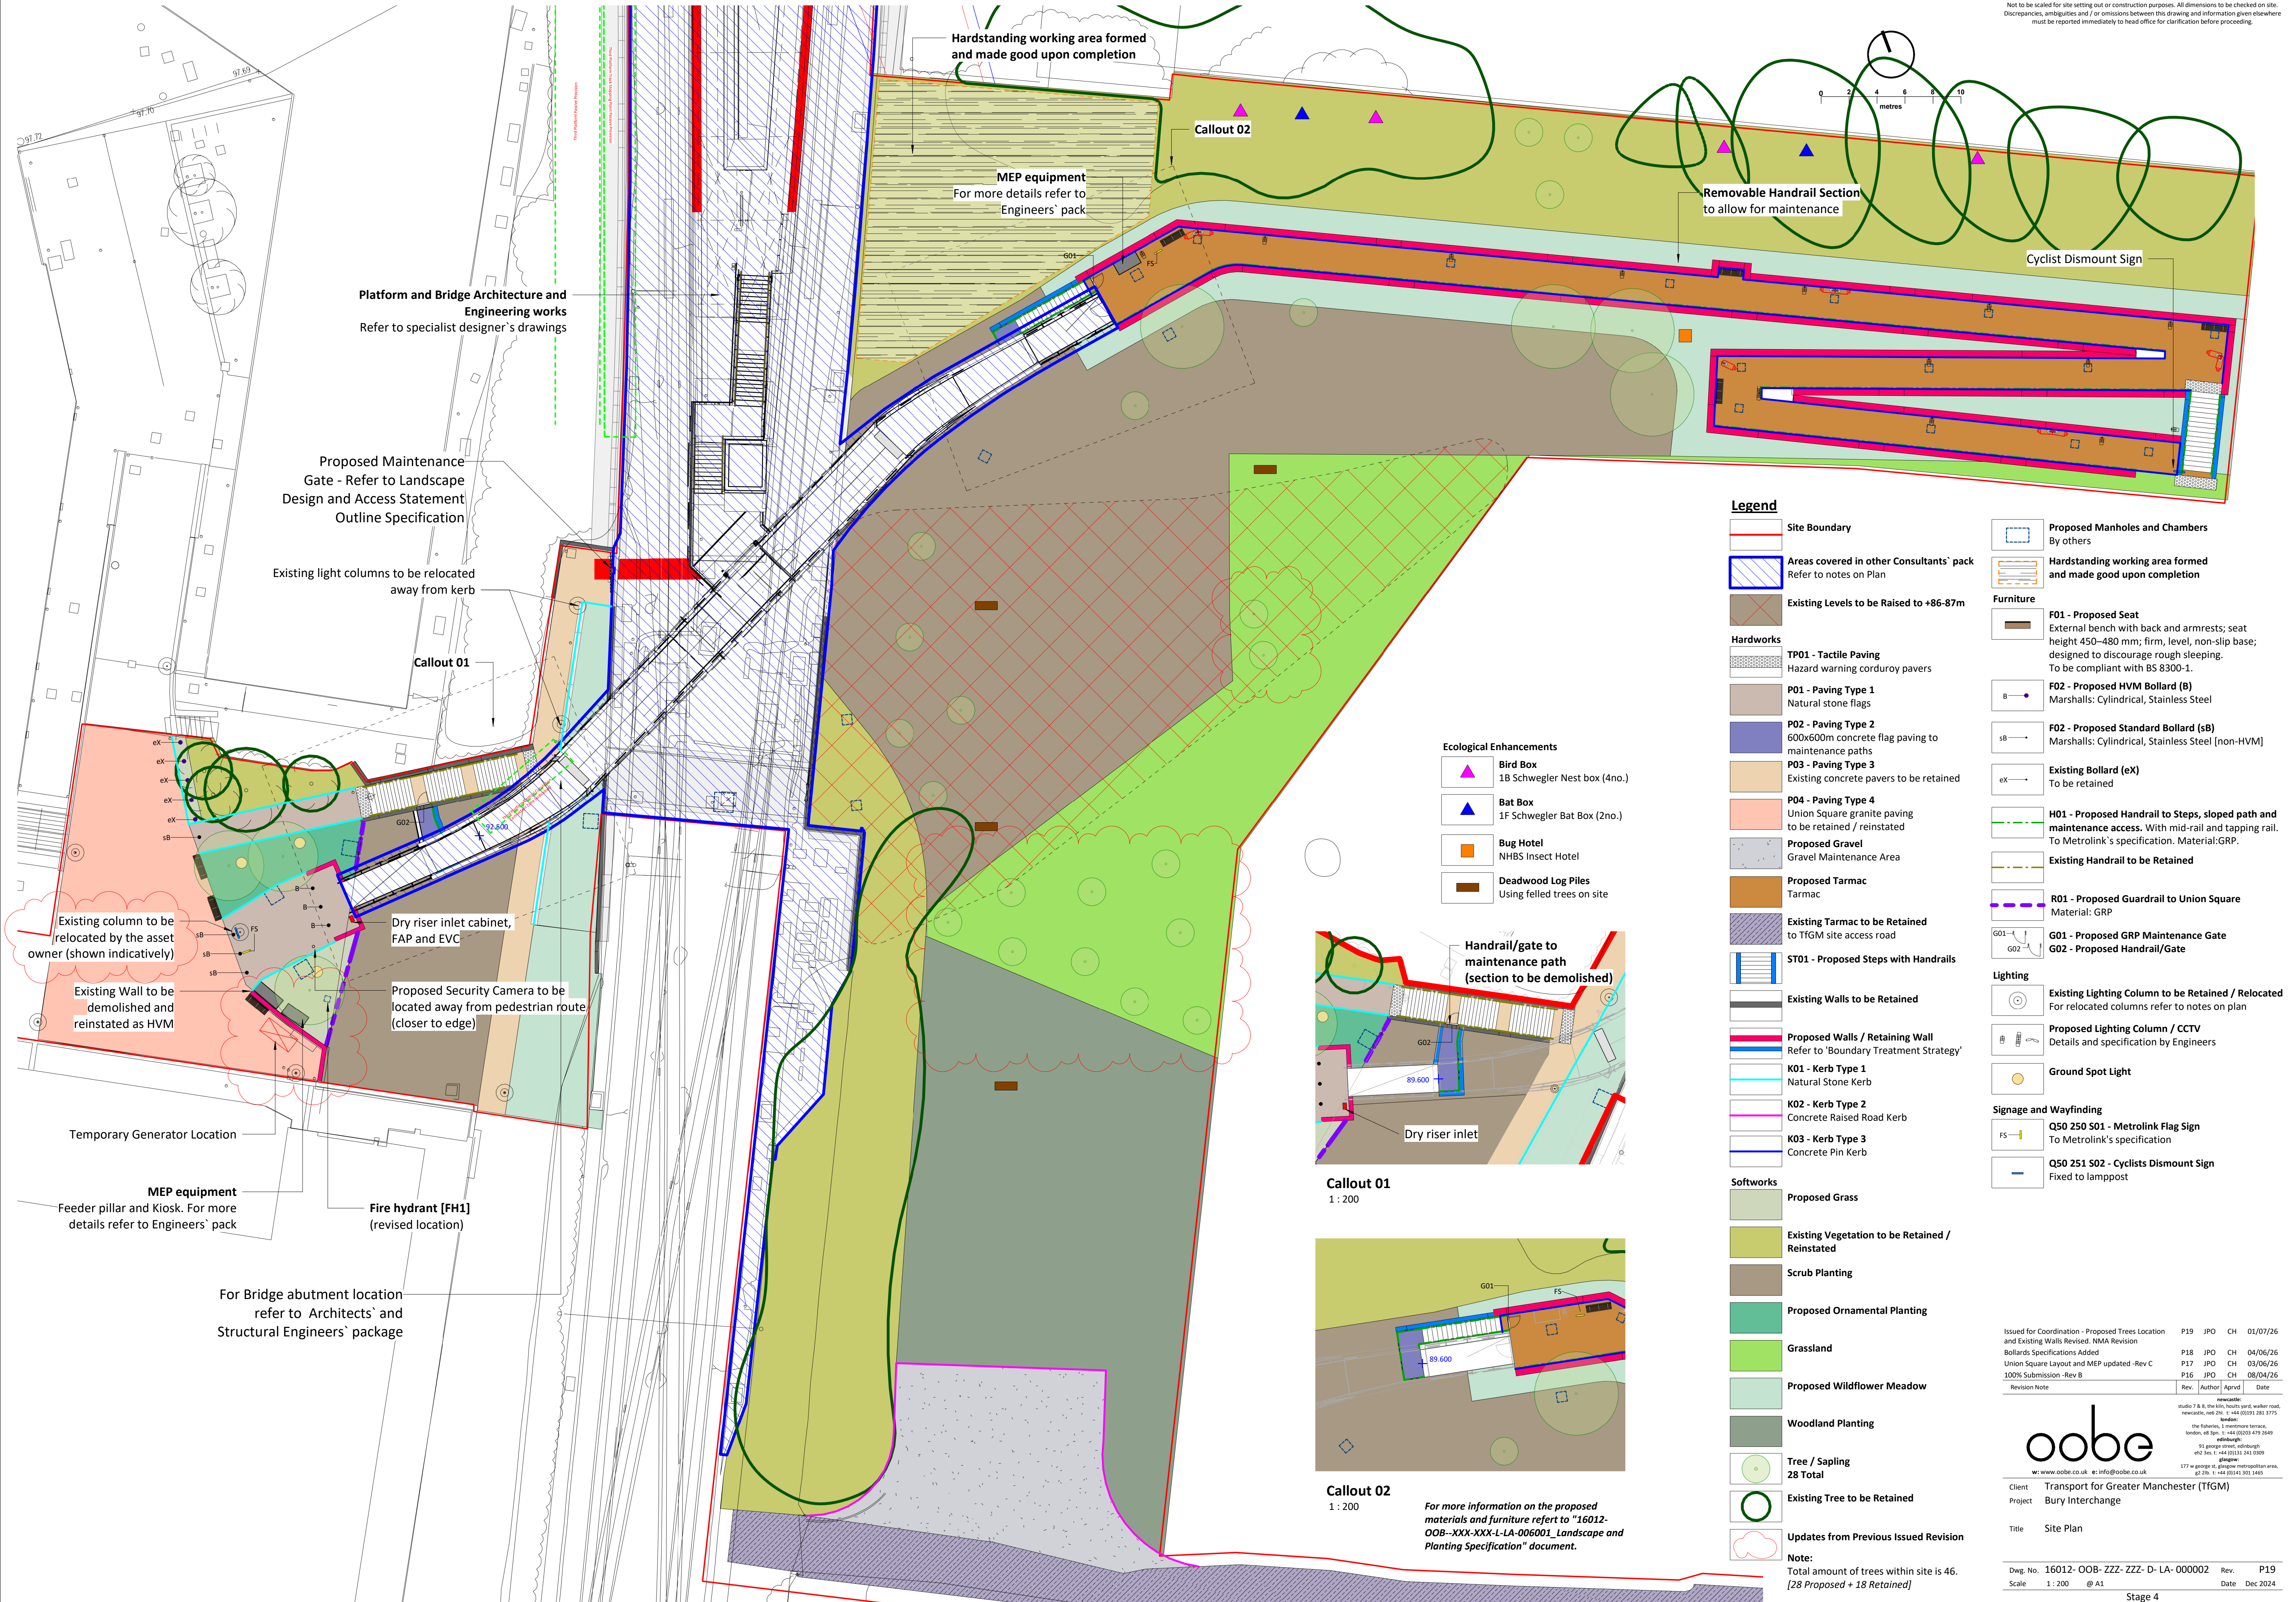

Legend

- Site Boundary**
- Areas covered in other Consultants' pack**
Refer to notes on Plan
- Existing Levels to be Raised to +86-87m**
- Hardworks**
 - TP01 - Tactile Paving**
Hazard warning corduroy pavers
 - P01 - Paving Type 1**
Natural stone flags
 - P02 - Paving Type 2**
600x600m concrete flag paving to maintenance paths
 - P03 - Paving Type 3**
Existing concrete pavers to be retained
 - P04 - Paving Type 4**
Union Square granite paving to be retained / reinstated
 - Proposed Gravel**
Gravel Maintenance Area
 - Proposed Tarmac**
Tarmac
 - Existing Tarmac to be Retained**
to TFGM site access road
 - ST01 - Proposed Steps with Handrails**
- Existing Walls to be Retained**
- Proposed Walls / Retaining Wall**
Refer to 'Boundary Treatment Strategy'
- K01 - Kerb Type 1**
Natural Stone Kerb
- K02 - Kerb Type 2**
Concrete Raised Road Kerb
- K03 - Kerb Type 3**
Concrete Pin Kerb
- Softworks**
 - Proposed Grass**
 - Existing Vegetation to be Retained / Reinstated**
 - Scrub Planting**
 - Proposed Ornamental Planting**
 - Grassland**
 - Proposed Wildflower Meadow**
 - Woodland Planting**
 - Tree / Sapling**
28 Total
 - Existing Tree to be Retained**
 - Updates from Previous Issued Revision**
- Proposed Manholes and Chambers**
By others
- Hardstanding working area formed and made good upon completion**
- Furniture**
 - F01 - Proposed Seat**
External bench with back and armrests; seat height 450-480 mm; firm, level, non-slip base; designed to discourage rough sleeping. To be compliant with BS 8300-1.
 - F02 - Proposed HVM Bollard (B)**
Marshalls: Cylindrical, Stainless Steel
 - F02 - Proposed Standard Bollard (sB)**
Marshalls: Cylindrical, Stainless Steel [non-HVM]
 - Existing Bollard (eX)**
To be retained
 - H01 - Proposed Handrail to Steps, sloped path and maintenance access.** With mid-rail and tapping rail. To Metrolink's specification. Material:GRP.
 - Existing Handrail to be Retained**
 - R01 - Proposed Guardrail to Union Square**
Material: GRP
 - G01 - Proposed GRP Maintenance Gate**
G02 - Proposed Handrail/Gate
 - Lighting**
 - Existing Lighting Column to be Retained / Relocated**
For relocated columns refer to notes on plan
 - Proposed Lighting Column / CCTV**
Details and specification by Engineers
 - Ground Spot Light**
 - Signage and Wayfinding**
 - Q50 250 S01 - Metrolink Flag Sign**
To Metrolink's specification
 - Q50 251 S02 - Cyclists Dismount Sign**
Fixed to lamppost