


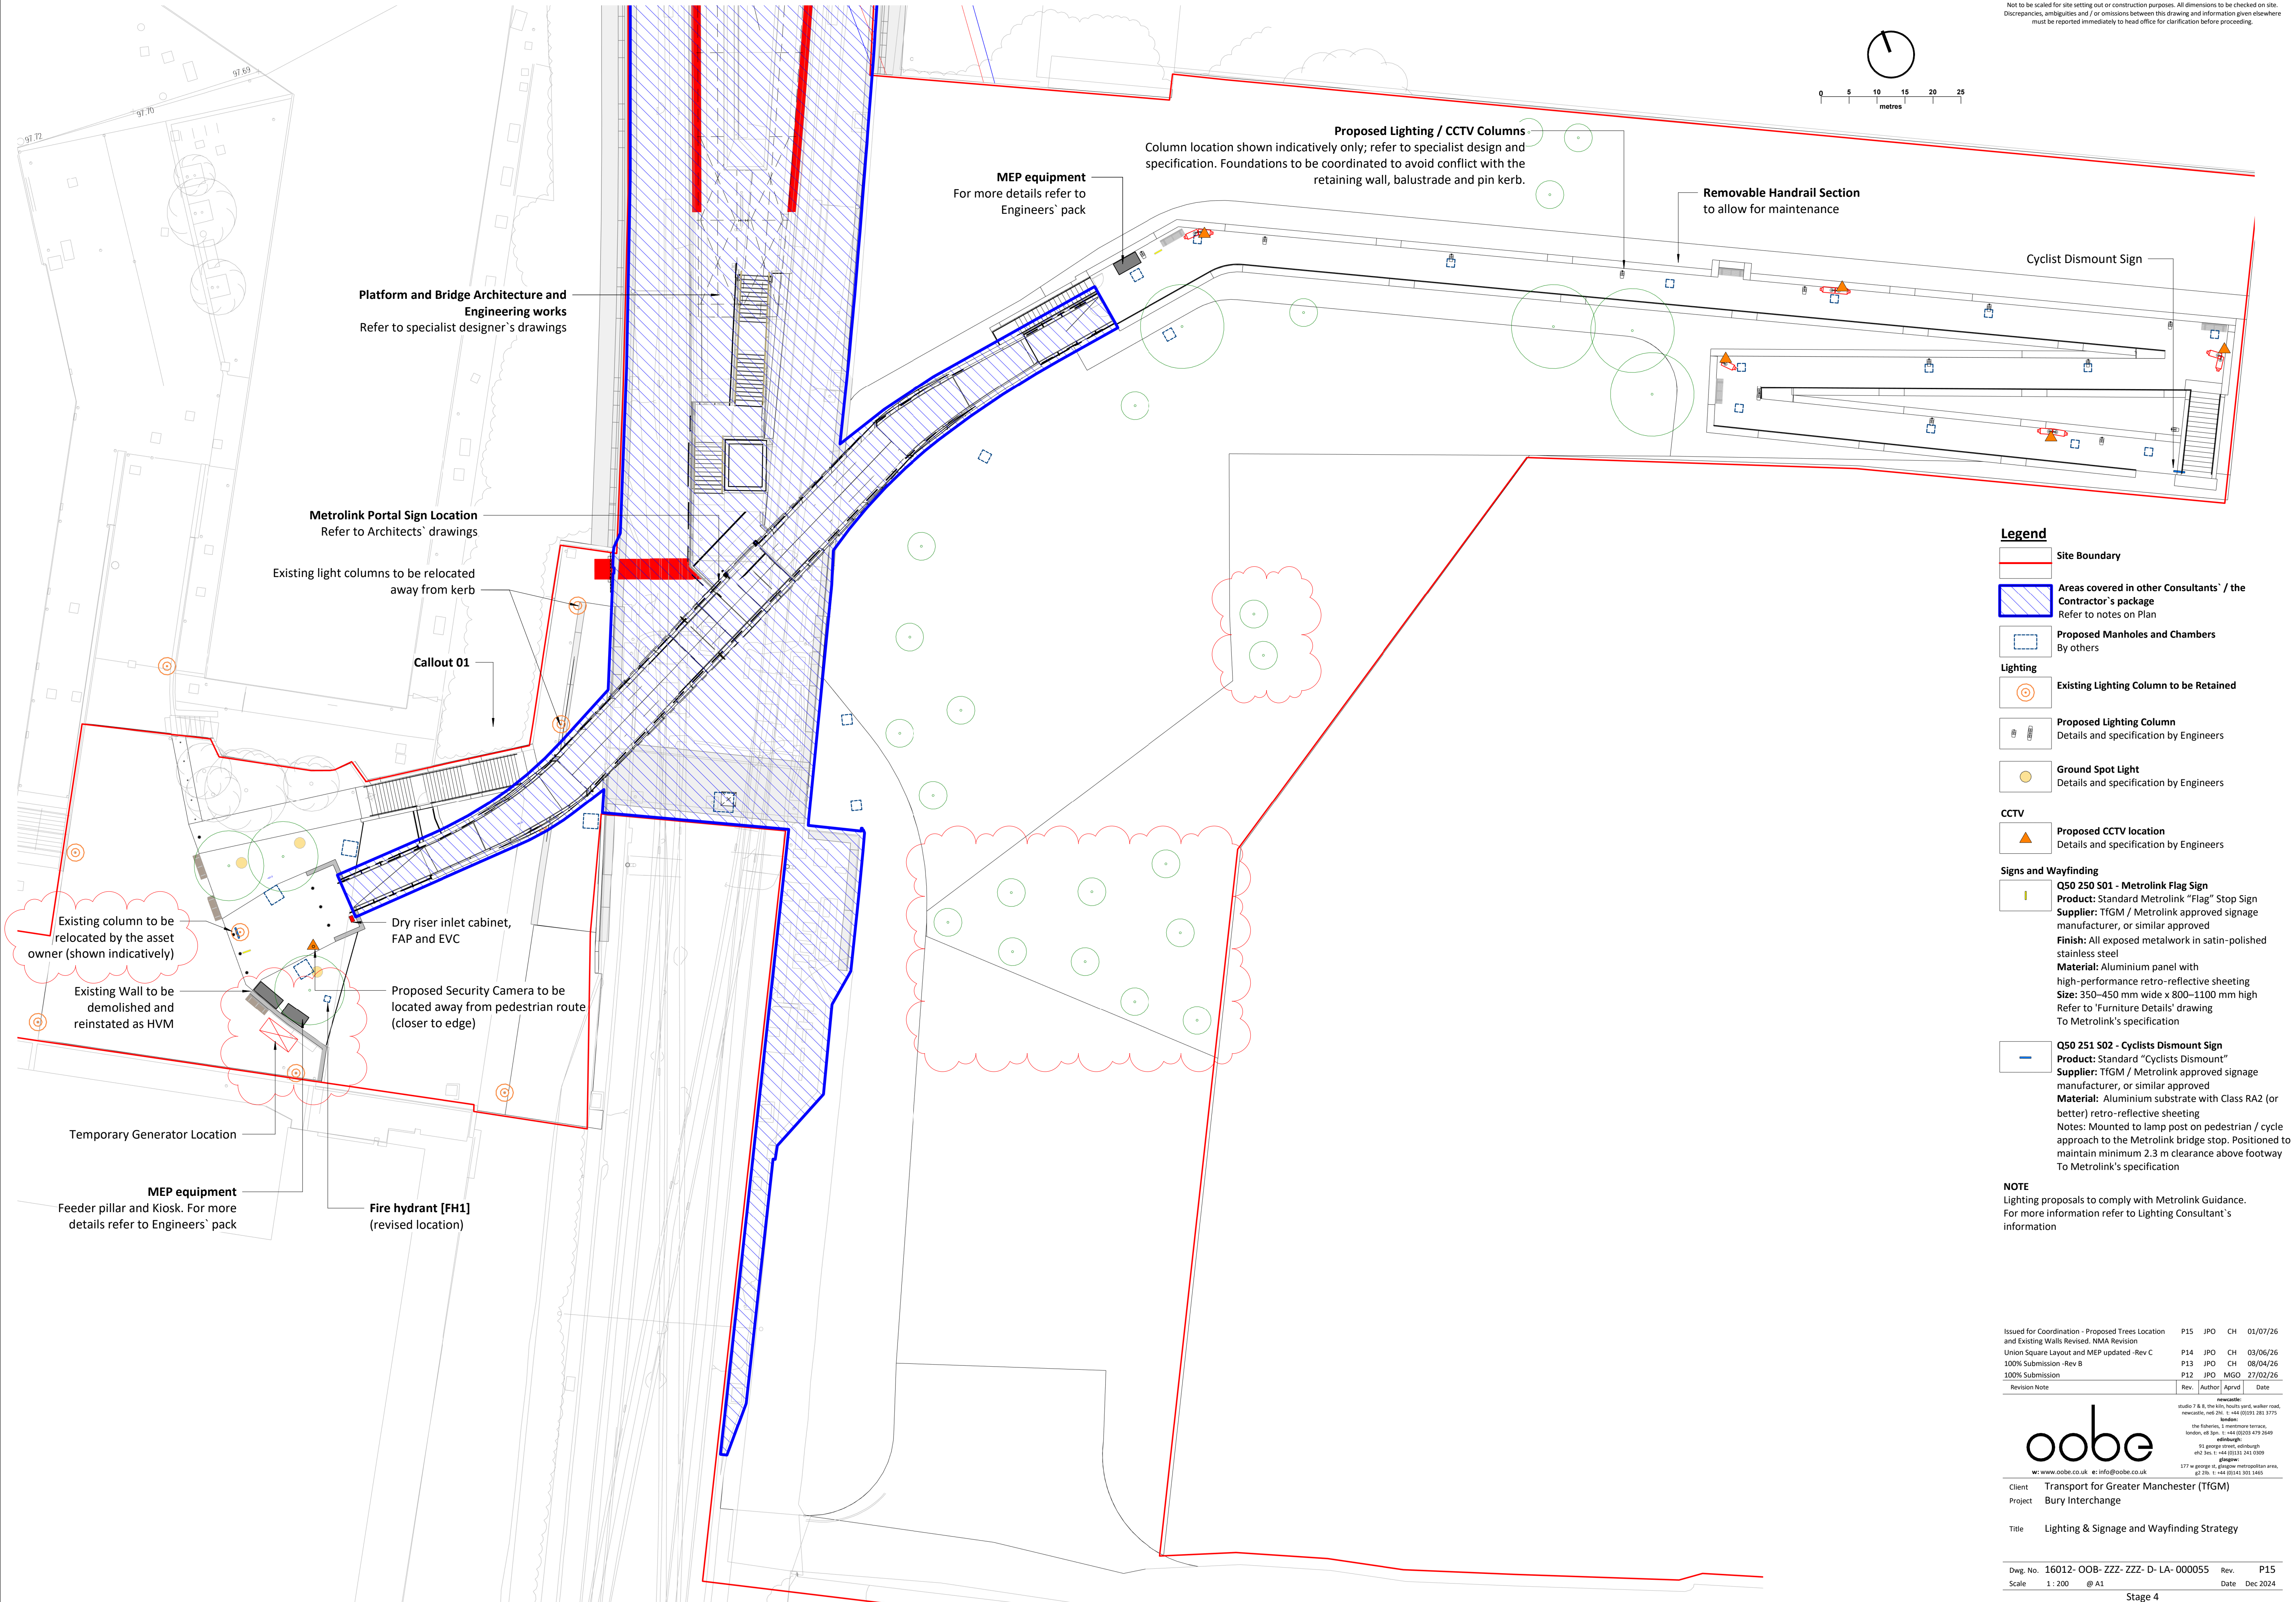

Legend

- Site Boundary
- Areas covered in other Consultants' / the Contractor's package
- Proposed Manholes and Chambers
- Lighting
 - Existing Lighting Column to be Retained
 - Proposed Lighting Column
 - Ground Spot Light
- CCTV
 - Proposed CCTV location
- Signs and Wayfinding
 - Q50 250 S01 - Metrolink Flag Sign
 - Product: Standard Metrolink "Flag" Stop Sign
 - Supplier: TFGM / Metrolink approved signage manufacturer, or similar approved
 - Finish: All exposed metalwork in satin-polished stainless steel
 - Material: Aluminium panel with high-performance retro-reflective sheeting
 - Size: 350-450 mm wide x 800-1100 mm high
 - Refer to 'Furniture Details' drawing To Metrolink's specification
 - Q50 251 S02 - Cyclists Dismount Sign
 - Product: Standard "Cyclists Dismount"
 - Supplier: TFGM / Metrolink approved signage manufacturer, or similar approved
 - Material: Aluminium substrate with Class RA2 (or better) retro-reflective sheeting
 - Notes: Mounted to lamp post on pedestrian / cycle approach to the Metrolink bridge stop. Positioned to maintain minimum 2.3 m clearance above footway To Metrolink's specification

NOTE
Lighting proposals to comply with Metrolink Guidance. For more information refer to Lighting Consultant's information