


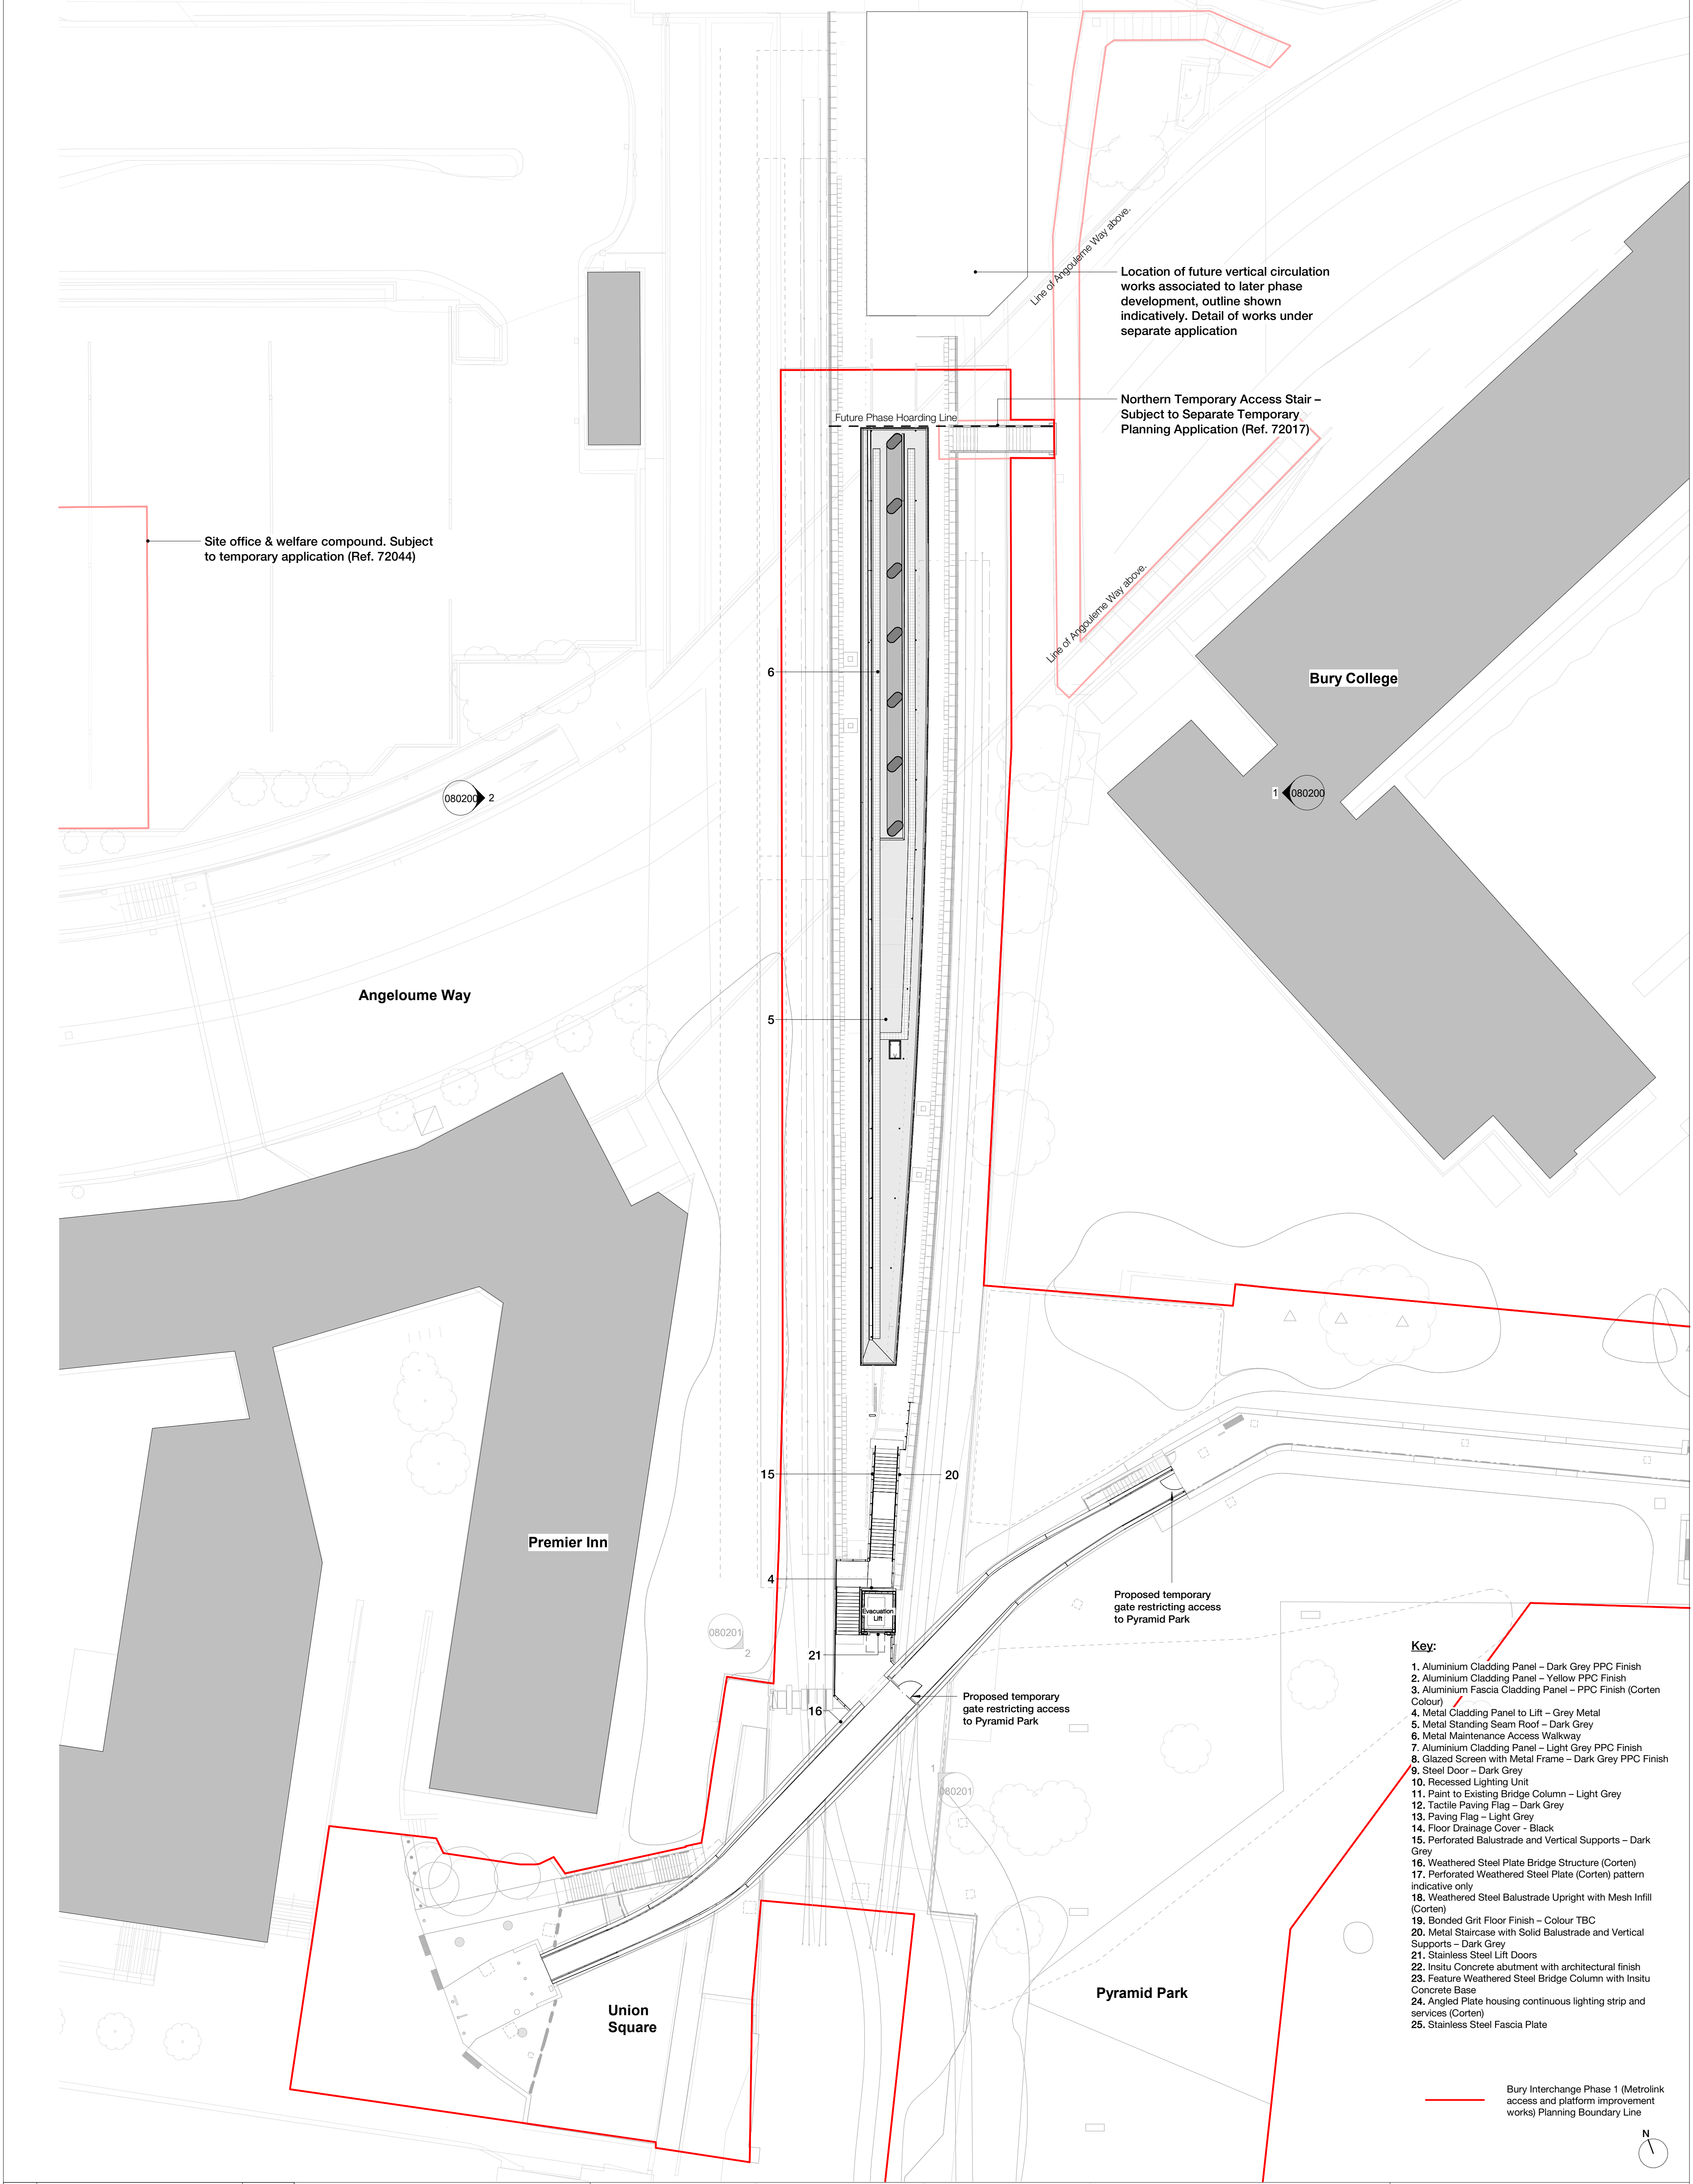

Rev	Description	Date
P01	Issued For Review and Comment	21.02.25
P02	Issued For Planning	05.03.25
P03	Issued For Planning	21.03.25
P04	Issued For Planning	26.03.25
P05	Issued For Planning	27.03.25
P06	Updated Issue for Planning	23.04.25
P07	Issued for Planning	12.05.25
P08	Updated Issue for Planning	18.06.26

Copyright Hawkins\Brown Architects
No implied licence exists. This drawing should not be used to calculate areas for the purposes of valuation. Do not scale this drawing. All dimensions to be checked on the site by the contractor and such dimensions to be their responsibility. All work must comply with relevant British Standards and Building Regulations requirements. Drawing errors and omissions to be reported to the architect. To be read in conjunction with Architect's specification and other consultant information.

Scale @ A1

1 : 250

Drawn By

GP

Drawing No.

16012-HBA-BRY-CNP-D-AR-080101

Date

Feb 2025

Checked By

EC

Job Number

16012

Status

S2

Purpose of Issue

For Planning

Project

Bury Interchange
Haymarket St
Bury
BL9 0AY

Drawing

Proposed Canopy Complete GA Plan

Key:

1. Aluminium Cladding Panel - Dark Grey PPC Finish
2. Aluminium Cladding Panel - Yellow PPC Finish
3. Aluminium Fascia Cladding Panel - PPC Finish (Corten Colour)
4. Metal Cladding Panel to Lift - Grey Metal
5. Metal Standing Seam Roof - Dark Grey
6. Metal Maintenance Access Walkway
7. Aluminium Cladding Panel - Light Grey PPC Finish
8. Glazed Screen with Metal Frame - Dark Grey PPC Finish
9. Steel Door - Dark Grey
10. Recessed Lighting Unit
11. Paint to Existing Bridge Column - Light Grey
12. Tactile Paving Flag - Dark Grey
13. Paving Flag - Light Grey
14. Floor Drainage Cover - Black
15. Perforated Balustrade and Vertical Supports - Dark Grey
16. Weathered Steel Plate Bridge Structure (Corten)
17. Perforated Weathered Steel Plate (Corten) pattern indicative only
18. Weathered Steel Balustrade Upright with Mesh Infill (Corten)
19. Bonded Grit Floor Finish - Colour TBC
20. Metal Staircase with Solid Balustrade and Vertical Supports - Dark Grey
21. Stainless Steel Lift Doors
22. Insitu Concrete abutment with architectural finish
23. Feature Weathered Steel Bridge Column with Insitu Concrete Base
24. Angled Plate housing continuous lighting strip and services (Corten)
25. Stainless Steel Fascia Plate

Bury Interchange Phase 1 (Metrolink access and platform improvement works) Planning Boundary Line

26-28 Hilton Street
Manchester M1 2EH

mail@hawkinsbrown.com
hawkinsbrown.com

Hawkins\Brown