


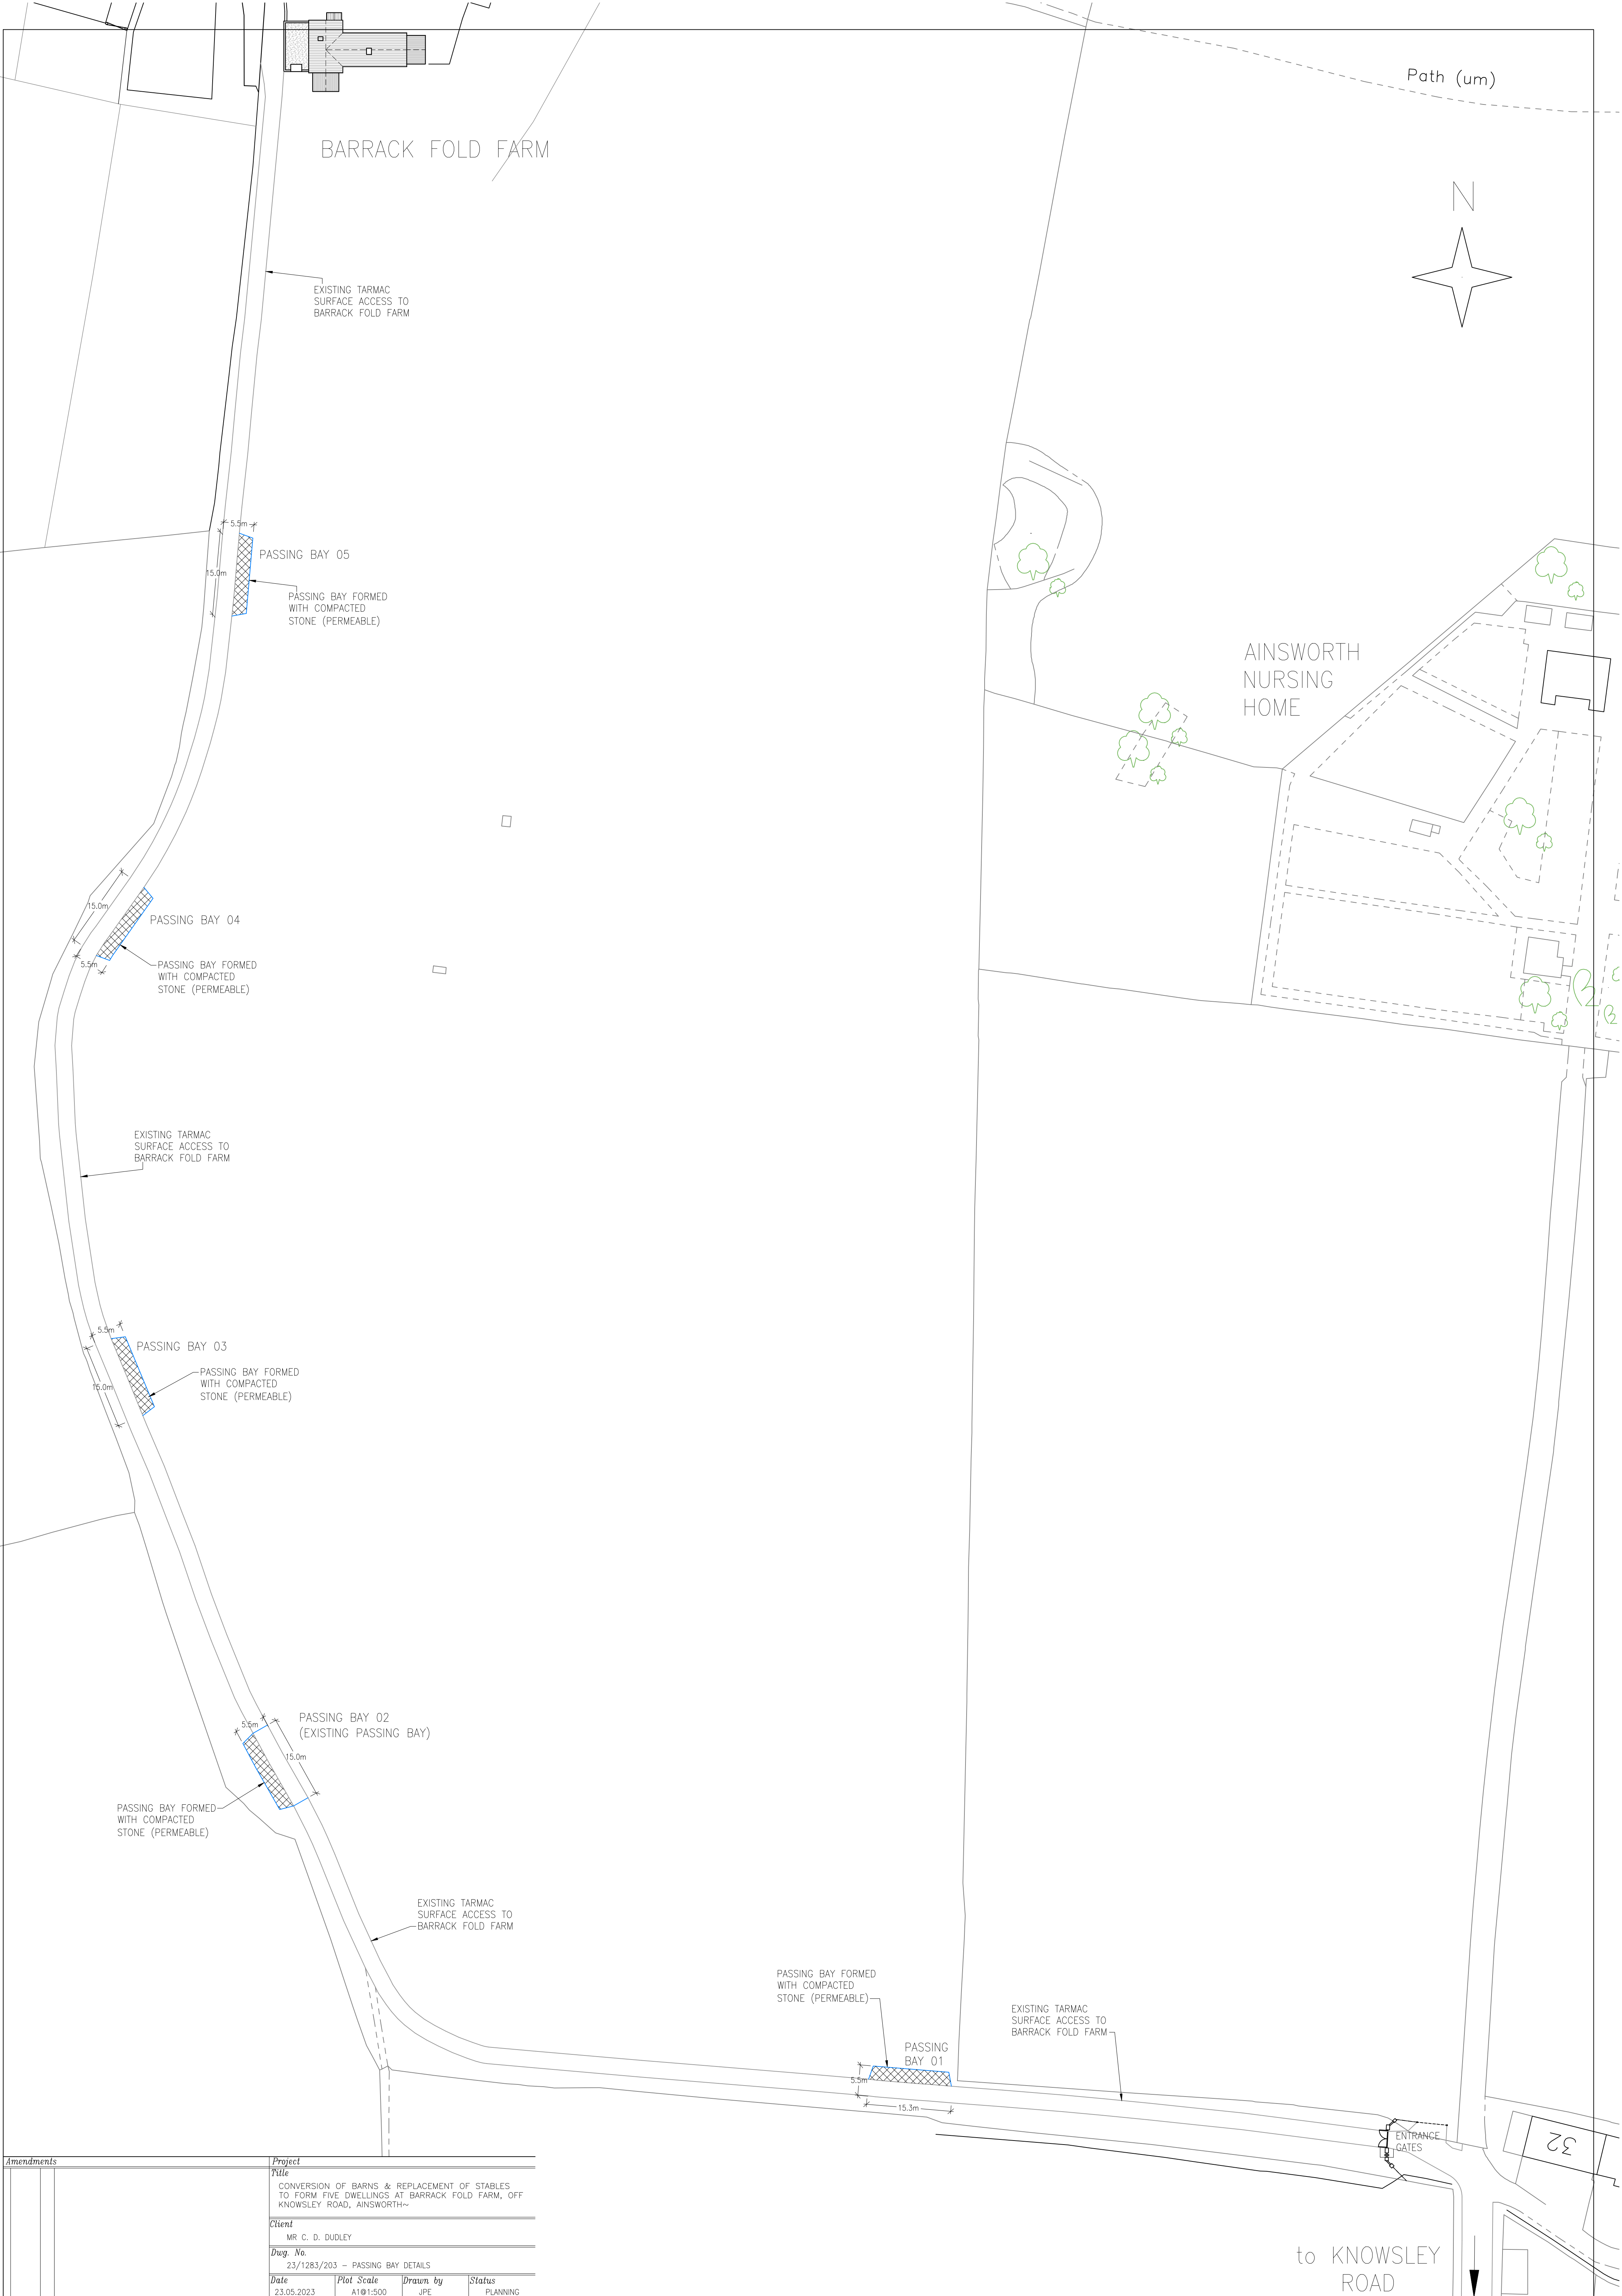

Amendments			Project		
			Title		
			CONVERSION OF BARNs & REPLACEMENT OF STABLES TO FORM FIVE DWELLINGS AT BARRACK FOLD FARM, OFF KNOWSLEY ROAD, AINSWORTH		
			Client		
			MR C. D. DUDLEY		
			Dwg. No.		
			23/1283/203 - PASSING BAY DETAILS		
			Date	Plot Scale	Drawn by
			23.05.2023	A1@1:500	JPE
				Status	
				PLANNING	