
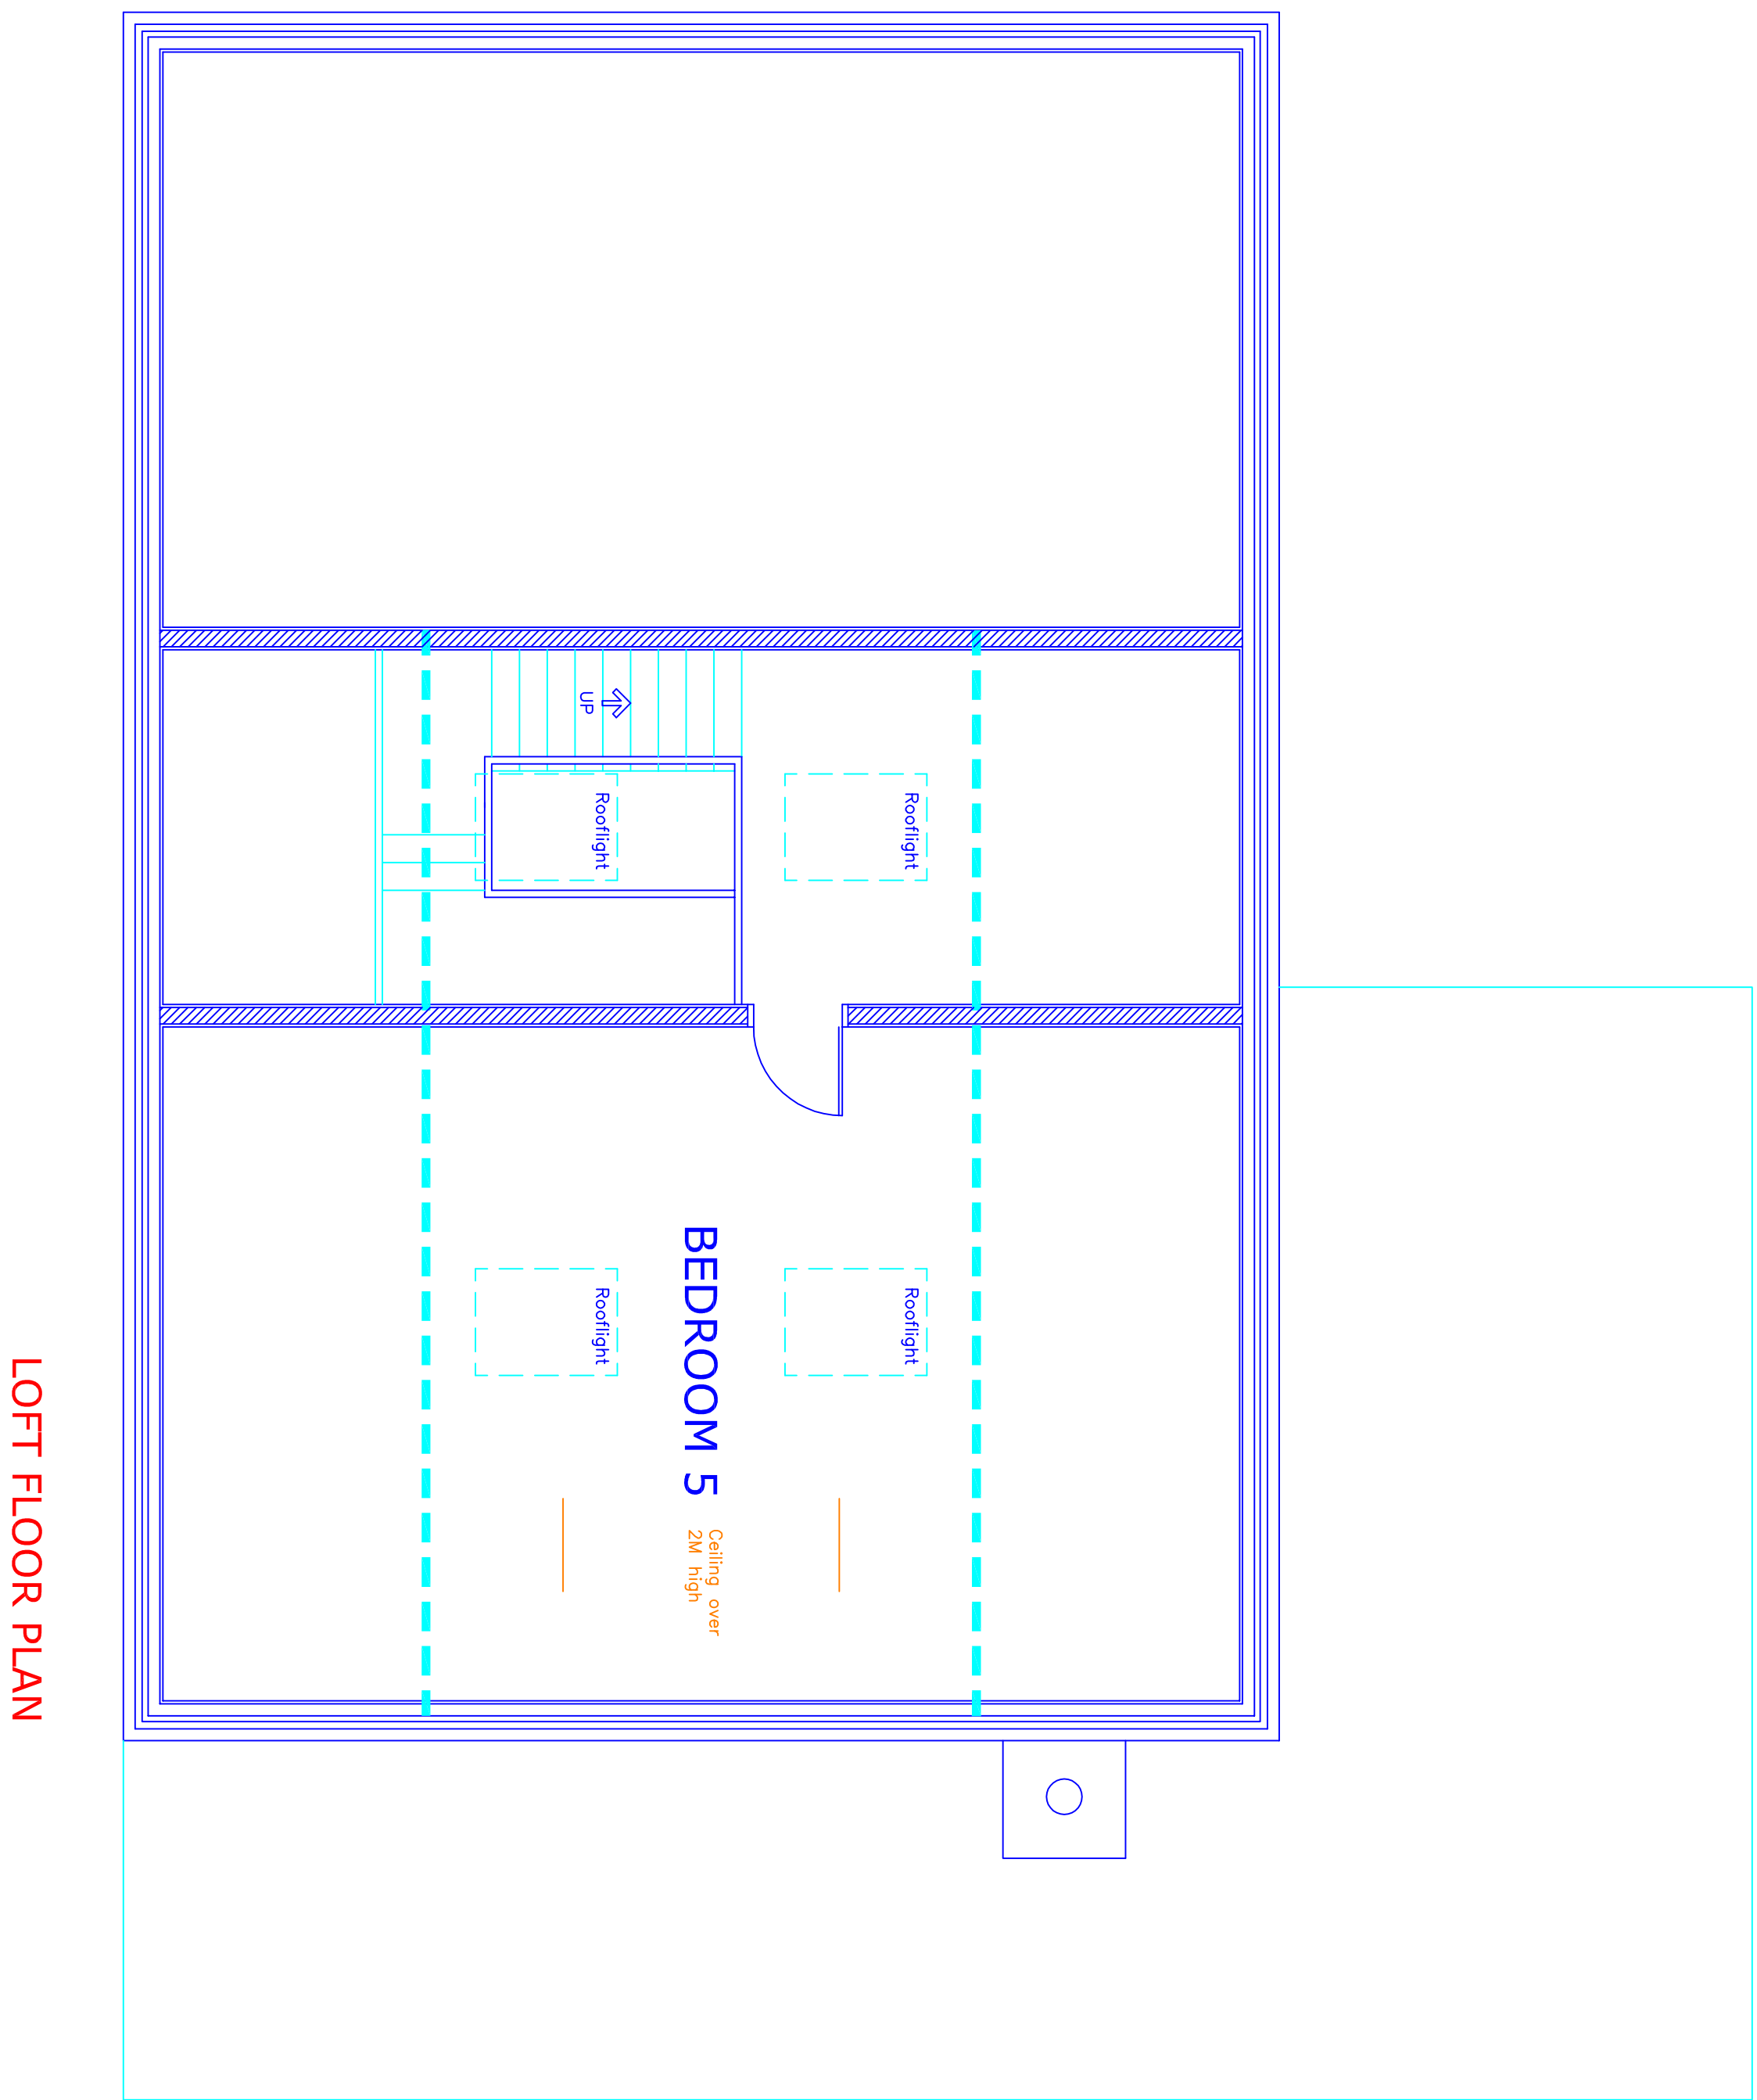


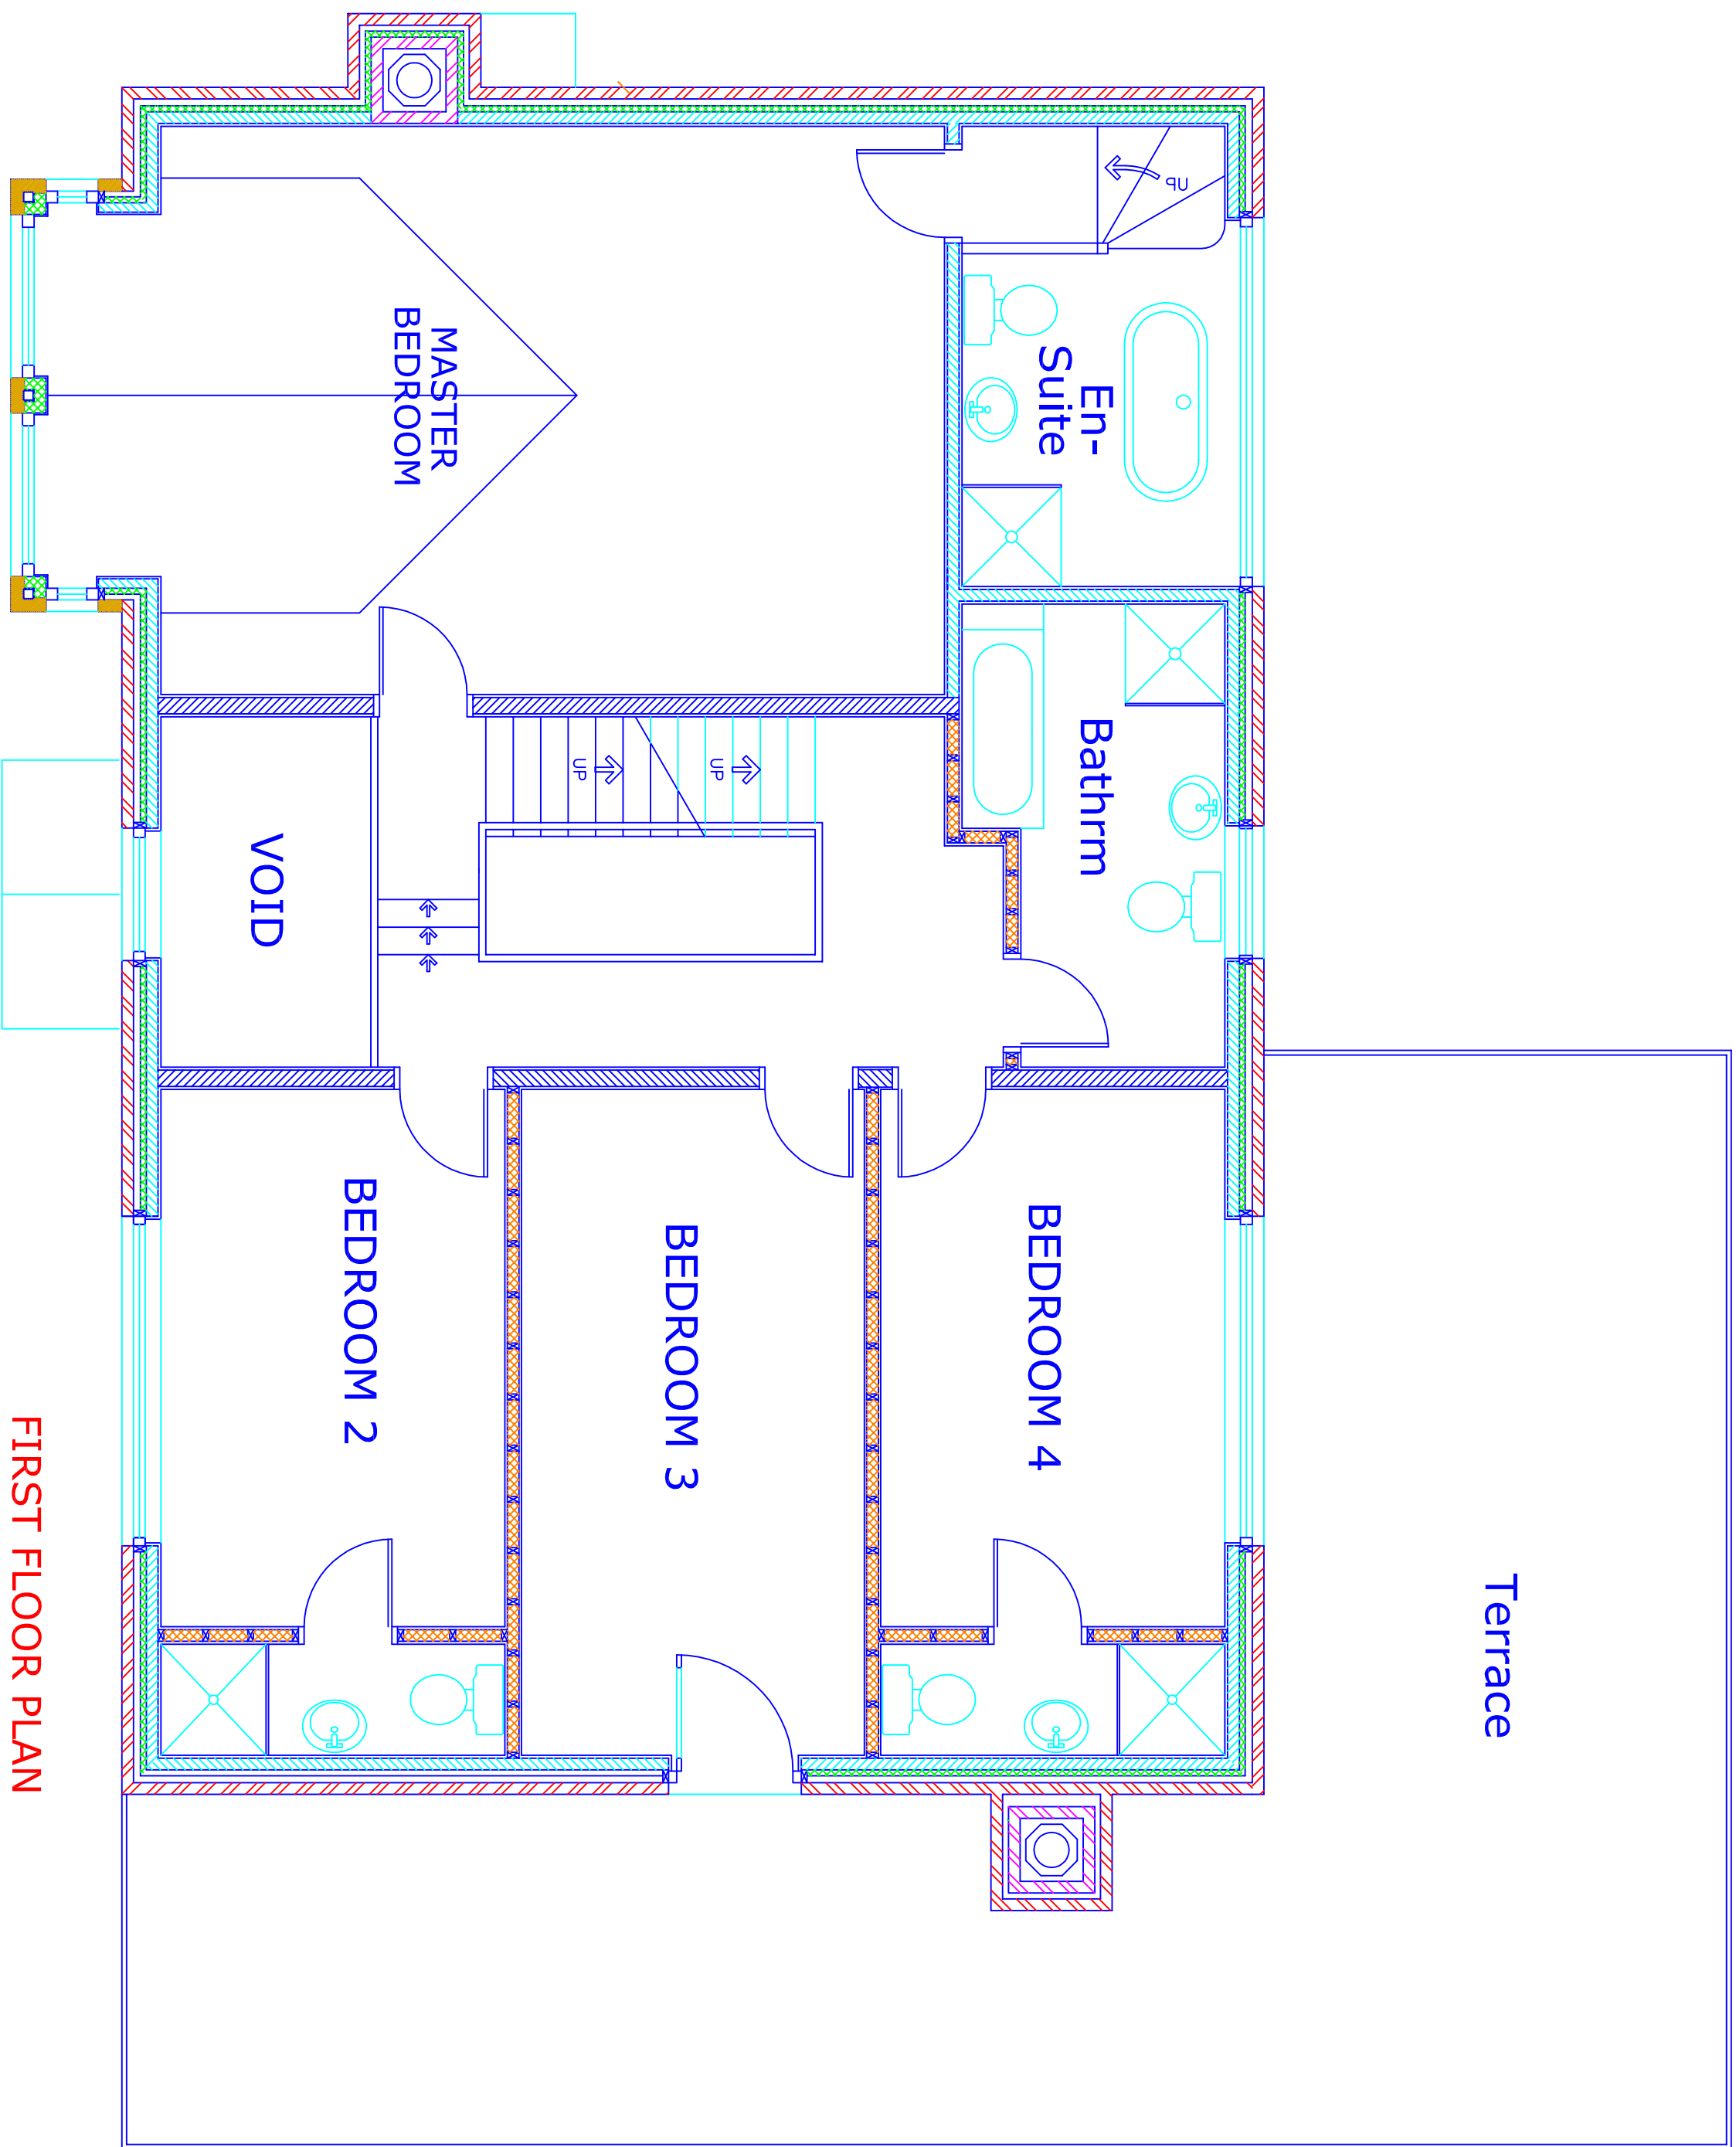

A Terrace added in place of lean-to External door from bed 3 / window to bed 2 Large window to bed 4 and bathroom 13.04.2023

This drawing and design concept is the property of PPV design. It should not be reproduced without written permission

Land to South of Brick House Farm
Grittle Lane
Unsworth
BL9 9QS

scale 1:50 @ A1
April 2020

Proposed Plans
Finalised Section
Plot 2 Killy Lane
Bury BL9 9GA

9K8-02A

PPV design Ltd

Garry Dearden (BA hons) DipArch RIBA
garu@ppv-design.co.uk www.ppv-design.co.uk
t. 01706 832751 M. 07712 669482