



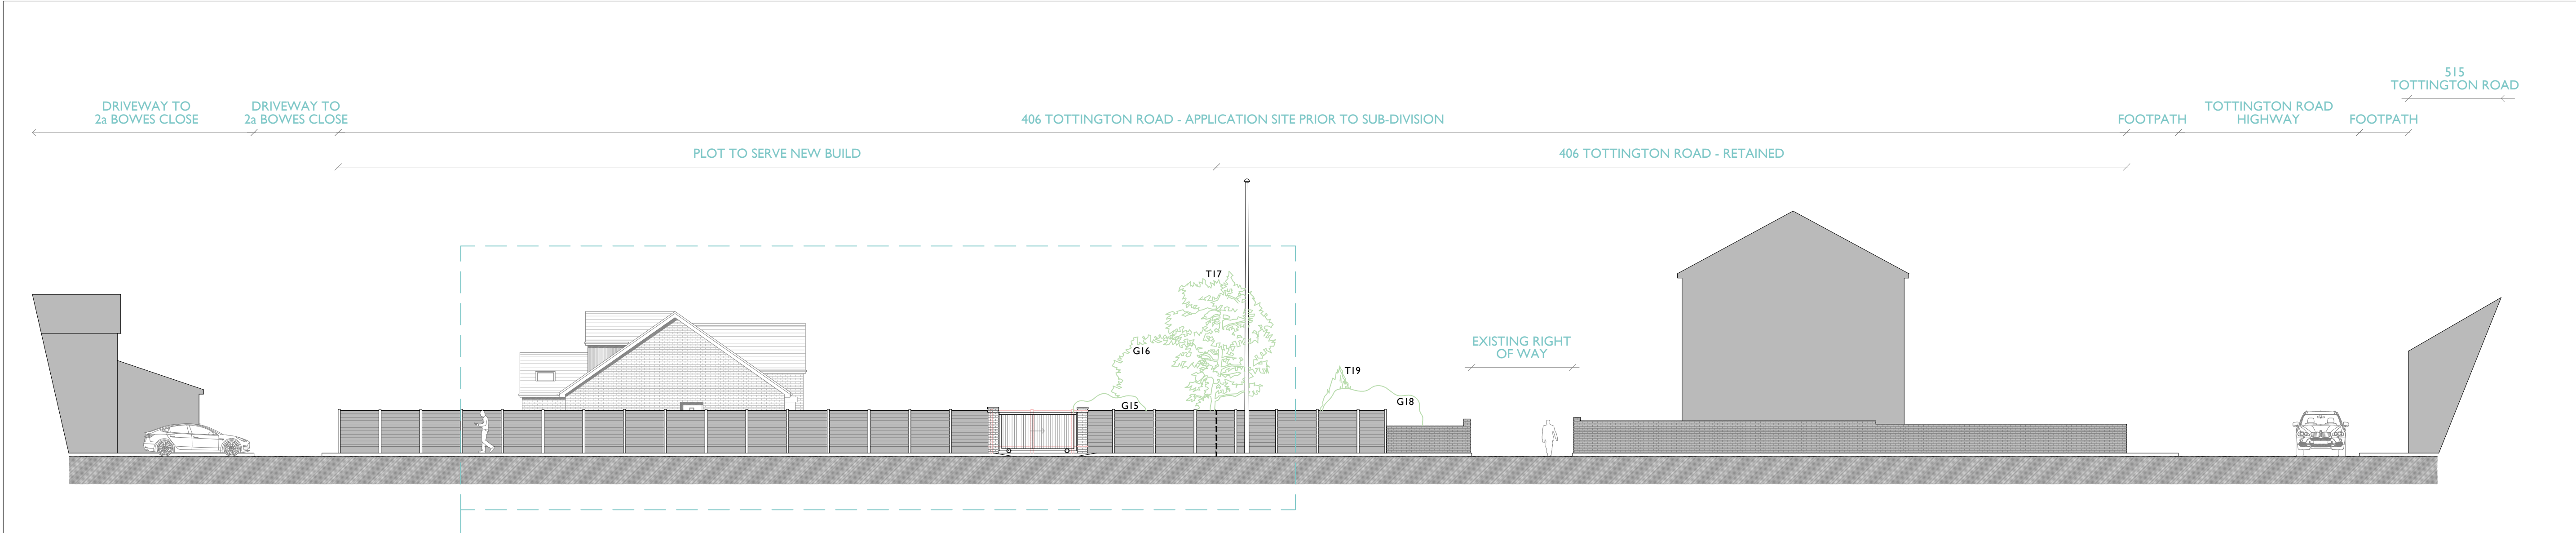

proposed street scene
scale 1:150 @ A1

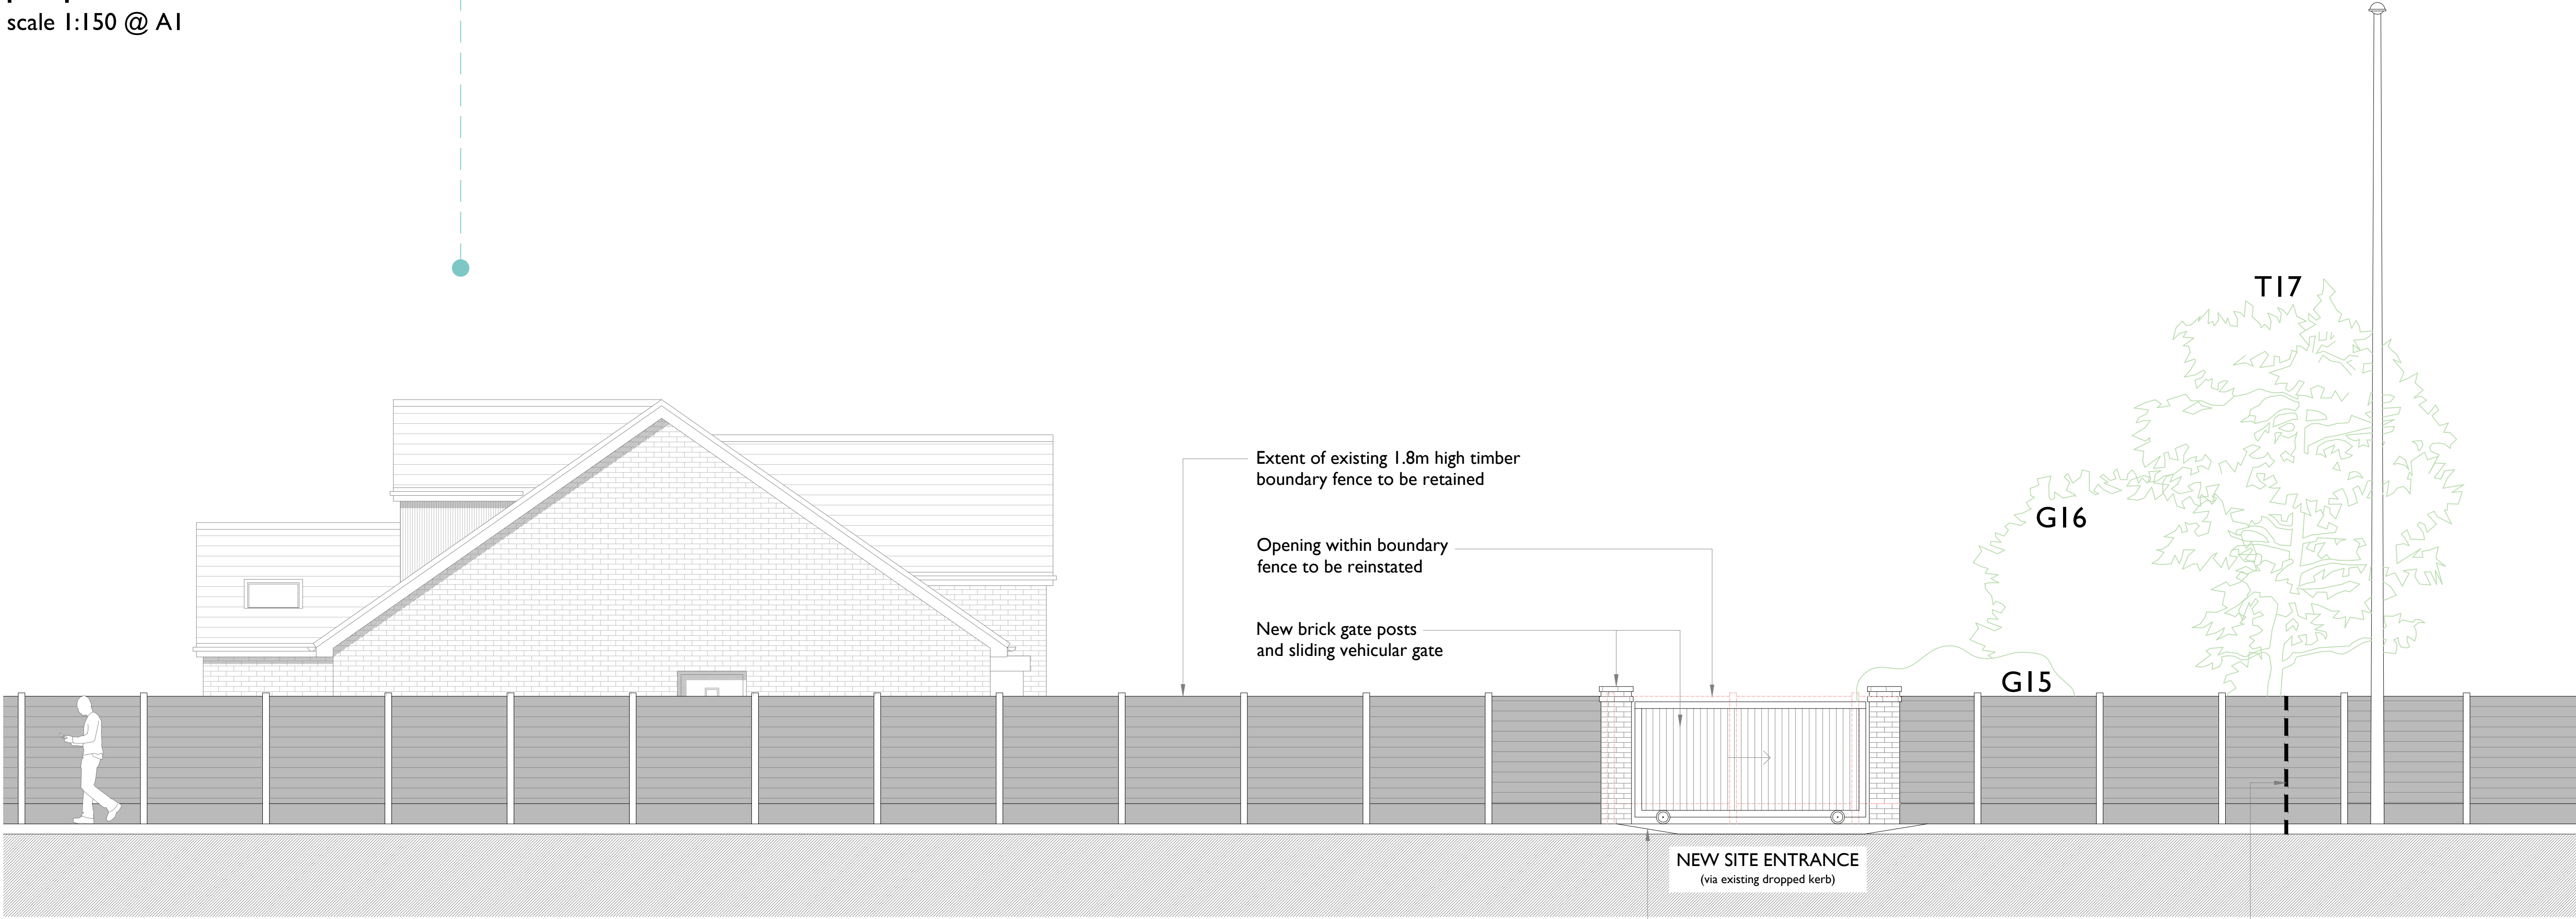

proposed street scene extract
scale 1:50 @ A1