


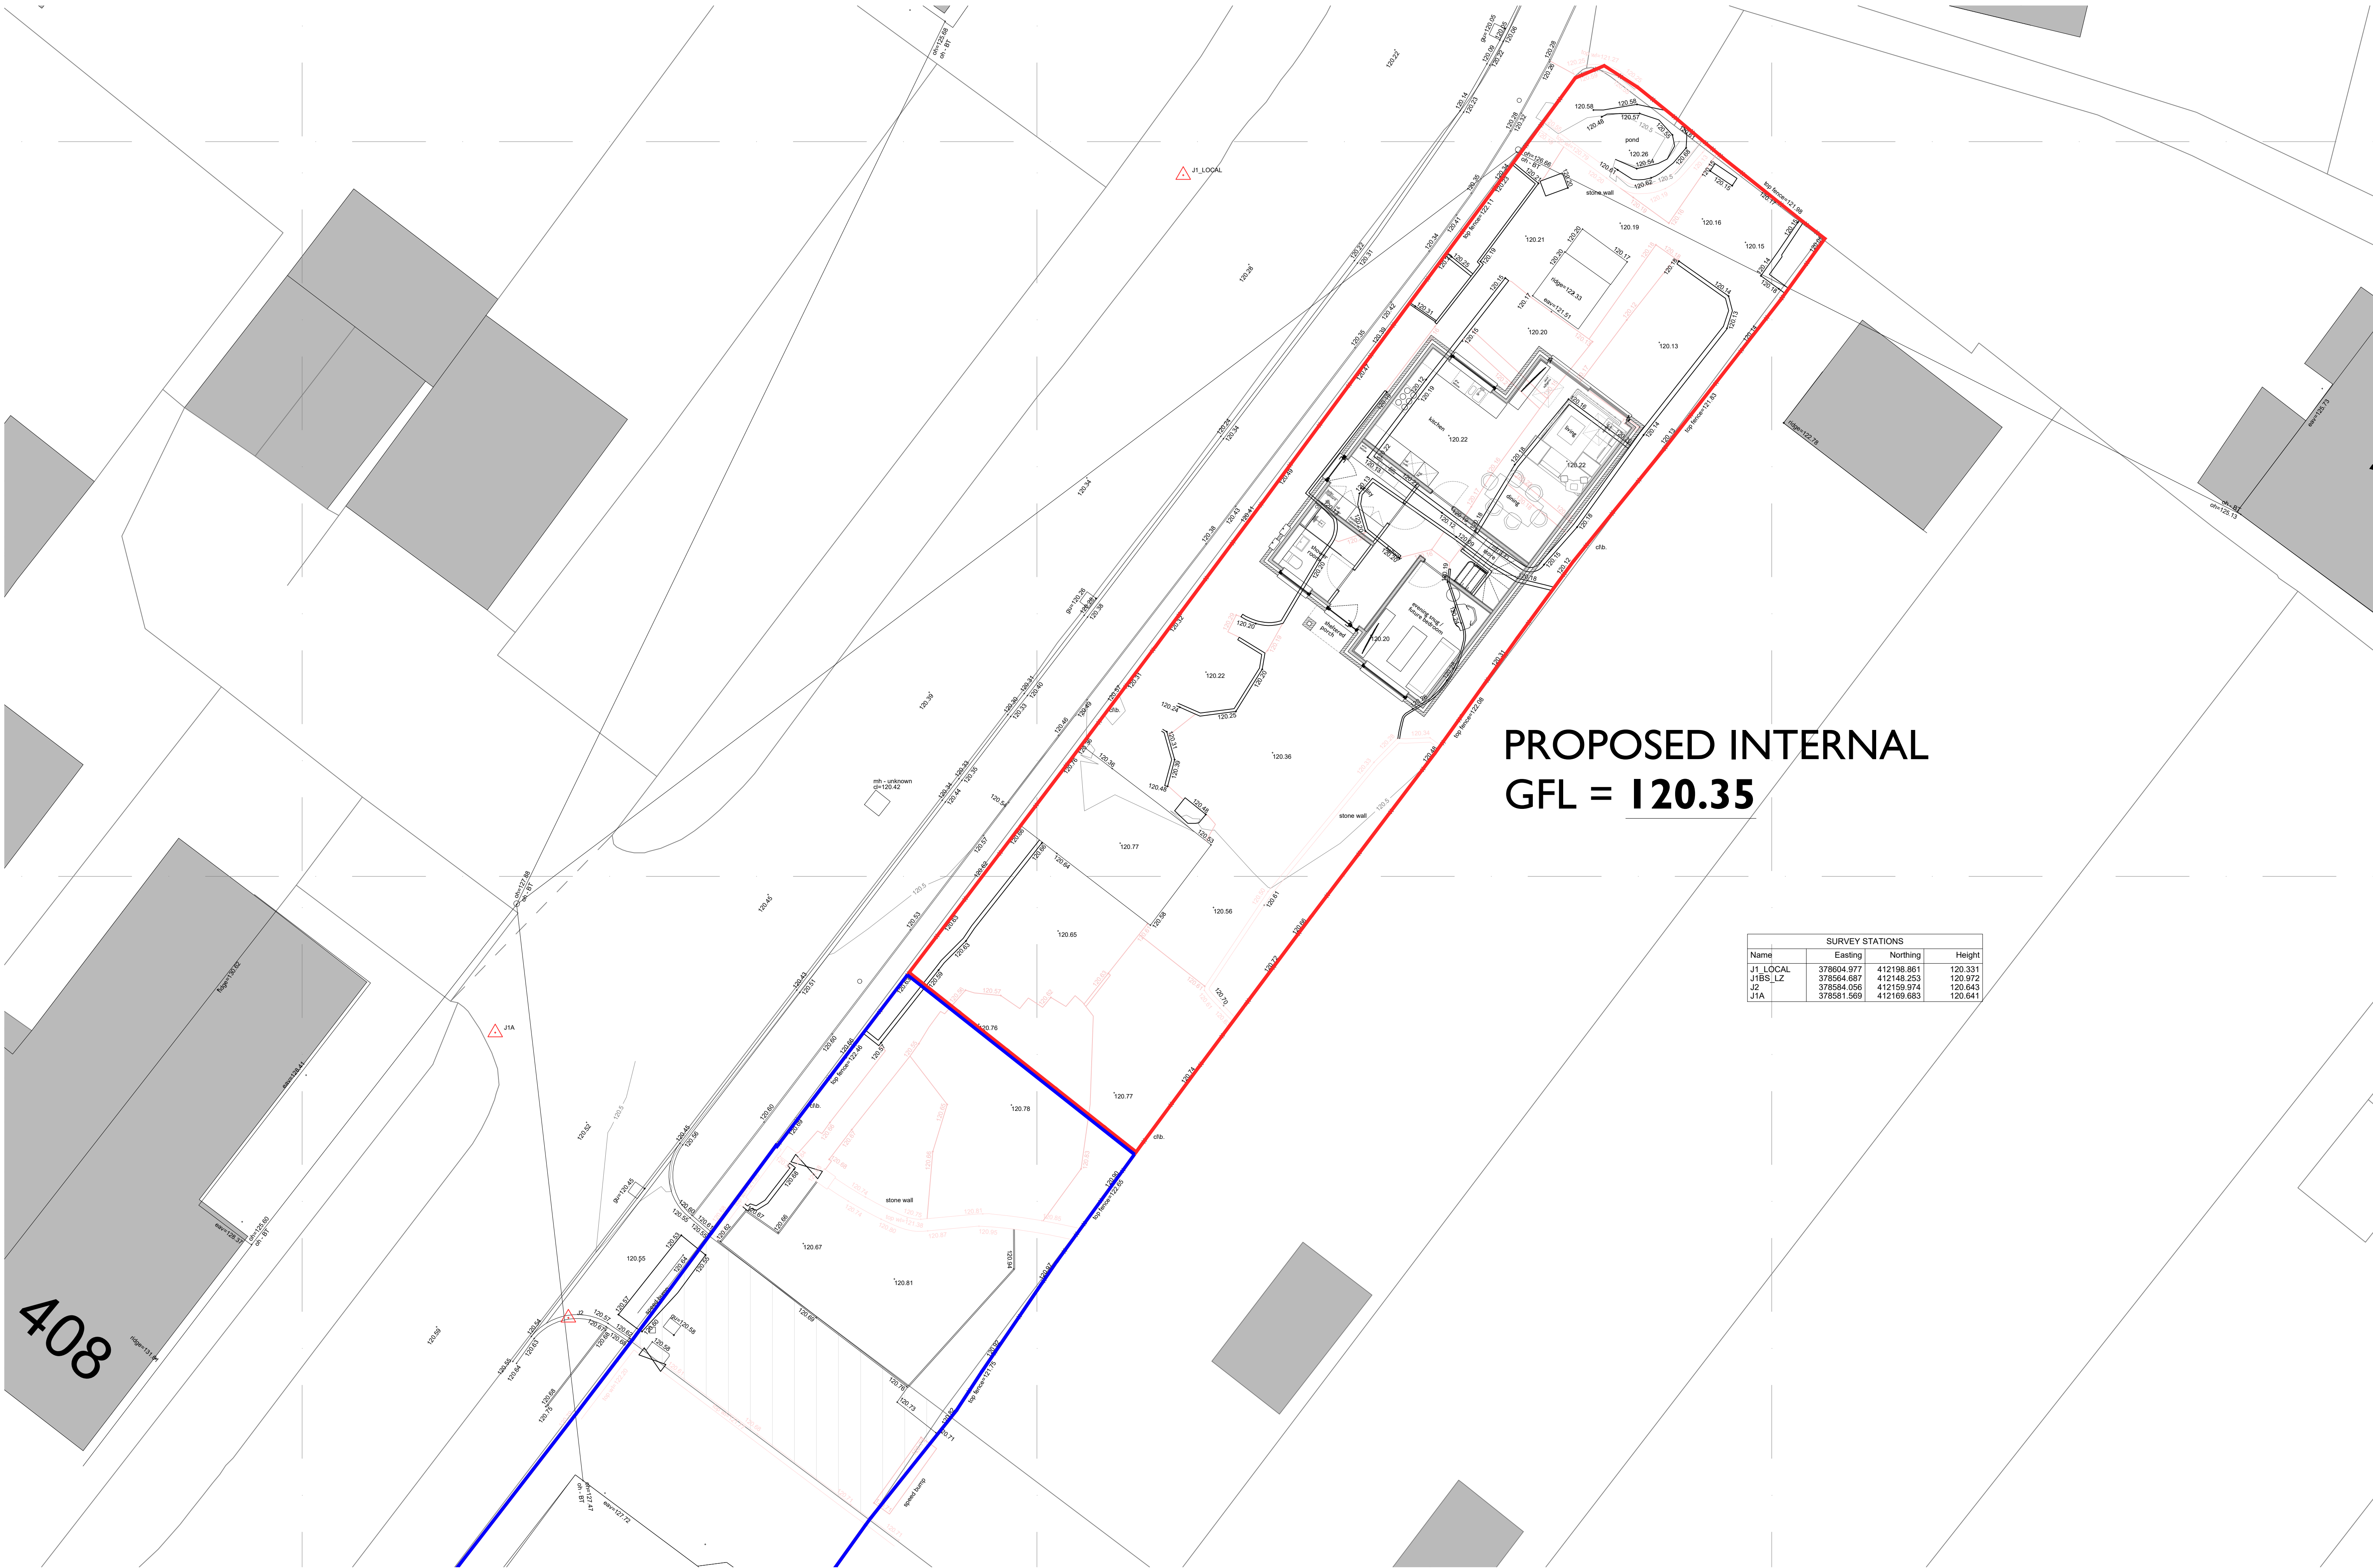

PROPOSED INTERNAL
GFL = 120.35

SURVEY STATIONS			
Name	Easting	Northing	Height
J1 LOCAL	378604.977	412198.861	120.331
J1BS LZ	378584.687	412148.253	120.972
J2	378584.056	412159.974	120.643
J1A	378581.569	412169.683	120.641

The Copyright of this drawing belongs to SKY Design & Consulting Ltd. and shall not be used or reproduced in any form without its express permission | Do not scale from this drawing - Work to figured dimensions only. All dimensions to be checked on site prior to the execution of any work | For the avoidance of doubt all dimensions are measured to wall structure and not the finishes unless otherwise stated | Where any discrepancy is found to exist within or between drawings and/or documents it should be reported to the architect immediately | SKY Design & Consulting Ltd. will not be liable for any use of drawings and documents for any purpose other than for which the same were prepared by or on behalf of SKY Design & Consulting Ltd. Company number: 12444824