

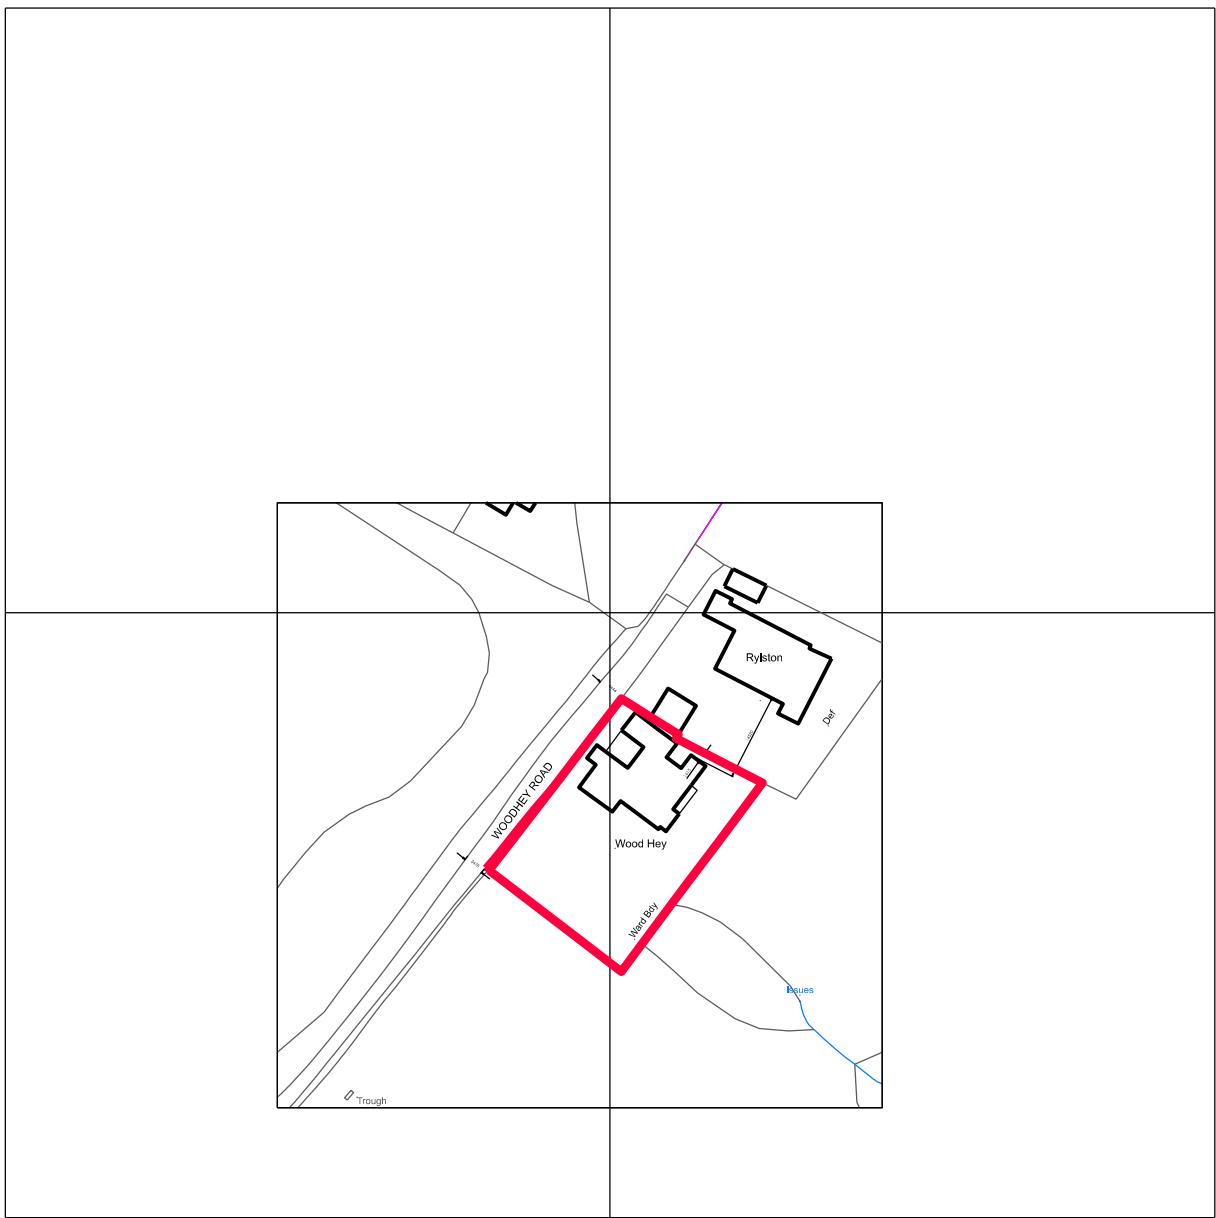


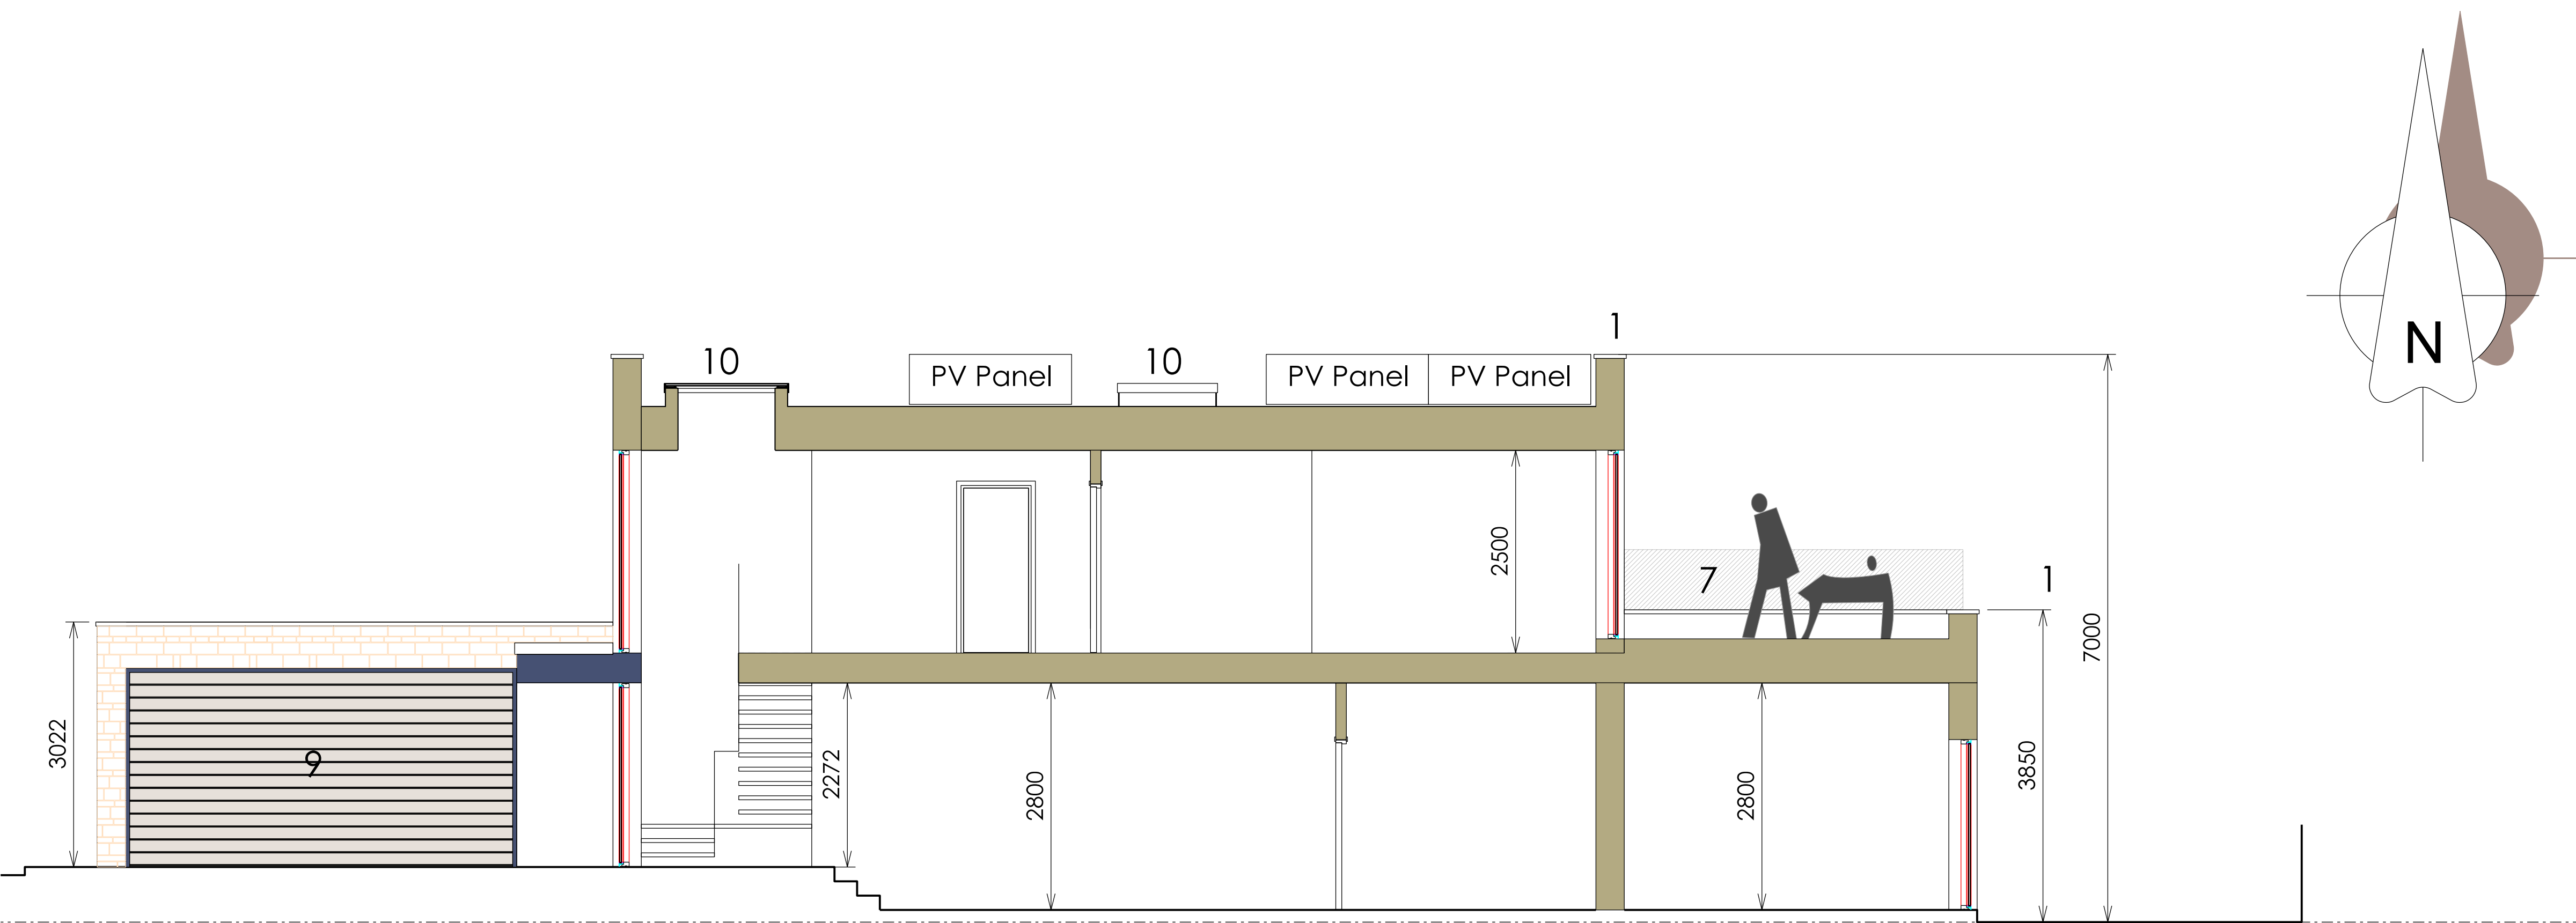

PROPOSED SECTION A - A 1:50

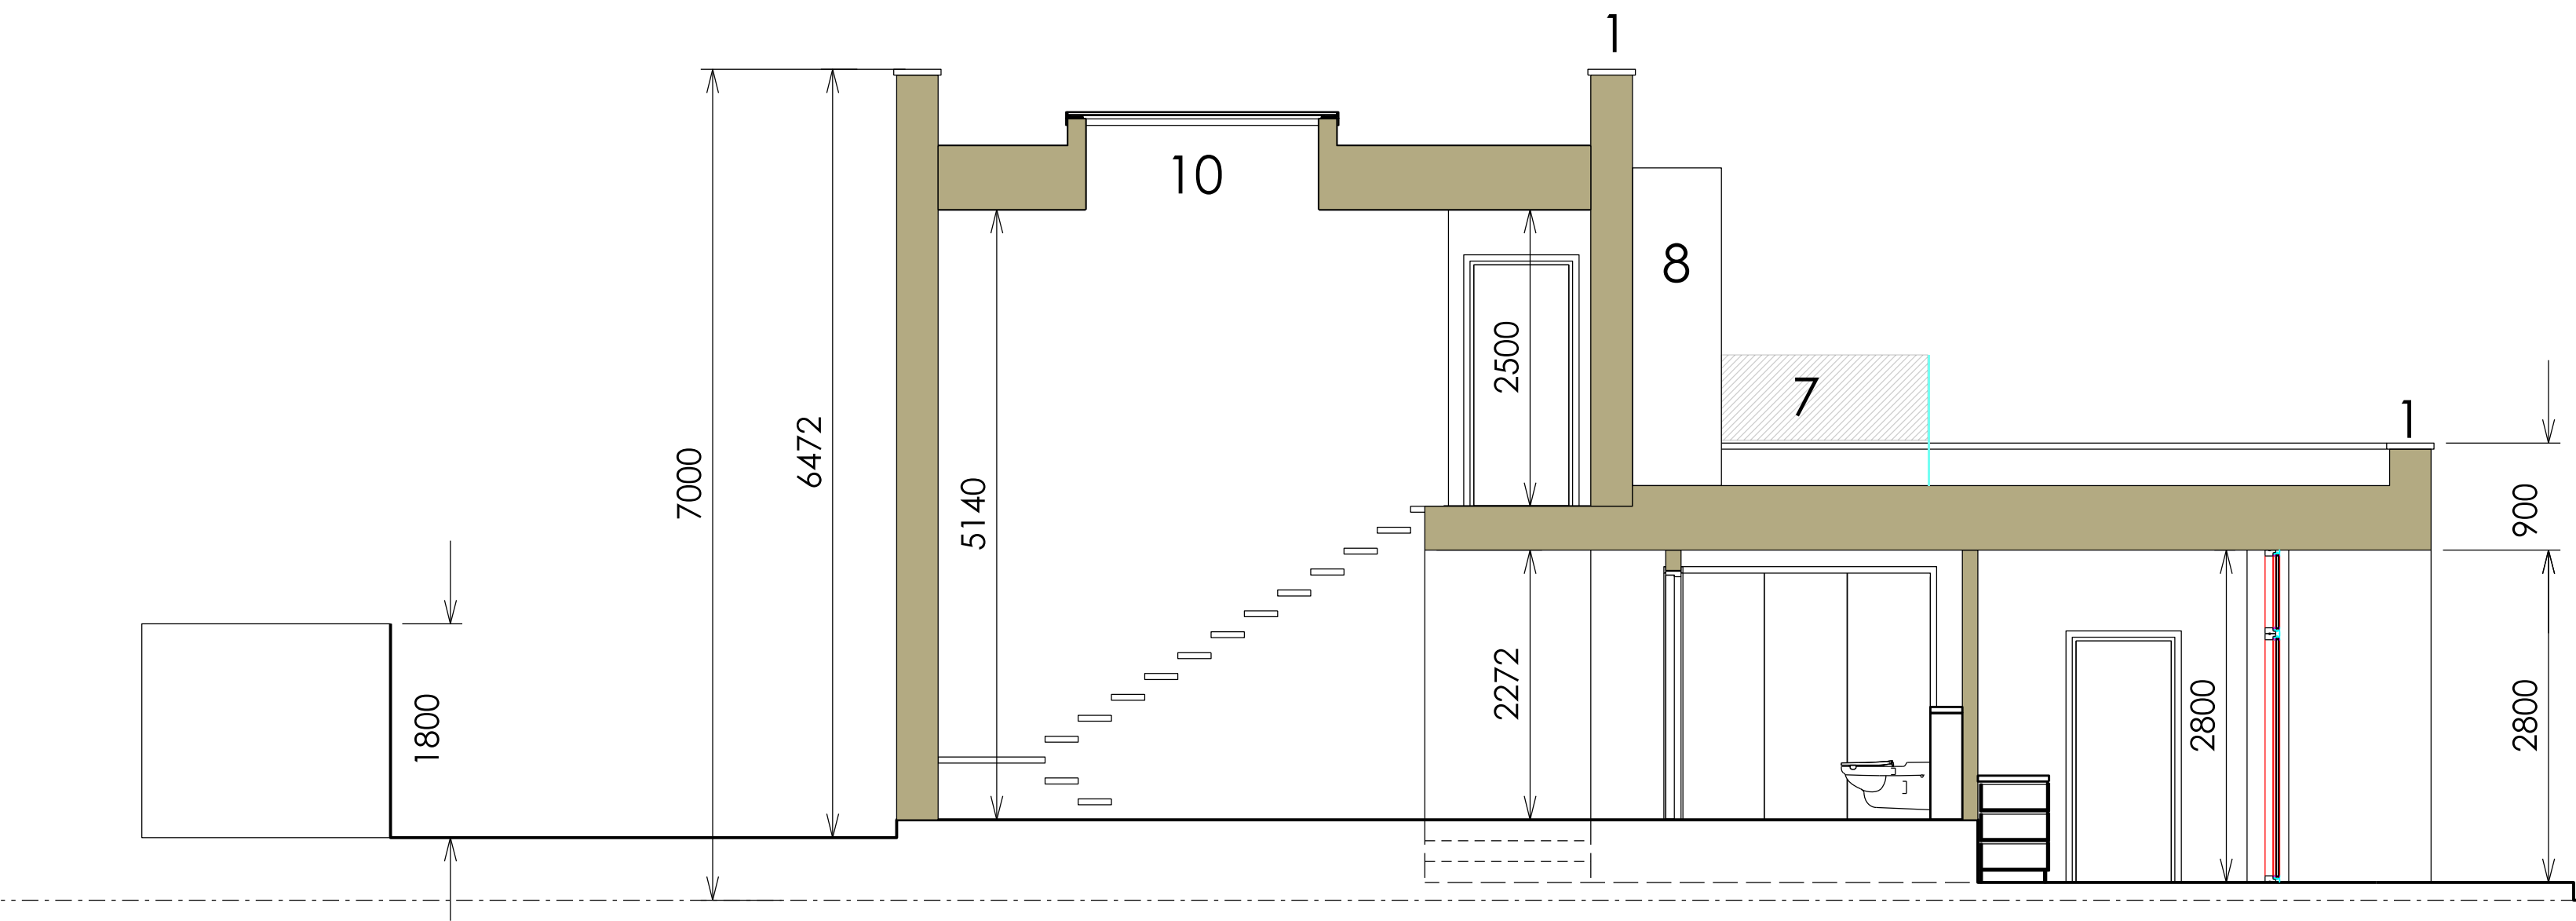

PROPOSED SECTION B - B 1:50

SCHEDULE OF MATERIALS

- 1 Aluminium Coping
- 2 Aluminium Hopper Head and RWP
- 3 PPC Aluminium Windows
- 4 Polymer Render
- 5 Natural Stone Walling
- 6 PPC Aluminium Door
- 7 Structural Glass Balustrade
- 8 Western Red Cedar Cladding
- 9 Composite Garage Door
- 10 PPC Aluminium Double Glazed Rooflight