


This drawing is copyright and the property of A & W Design Services and must not be copied in whole or in part without their written permission.

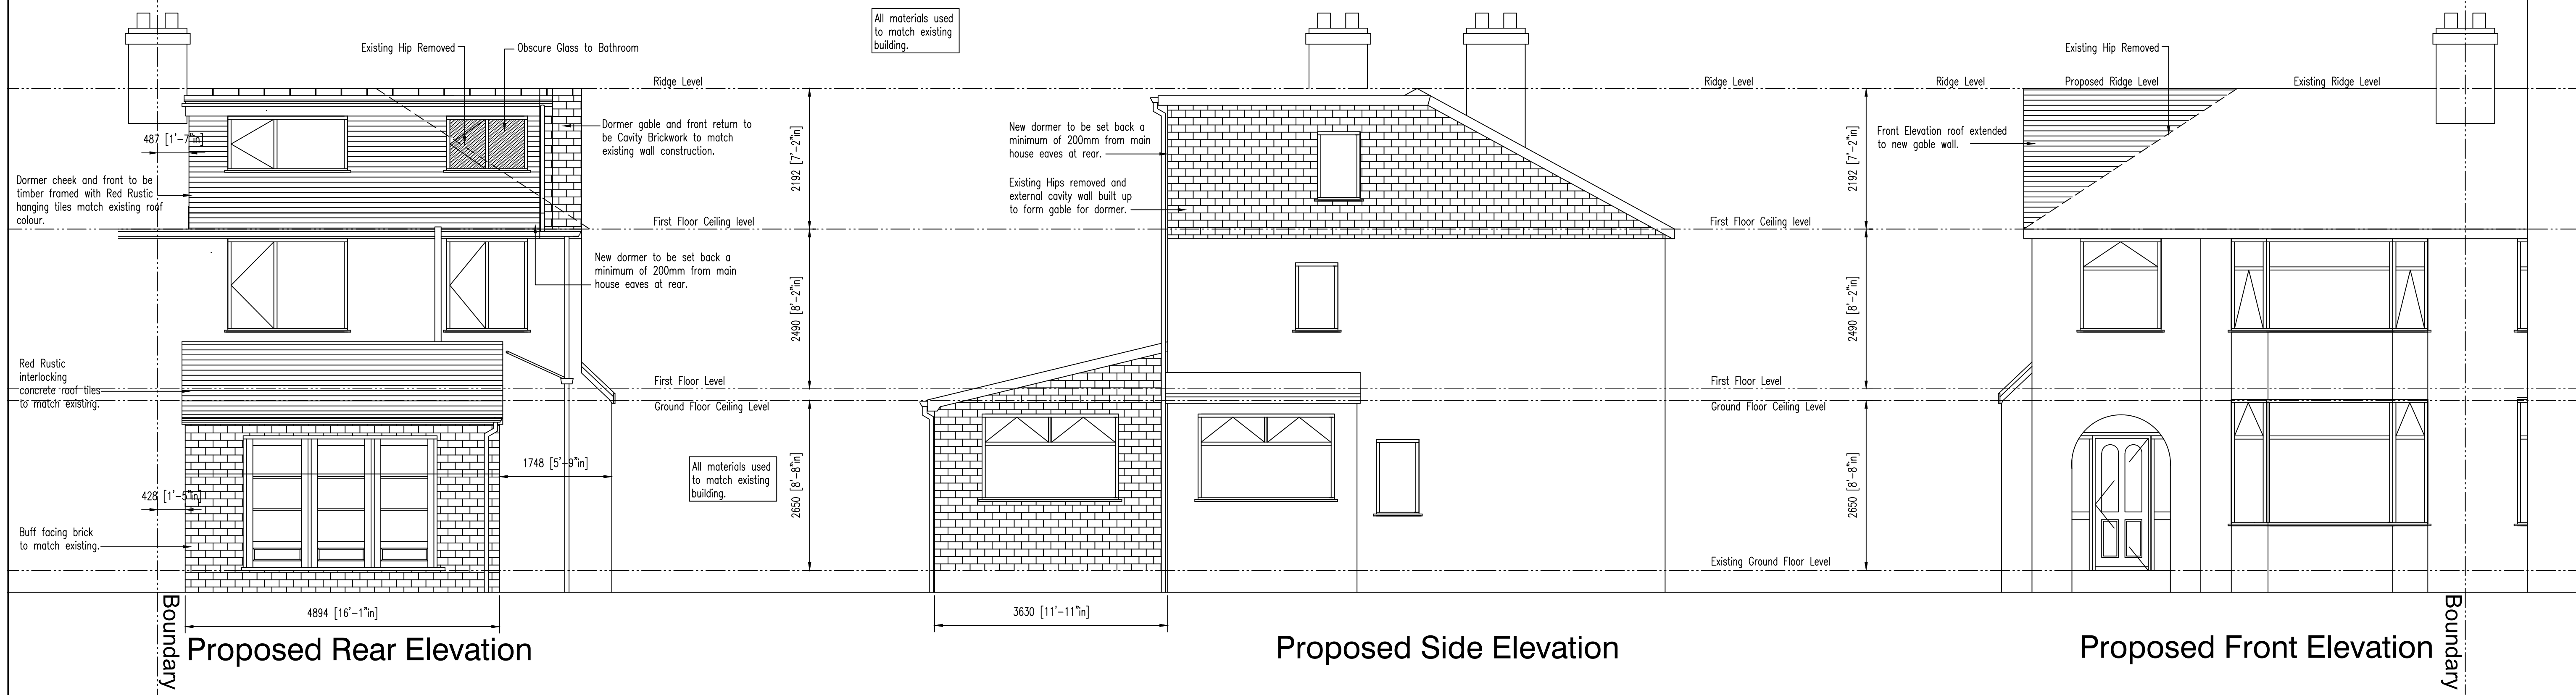

PROJECT	Mr A Mcginty 52 Heaton Street Prestwich M25 1HH			DETAIL	Existing And Proposed Elevations								A & W Design Services 270 Hollins Lane Hollins Village Bury BL9 8AY T. 0161 796 5783 M. 07852860921 E. andrew.haslam@virgin.net. Architects and Surveyors	
				SCALES	1 : 50 @ A1									
				DRAWN		A & W Design/AH		DATE	Sept 2024					
				JOB NO	DWG NO	REV	Drawing Amendment / Revision		P1	Sept 2024	Issued For Comment			
				24/AC/105	AC/105/A	P1	52 Heaton Street, Prestwich, Proposed Loft Conversion and Rear Extension.							