


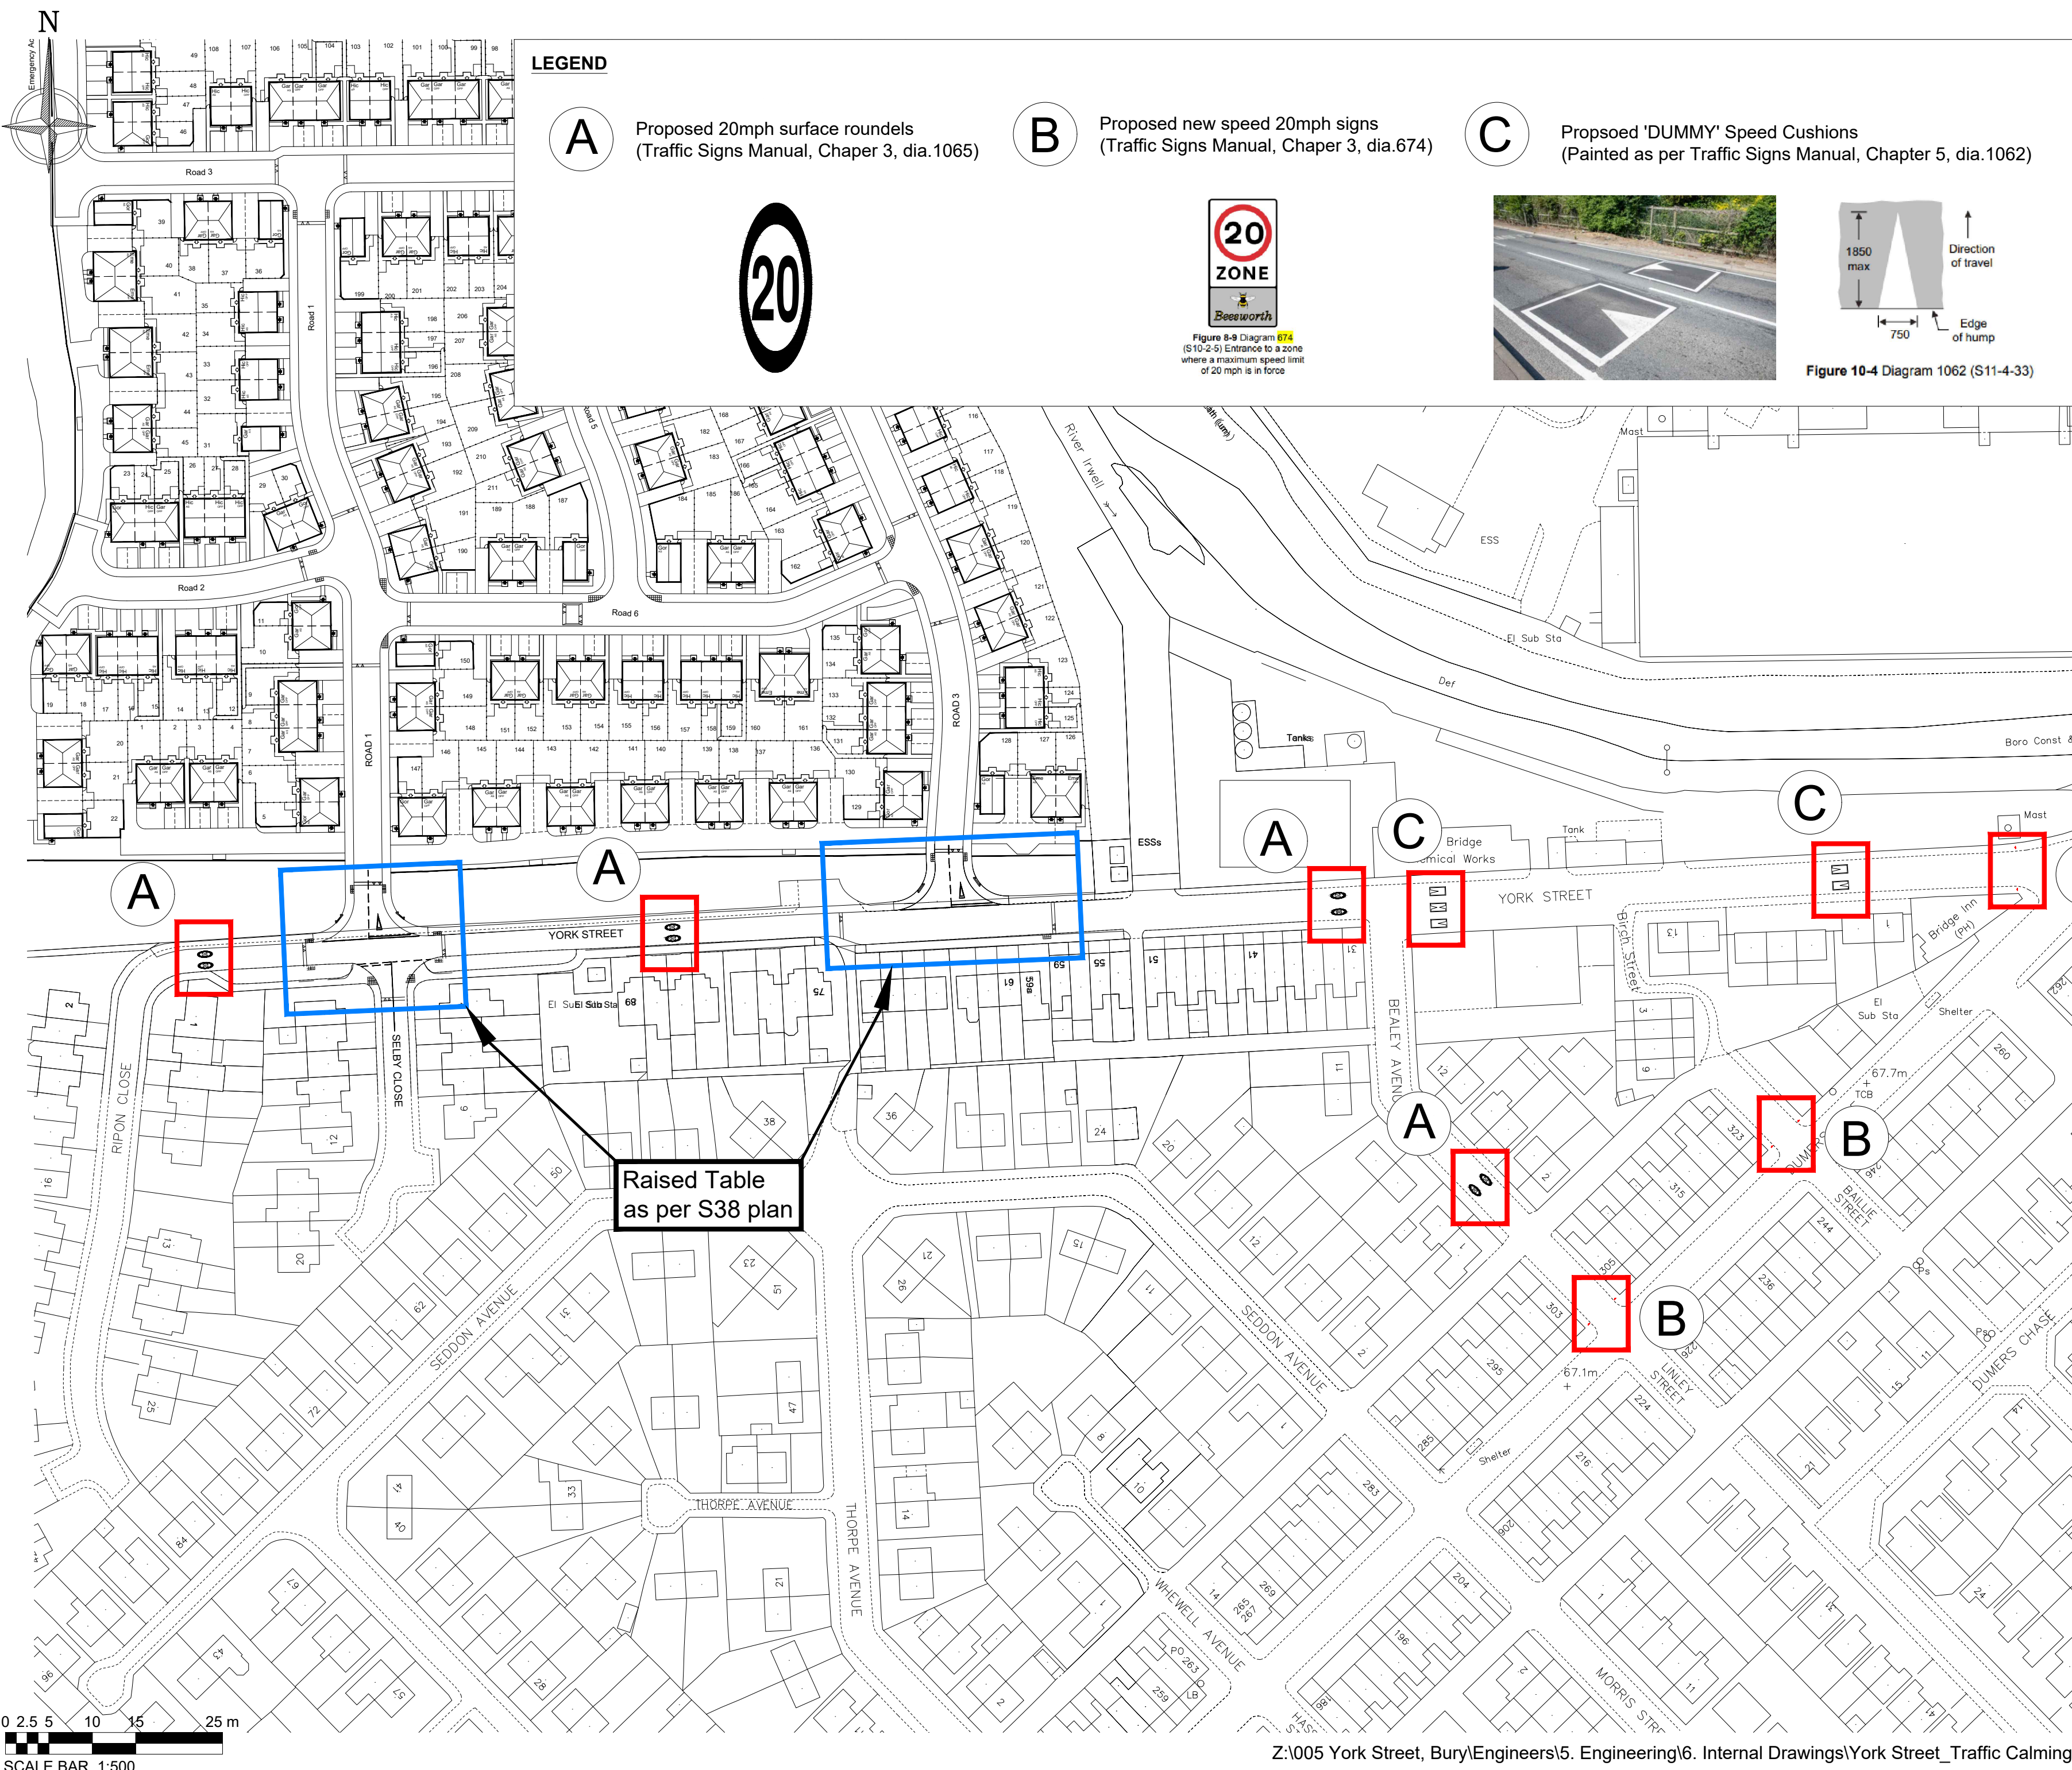

LEGEND

A

Proposed 20mph surface roundels
(Traffic Signs Manual, Chaper 3, dia.1065)



B

Proposed new speed 20mph signs
(Traffic Signs Manual, Chaper 3, dia.674)



Figure 8-9 Diagram 674
(S10-2-5) Entrance to a zone
where a maximum speed limit
of 20 mph is in force

C

Proposed 'DUMMY' Speed Cushions
(Painted as per Traffic Signs Manual, Chapter 5, dia.1062)

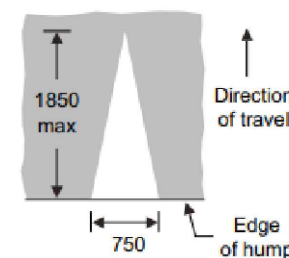


Figure 10-4 Diagram 1062 (S11-4-33)

A	15.05.25	20mph roundels added prior to Ripon Close bend. 20mph signs added to Bailie Street and Dymers Lane.	JT
Revision	Date	Amendment	Initials

Development	
York Street	
Location	
York Street, Bury	
Marketing Name	
-	
Drawing Title	
Traffic Calming Proposals	
Job No.	Drawing No.
KH005	E-601
Revision	Scale @ A2
A	1:1000
Drawn By	Date
JT	09.04.2025
Checked by	Date Checked
-	-

1st Floor, 103 Dalton Avenue, Birchwood Park,
Warrington WA3 6YE
T: 01925 363108 W: www.kellenhomes.com



KELLEN
HOMES