
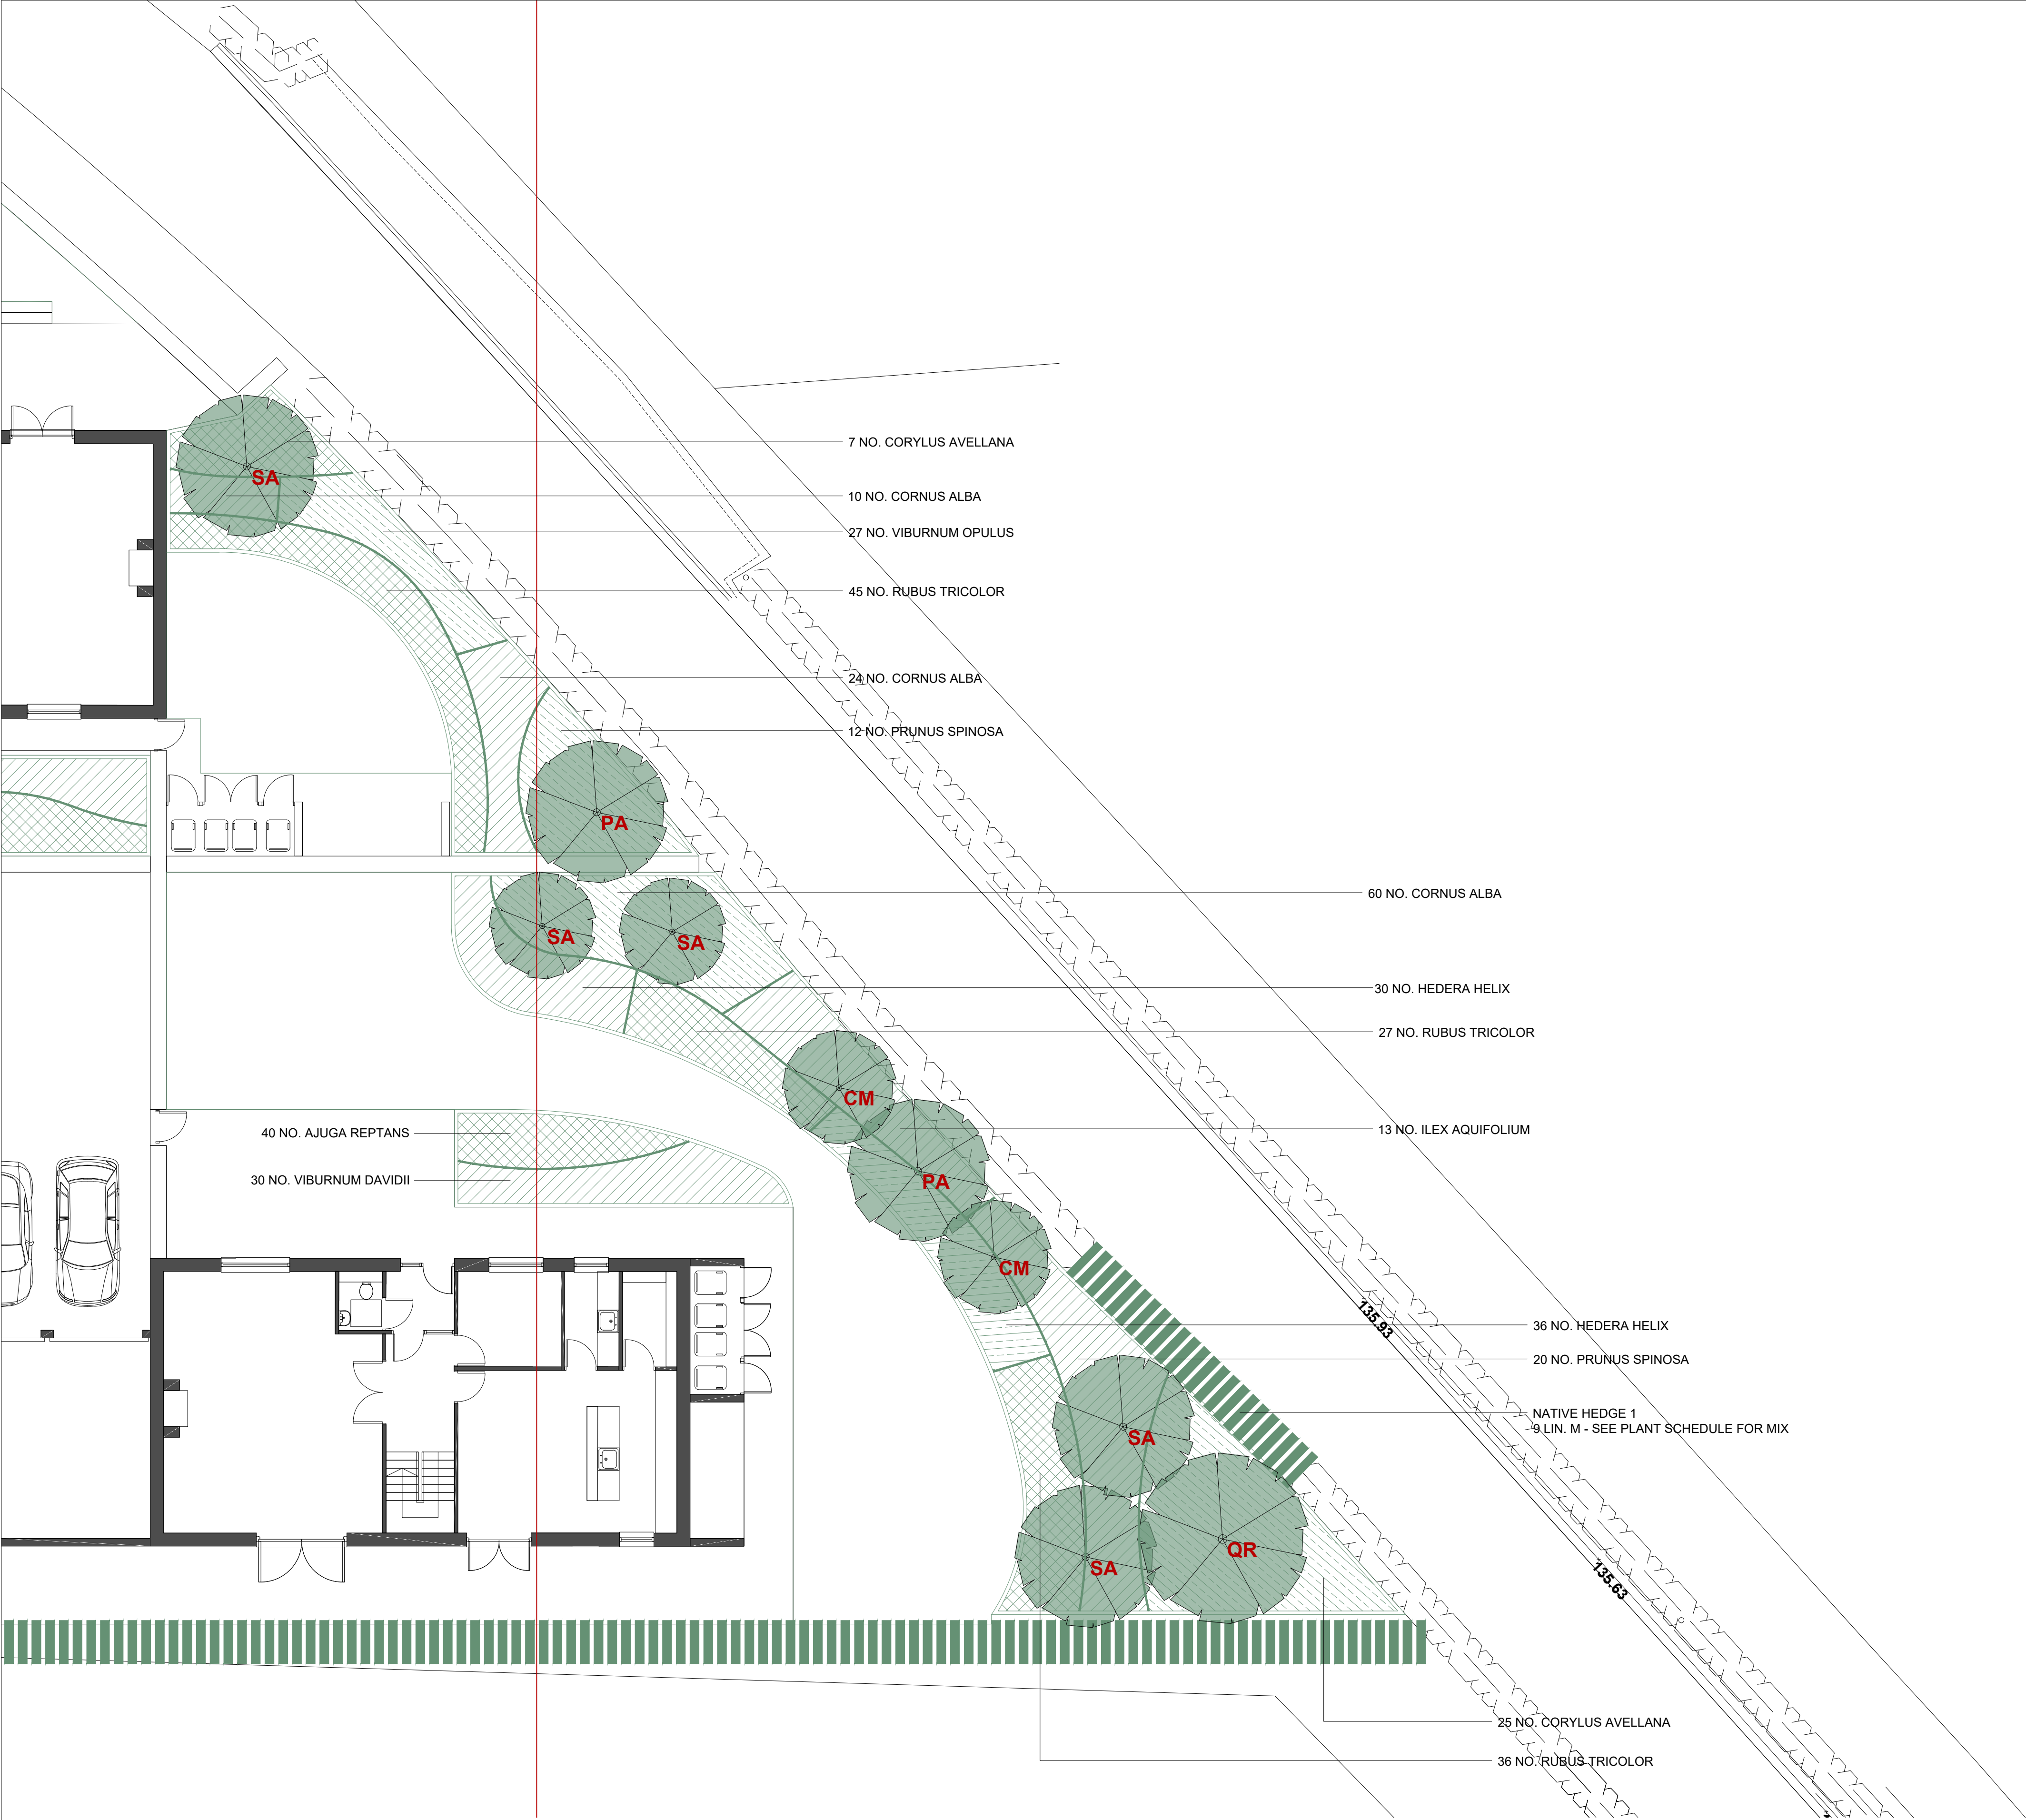


EXISTING SITE:

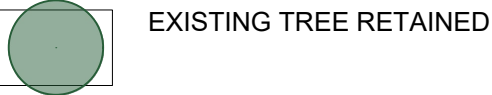

SOFT LANDSCAPE:

- PROPOSED SPECIMEN TREES
REFER TO PLANTING PLANS FOR SPECIES AND NURSERY SPECIFICATION
- PROPOSED NATIVE HEDGE WITH STRAINED POST AND WIRE FENCE
SEE PLANT SCHEDULE FOR SPECIES MIX, SPACING AND SPECIFICATION NOTES
- PROPOSED AMENITY PLANTING
HATCHES DENOTE SPECIE AREAS/SEPARATION

- SOFT LANDSCAPE SPECIFICATION NOTES:
- ALL PLANTING/TURF AREAS TO BE PREPARED BY REMOVING ANY DETRITUS/CONSTRUCTION MATERIALS AND STONE/ROCK/BRICK GREATER THAN 40MM DIAM. AREA SHALL BE CLEARED OF WEEDS USING A TRANSLOCATED HERBICIDE AND CULTIVATED TO A DEPTH OF 300MM. WHERE EXISTING SOIL IS POOR QUALITY TOPSOIL SHALL BE IMPORTED.
 - ALL PLANTS SUPPLIED SHALL COMPLY WITH BS3936: PARTS 1 TO 10 AS RELEVANT, BS 4043 AND THE NATIONAL PLANT SPECIFICATION, PUBLISHED BY THE HORTICULTURAL TRADES ASSOCIATION.
 - ALL LAWN AREAS TO BE CULTIVATED TO A DEPTH OF 150MM PRIOR TO LAYING OF TURF. IF THE EXISTING SOIL IS POOR QUALITY - TOPSOIL SHOULD BE IMPORTED.
 - ALL SHRUB PLANTING AREAS TO RECEIVE A 50MM LAYER OF ORGANIC SOIL CONDITIONER (GRO CHAR OR SIMILAR APPROVED) AND BE CULTIVATED TO A DEPTH OF 300MM PRIOR TO PLANTING.
 - ALL IMPORTED TOPSOIL MUST COMPLY WITH BS 3882:2015
 - ALL PLANTS ARE TO RECEIVE SLOW RELEASE FERTILISER TO THE PITS. SIDES OF PITS TO BE LOOSENED PRIOR TO PLANTING.
 - ALL PLANTS TO BE WELL WATERED IN AT PLANTING.
 - ALL PLANTING AREAS TO BE MULCHED WITH 75MM TO 100MM DEPTH OF BARK CHIP.




Squareyard

Landscape Architecture - Urban Design - Masterplanning

Email - studio@yd2.co.uk
Web - www.yd2.co.uk
Tel - 07514 281 452

Registered office:
Yd2 Ltd.
83 Ducie Street, Manchester, M1 2JQ

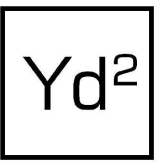

- GENERAL NOTES:
- DO NOT SCALE FROM THIS DRAWING
 - DIMENSIONS GOVERN
 - ALL DIMENSIONS ARE IN MILLIMETERS UNLESS NOTED OTHERWISE ON THE DRAWINGS
 - ALL DIMENSIONS SHALL BE VERIFIED ON SITE PRIOR TO ANY CONSTRUCTION
 - YD2 SHALL BE NOTIFIED OF ANY DISCREPANCIES

DRAWING NOTES:					
(-)	FIRST ISSUE - ISSUED FOR PLANNING APPLICATION	AV	AV	05/05/2022	
REV	DESCRIPTION	DRAWN	CHECKED	DATE	

PROJECT TITLE

HOLLYMOUNT FARM
TOTTINGTON

DRAWING TITLE		SCALE
PLANTING PLAN SHEET 3		@ A1 1:200
PROJECT NUMBER		DATE
YD2_22_07	DRAWING No. YD2_HMF_LP103	MAY 2022
		REVISION
		(-)