


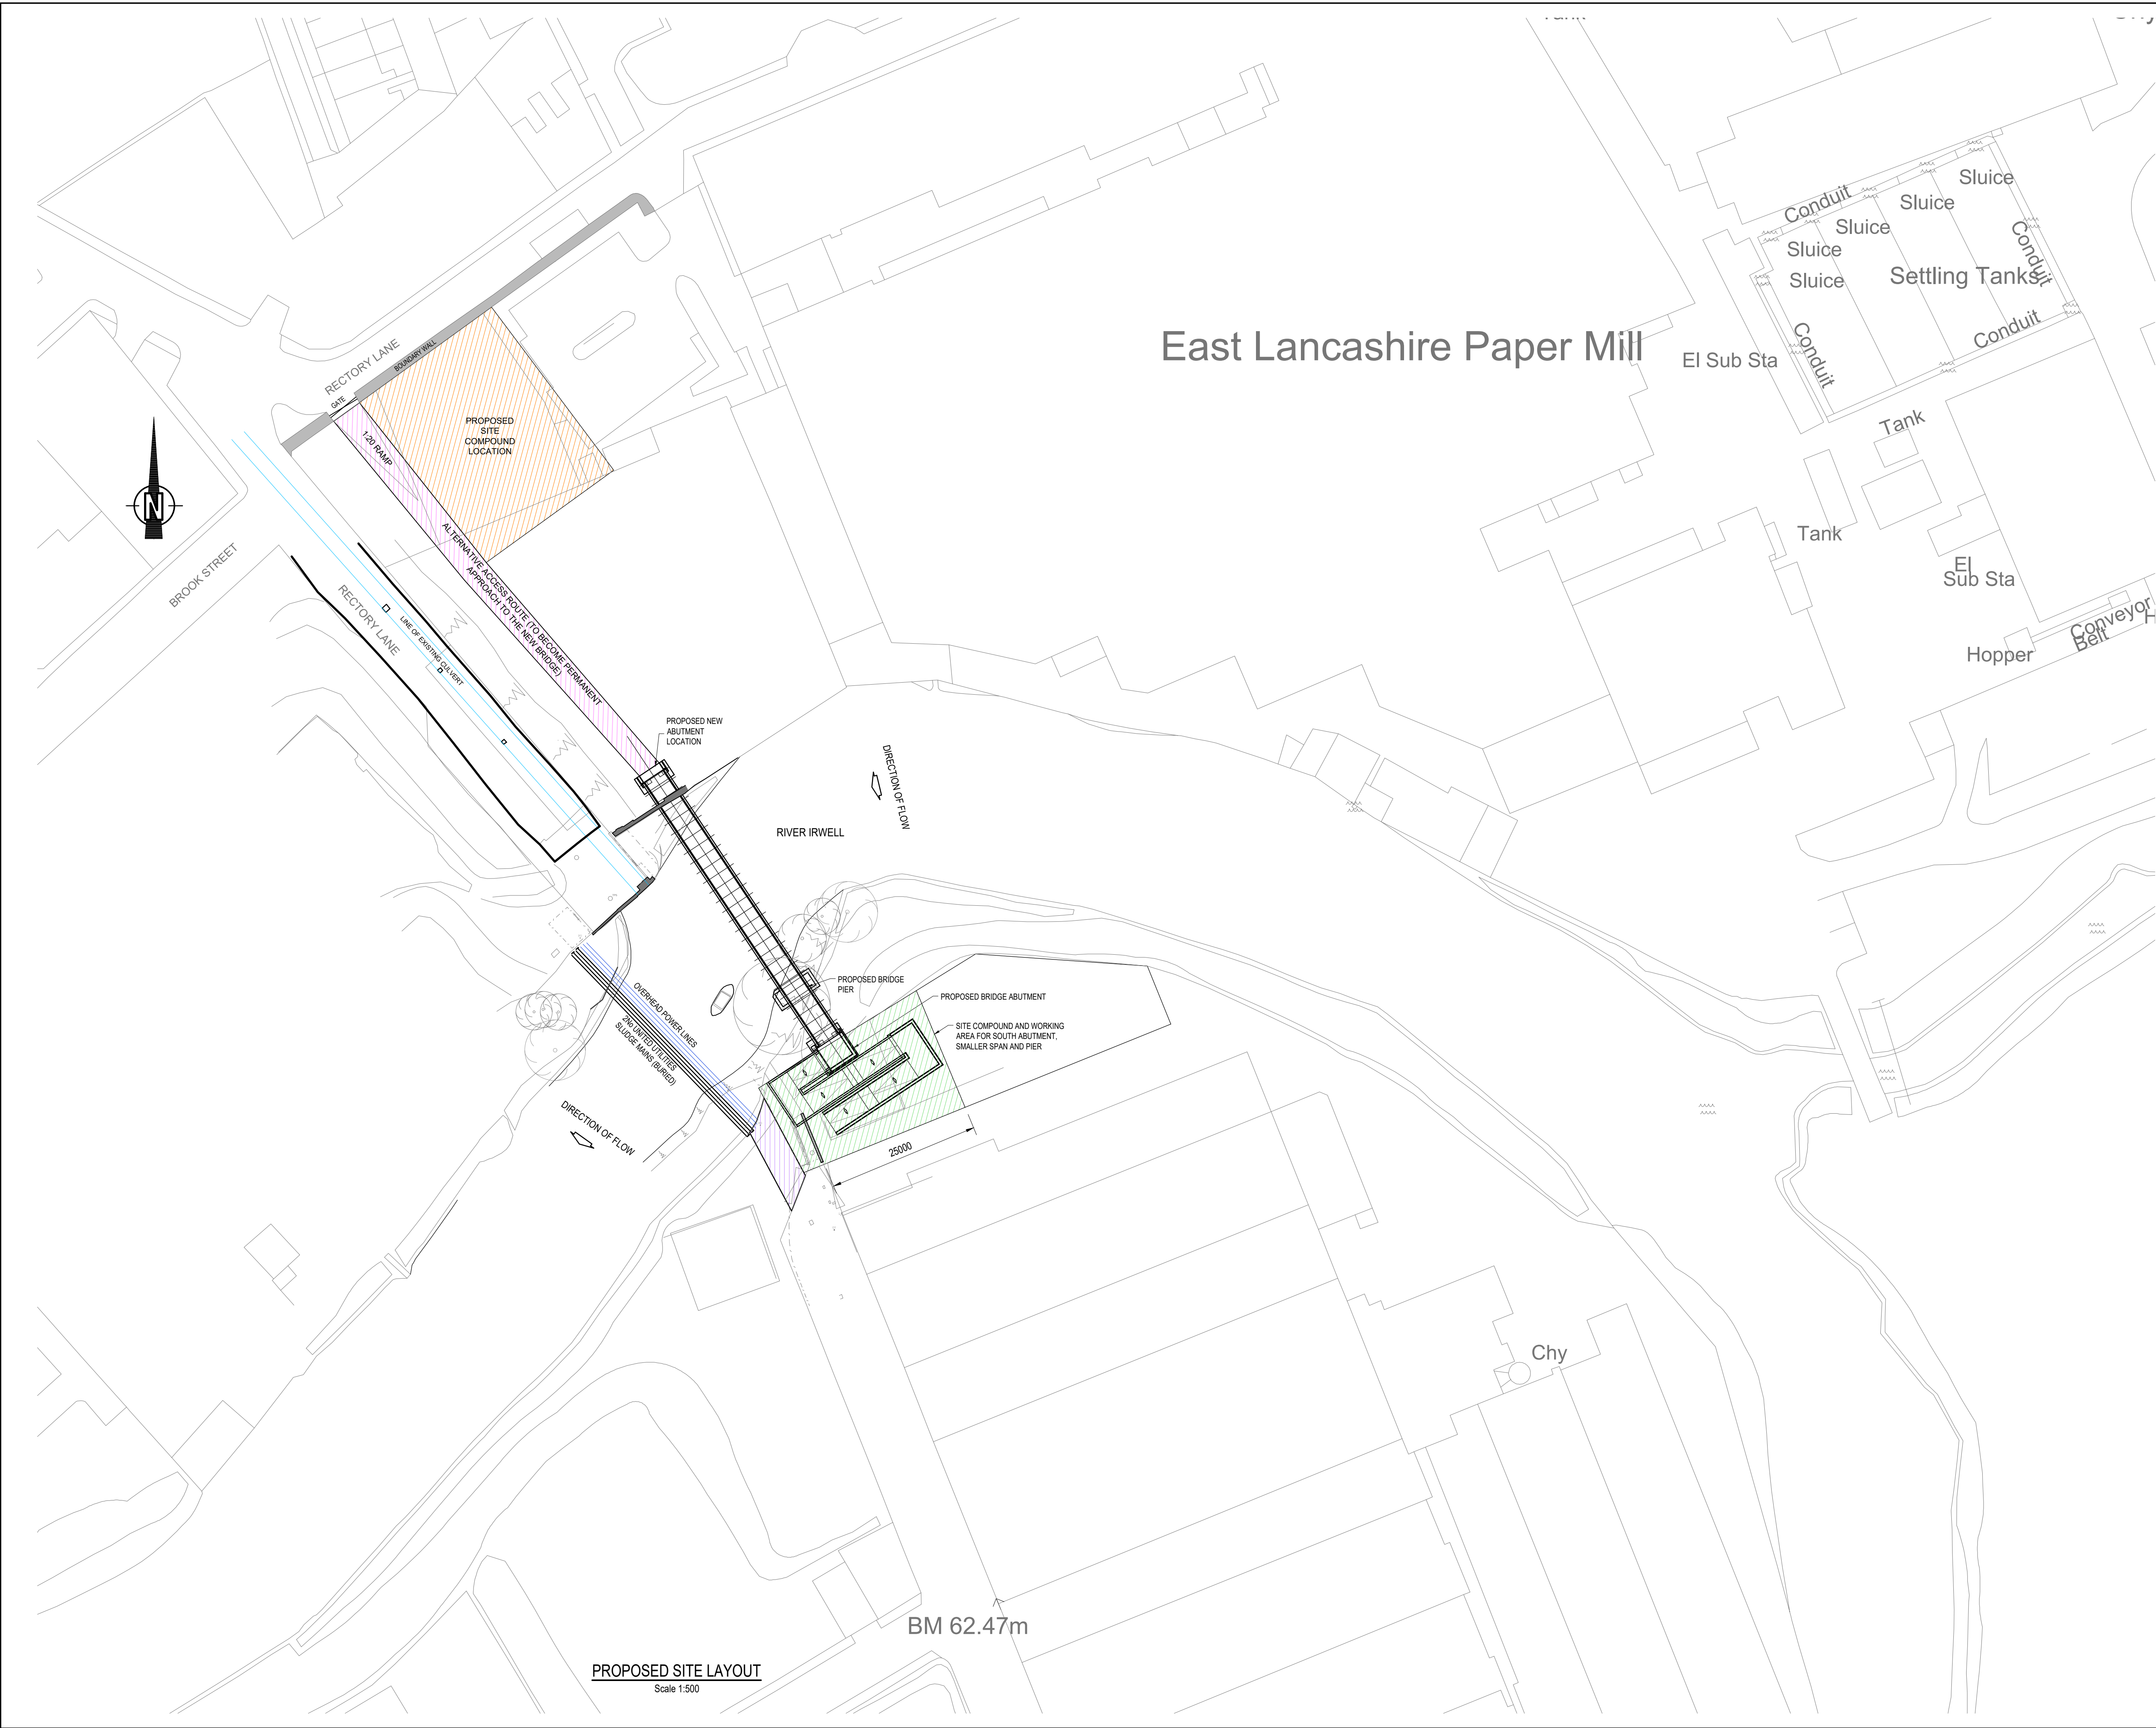

NOTES:

- ALL DIMENSIONS ARE IN MILLIMETRES UNLESS STATED OTHERWISE.
- ALL LEVELS ARE IN METRES UNLESS STATED OTHERWISE.
- NO DIMENSIONS OR LEVELS SHALL BE SCALED FROM THIS DRAWING.
- THIS DRAWING IS BASED ON A TOPOGRAPHICAL SURVEY PROVIDED BY G.J.BROOKES LTD DATED MARCH 2019.

P03	TW	JW	DRF	NOV' 21	ISSUE FOR PLANNING
P02	TW	JW	DRF	NOV' 21	ISSUE FOR PLANNING
P01	TW	JW	DRF	SEP' 21	ISSUE FOR PLANNING

REV	DRN	CHK	APP	DATE	DESCRIPTION

Wilde
Consulting Civil & Structural Engineers

www.wildecivil.co.uk
Tel : 0161-474-7479
Fax : 0161-474-7492

Brindley Lodge,
Adcroft Street,
Stockport, Cheshire.
SK1 3HS

Client
BURY COUNCIL

Project
MILLTOWN STREET
FOOTBRIDGE
REPLACEMENT

Title
PROPOSED SITE LAYOUT
AND SITE COMPOUND

Scale AS SHOWN	Drawn TW	Date SEP '21	Chkd JW	Approved DRF
Drawing No. 660-023-002				Revision P03
Status ISSUE FOR PLANNING				Sheet Size A1