


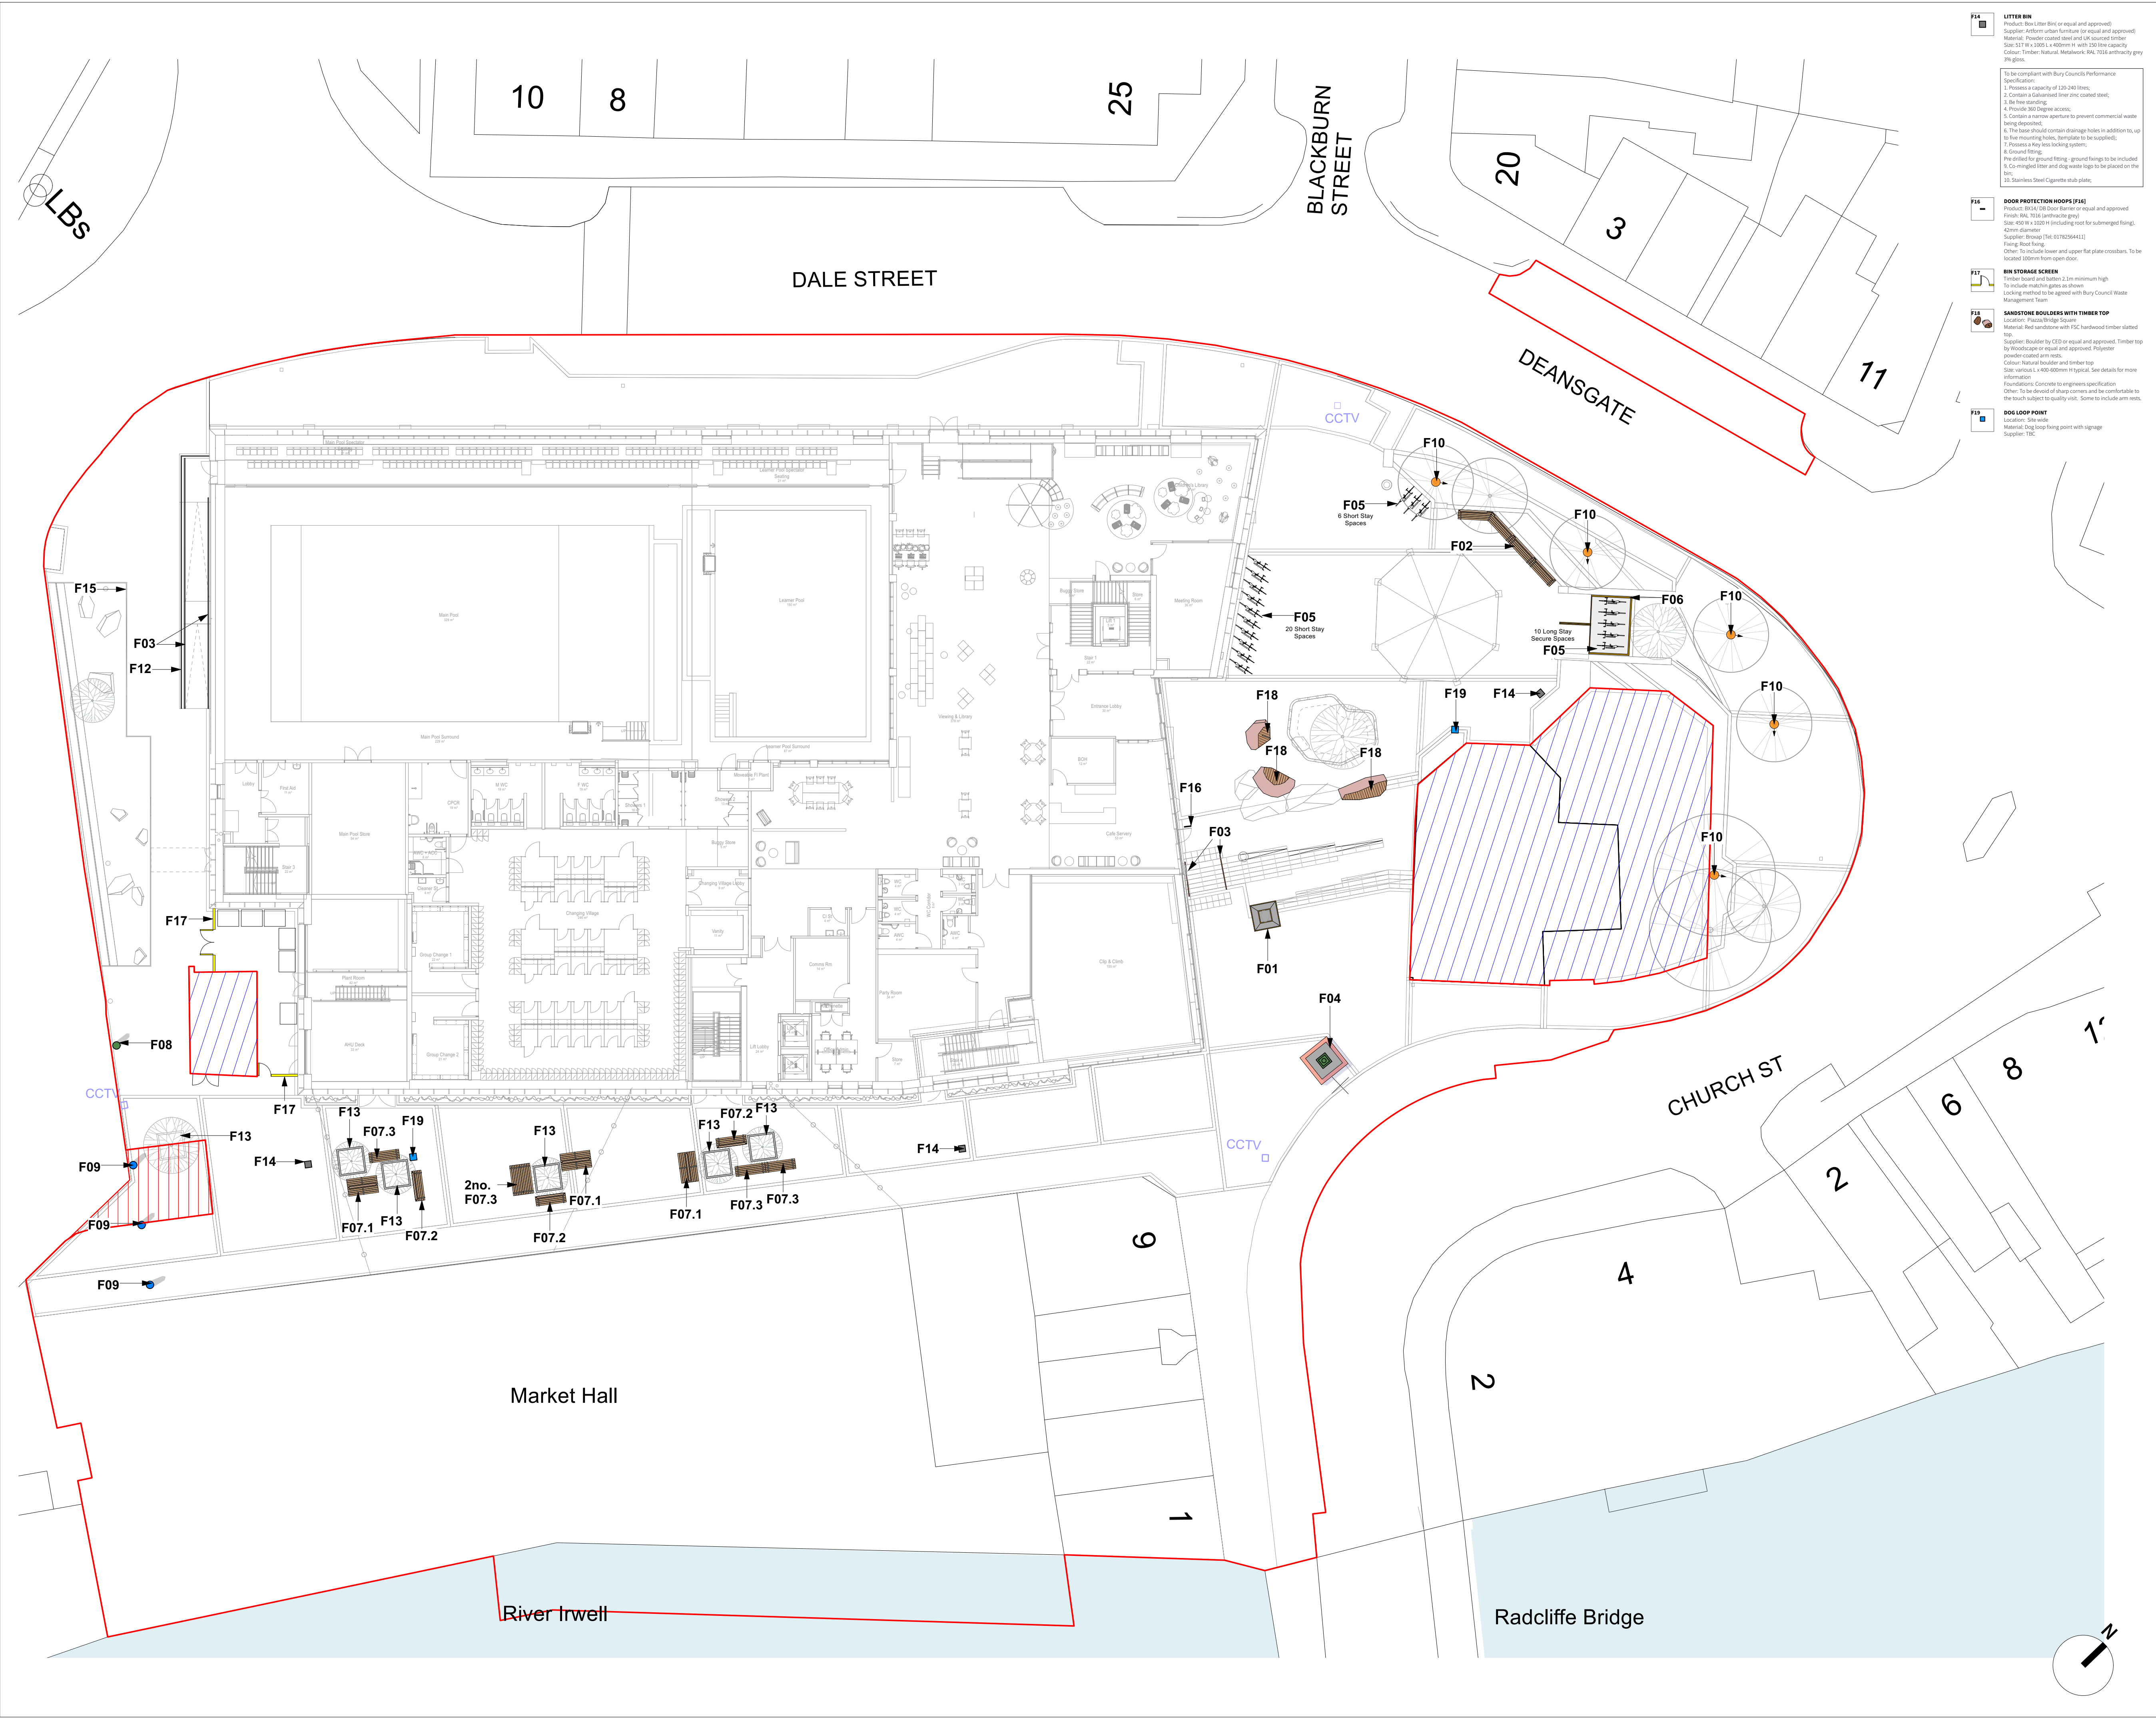

F13 LITTER BIN
Product: Box Litter Bin (or equal and approved)
Supplier: Arden Urban Furniture (or equal and approved)
Material: Powder coated steel and UK sourced timber
Size: 1037 W x 1000 D x 4000 H with 120 litre capacity
Colour: Timber: Natural, Metalwork: RAL 7035 anthracite grey 30% gloss
To be compliant with Bury Councils Performance Specification:
1. Possess a capacity of 120-240 litres;
2. Contain a galvanneal liner (or equal and approved);
3. Be free standing;
4. Provide 360 degree access;
5. Contain a narrow aperture to prevent commercial waste being deposited;
6. The base should contain drainage holes in addition to, up to four mounting holes (templates to be supplied);
7. Provide a key lock system;
8. Ground fitting;
Pre drilled for ground fitting - ground fixings to be included;
9. Co-mingled litter and dog waste bags to be placed on the bin;
10. Stainless Steel Cigarette stub plate.

F14 DOOR PROTECTION HOOPS [F14]
Product: 50x150 door frame or equal and approved
Finish: RAL 7035 (anthracite grey)
Size: 4500 W x 1000 H (including roof for submerged fitting)
Finish: Roof fitting
Supplier: Broom [Tel: 01752964411]
Other: To include lower and upper flat plate crossbars. To be located 500mm from open door.

F15 BIN STORAGE SCREEN
Timber board and battens 2.1m minimum high
To include matching gates as shown
Looking method to be agreed with Bury Council Waste Management Team.

F16 SANDSTONE BOULDERS WITH TIMBER TOP
Location: Piazza/Wedge Square
Material: Red sandstone with FSC hardwood timber topped top
Supplier: Boulder by CED or equal and approved. Timber top by Woodscape or equal and approved. Polyester powder-coated arm rest.
Colour: Natural boulder and timber top
Size: Natural 1 x 400-600mm in typical. See details for more information.
Foundations: Concrete to engineers specification
Other: To be devoid of sharp corners and be comfortable to the touch subject to quality visit. Some to include arm rests.

F17 DOG LOOP POINT
Location: See above
Material: Dog loop fitting point with signage
Supplier: TBC

THIS DRAWING IS COPYRIGHT PROTECTED AND MAY NOT BE REPRODUCED IN WHOLE OR PART WITHOUT WRITTEN AUTHORITY FROM THE OWNER.

NOTES:
1. Do not scale from this drawing.
2. Always work to noted dimensions.
3. All dimensions are in millimetres unless otherwise stated.
4. All setting out, levels and dimensions to be agreed on site.
5. The dimensions of all materials must be checked on site before being laid out.
6. This drawing must be read with the relevant specification clauses and detail drawings.
7. Order of construction and setting out to be agreed on site.

KEY:
Project Redline Boundary
Unadopted Area
Existing Site Structures - no proposed works

FURNITURE
F01 MEMORIAL TO ARENA ATTACK
Material: Red sandstone
Supplier: New plinths, see details for more information
F02 TIMBER LINEAR SEATING
Product: Based on high bench by Bury Brimstone
Material: Modular hot-dipped galvanneal frame with polycarbonate powder coating, FSC hardwood timber slats, stainless steel powder coated arm rest.
Size: 6000 L total x 430 W x 450mm H
Colour: Timber natural, frame RAL Anthracite grey 7035
Finish: Polyester powder coating
Supplier: Bury Brimstone or equal and approved as agreed with local authority
Other: With arm and back rests, Bespoke corner unit.
F03 HANDRAILS TO STEPS
Product: Finesse & Sonnet
Material: Stainless steel
Size: 100mm diameter profile handrail, height above pitch line and landing 1100mm
Finish: Soft polished finish
Other: See steps details for more information
F04 EXISTING RADCLIFFE CLOCK
Material: Red sandstone
Supplier: See details for more information
F05 CYCLE STANDS
Product: Marshalls Essential or equal and approved
Material: Stainless steel
Size: 750 L x 300mm W x 780mm H
Finish: Bush satin
Supplier: Marshalls Street Furniture or equal and approved
F06 CYCLE SHELTER
Product: Customised based on Bury B Cycle Shelter or equal and approved
Material: Timber cladding and steel frame
Size: 2200 L x 2700 W x 3000mm H
Supplier: Broom or equal and approved
Other: All details and fittings as per supplier's drawing.
To house 5m, cycle stands (10 spaces)
To include roof, internal lighting and lockable gates
F07.1 TIMBER COMMUNAL TABLE AND SEATING
Product: Bespoke timber communal table and seating
Material: Modular hot-dipped galvanneal frame with polycarbonate powder coating, FSC hardwood timber slats, stainless steel powder coated arm rest.
Size: Various sizes, see details for more information. Type 1: 1150 W, Type 2: 600 W, Type 3: 600 W x 1000 L x 450mm H
Colour: Timber natural, frame RAL Anthracite grey 7035
Finish: Polyester powder coating
Supplier: Bury Brimstone or equal and approved as agreed with local authority
Other: With arm and back rests depending on type. Arm rest overhanging on wedge or arm rest.
F08 COLLAPSIBLE BOLLARDS
Product: Kent Stainless Steel Collapsible Bollard or equal and approved
Material: Stainless steel
Size: 900mm H from ground level
Supplier: Kent Stainless Steel or equal and approved
Colour: Contrasting banding RAL 7035
Finish: Stainless steel, Polyester powder coating banding
Other: Requires 200mm below ground foundation
F09 STATIC BOLLARDS
Product: 25/25 protective bollard or equal and approved
Material: Stainless steel
Size: 1000 H from ground level x 150mm Ø
Supplier: Marshalls Street Furniture or equal and approved
Colour: Contrasting banding RAL 7035
Finish: Stainless steel, Polyester powder coating banding
F10 BIRD & BAT BOXES
See Concept Environmental drawing for more information
F11 CHRISTMAS TREE BASE
Product: Christmas tree base/Foundations
Size: 600 x 600mm recycled mahogany cover and frame, 2000 x 2000 x 1200mm ground foundation base
Other: Location to be agreed with engineers
Refer to Bury Council standard detail for more information
F12 BALUSTRADE TO RAMP
Material: Red sandstone powder coated steel
Size: See details for more information
Colour: TBC
Other: To meet loading class 2 - 15kN
F13 TREE GRILLE
Product: Recessed tree grille frame with space for gowers
Material: Galvanneal steel frame
Size: 1000 x 1000mm frame, 450mm Ø aperture
Supplier: Jones of Oswestry or equal and approved
Other: Gravel infill to aperture

S3-P12	28-06-2023	Highway & Binstore updates	RM	RM
S3-P11	26-05-2023	Stage 04 Issue	JTO	RM
S2-P10	23-02-2023	BIN STORE SHOW	RM	RM
Revision	Date	Description	Drawn	Appr.

Planit I.E. Limited
E: info@planit-ie.com W: planit-ie.com
MANCHESTER
2 Back Grafton St., Altrincham, WA14 1DY
T: 0161 928 9281
LONDON
Unit 6 Waterside, 44-48 Wharf Road, London, N1 7UX
T: 0207 253 5678
LIVERPOOL
Tempest 5.3, 12 Tithebarn Street, Liverpool, L2 2DT
T: 0151 363 1230

Client Bury Council
Project Radcliffe Civic Hub
Drg Title Furniture

Created on 04-01-2022 Created by JTO Approved by RM

Scale 1:200 Size A1 Workstage Stage 04

Drg No. RADHUB-PIE-00-00-DR-L-0005 Suitability S3 Revision P12