


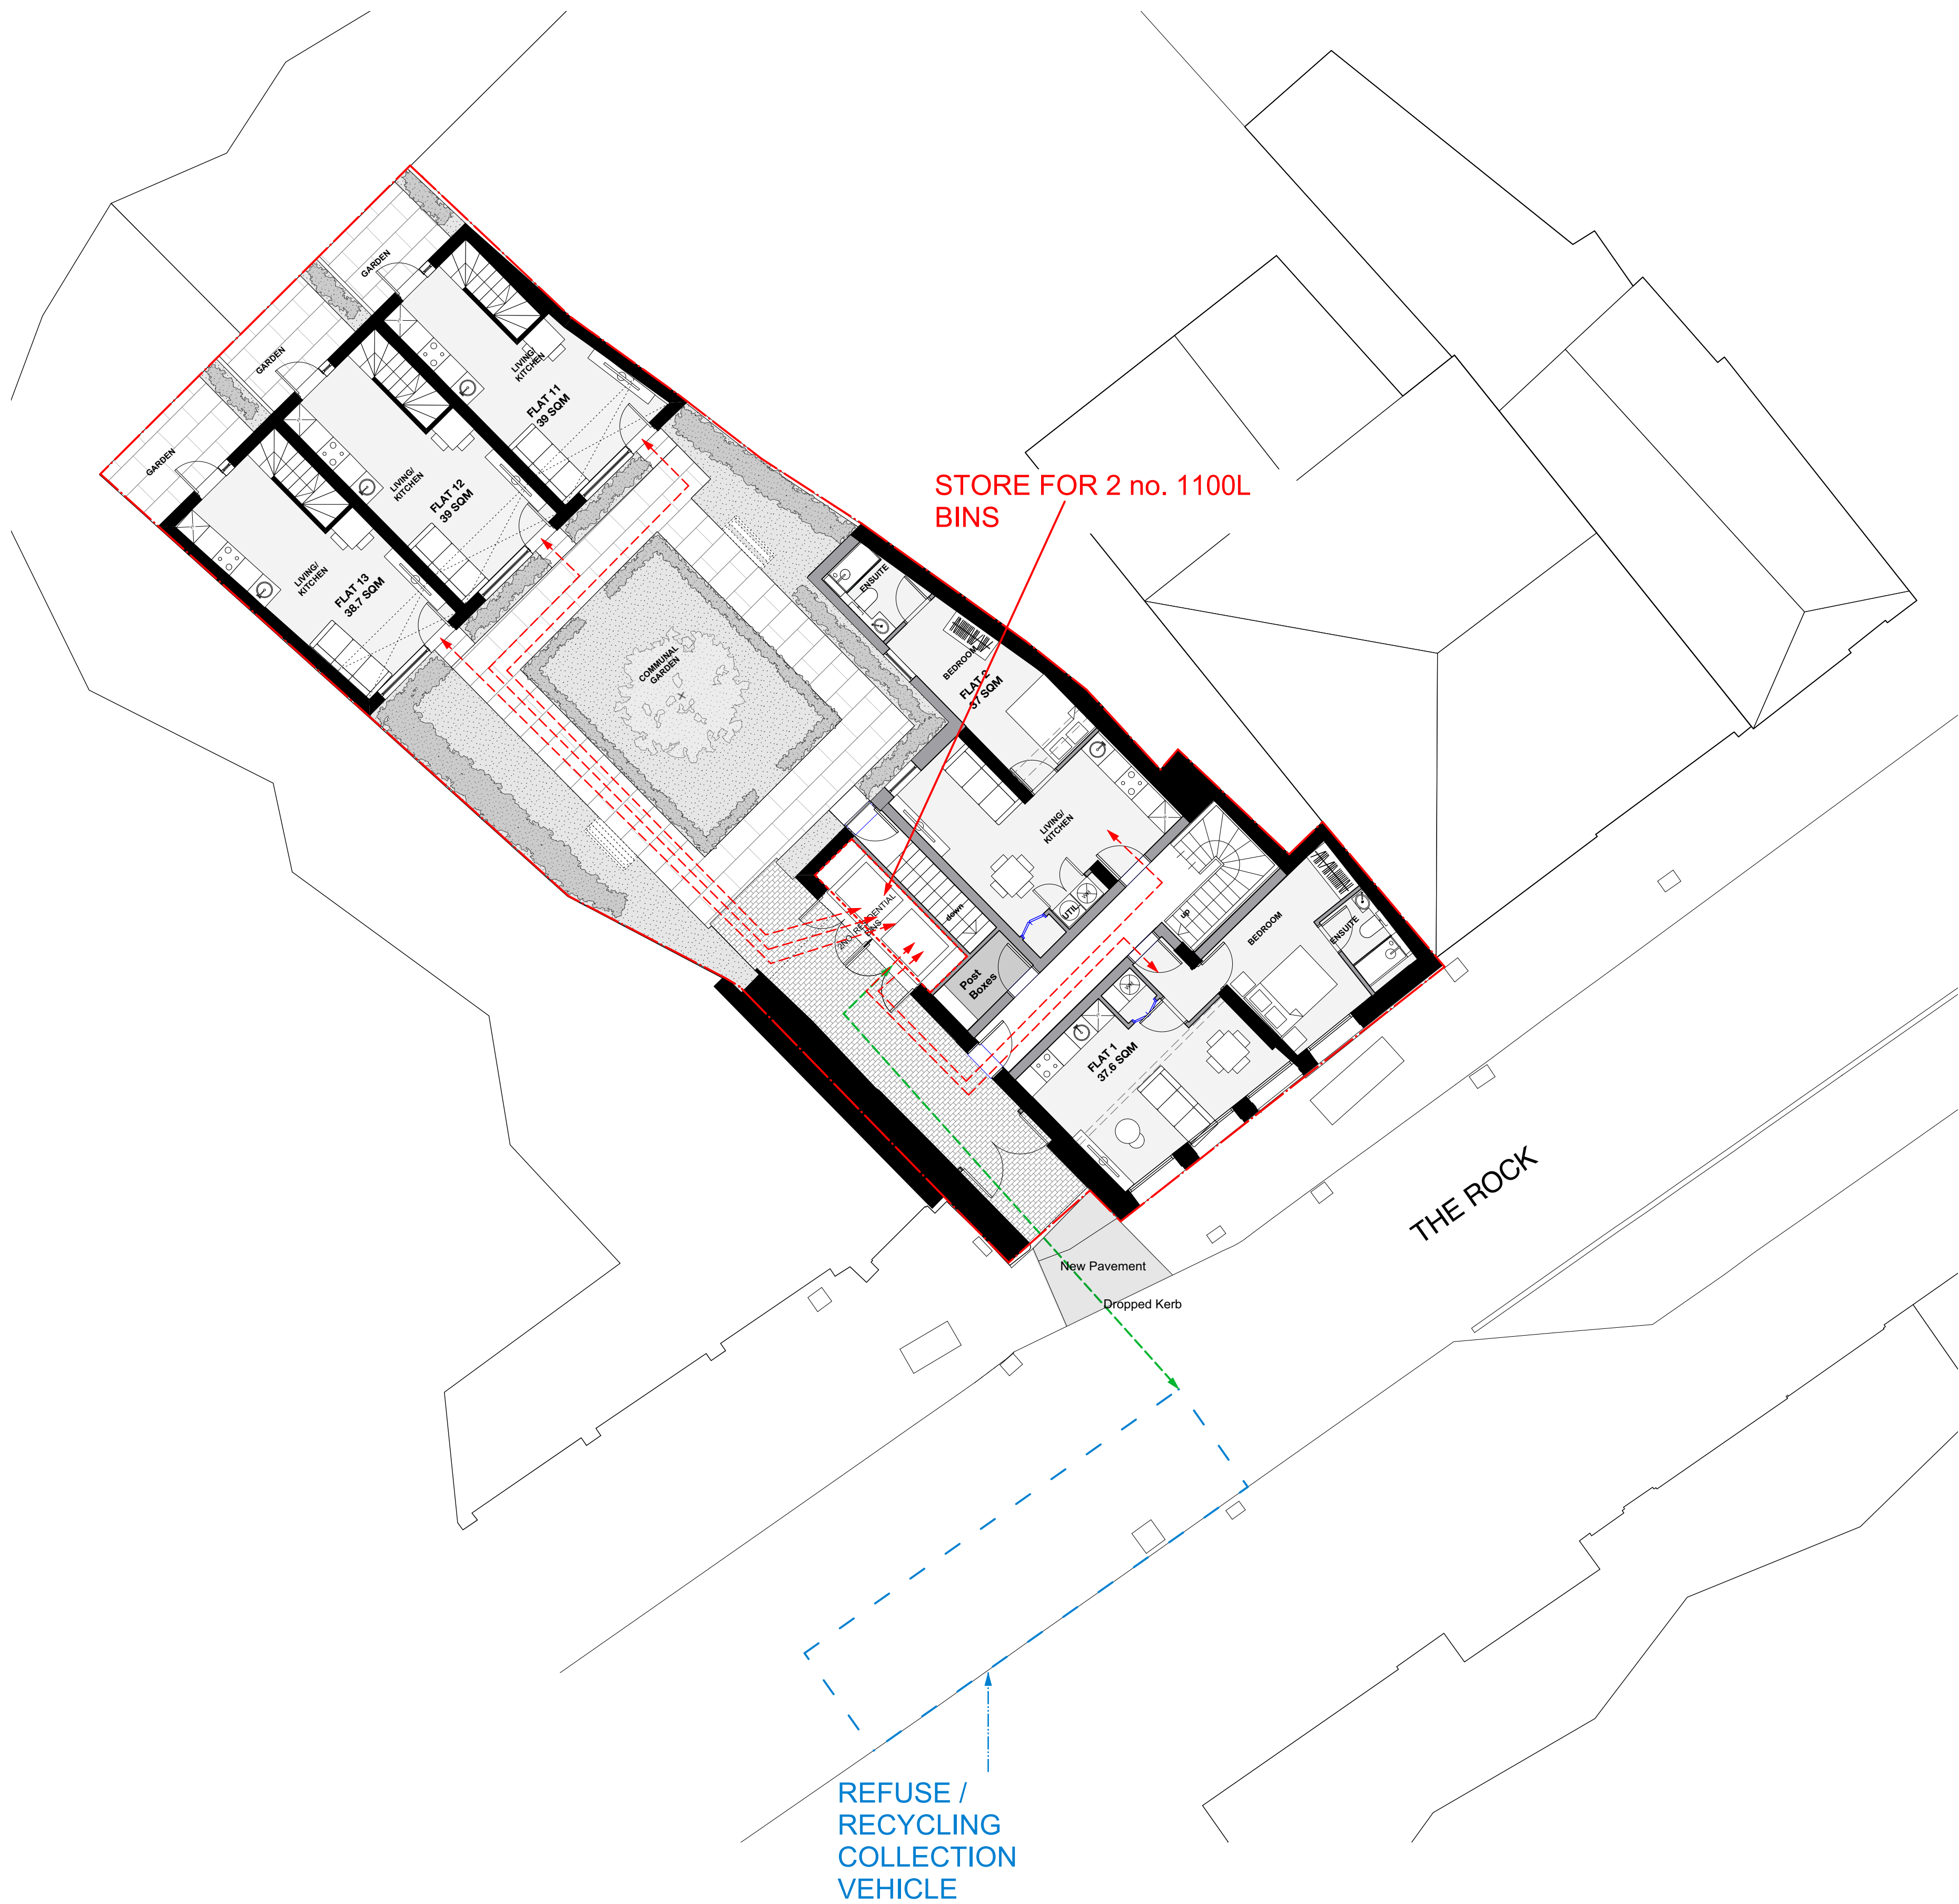

1) RESIDENTIAL BIN STORE:
RESIDENTS DEPOSIT REFUSE IN 1100L EXTERNAL BIN STORES.

2) COLLECTION POINT:
ON COLLECTION DAY WASTE COLLECTORS HAVE GATE ACCESS TO BIN AREA AND TAKE BINS TO TRUCK

3) COLLECTION:
COLLECTOR TO WHEEL CONTAINER TO COLLECTION VEHICLE

0M 1M 2M 3M 4M

SERVICING PLAN
1:100 @ A1

© Copyright Ollier Smurthwaite Architects

PLANNING

IMPORTANT NOTES:

REVISION	DATE	DESCRIPTION
A	31.07.23	ADDITION OF PAVEMENT AND DROPPED KERB

CLIENT: 21 LIVING	
PROJECT: PROPOSED RESIDENTIAL DEVELOPMENT	
ADDRESS: 137 THE ROCK, BURY BL9 0ND	
DRAWING TITLE: SERVICING PLAN	
SCALE: 1:100 @ A1	DATE: APRIL 2023
DRAWING NO: A750_P_500A	

OLLIER SMURTHWAITE ARCHITECTS
40 King Street, Manchester, M2 6BA
T: 0161 883 0838
F: 0161 883 0839
E: mail@olliersmurthwaite.com