


Development Details for the BT Building - Site Survey with the Proposed Development Details and Location plan
Fragrance Oils International Limited Eton Hill Industrial Estate, Eton Hill Road, Radcliffe, Manchester M26 2FR

Revision **D**

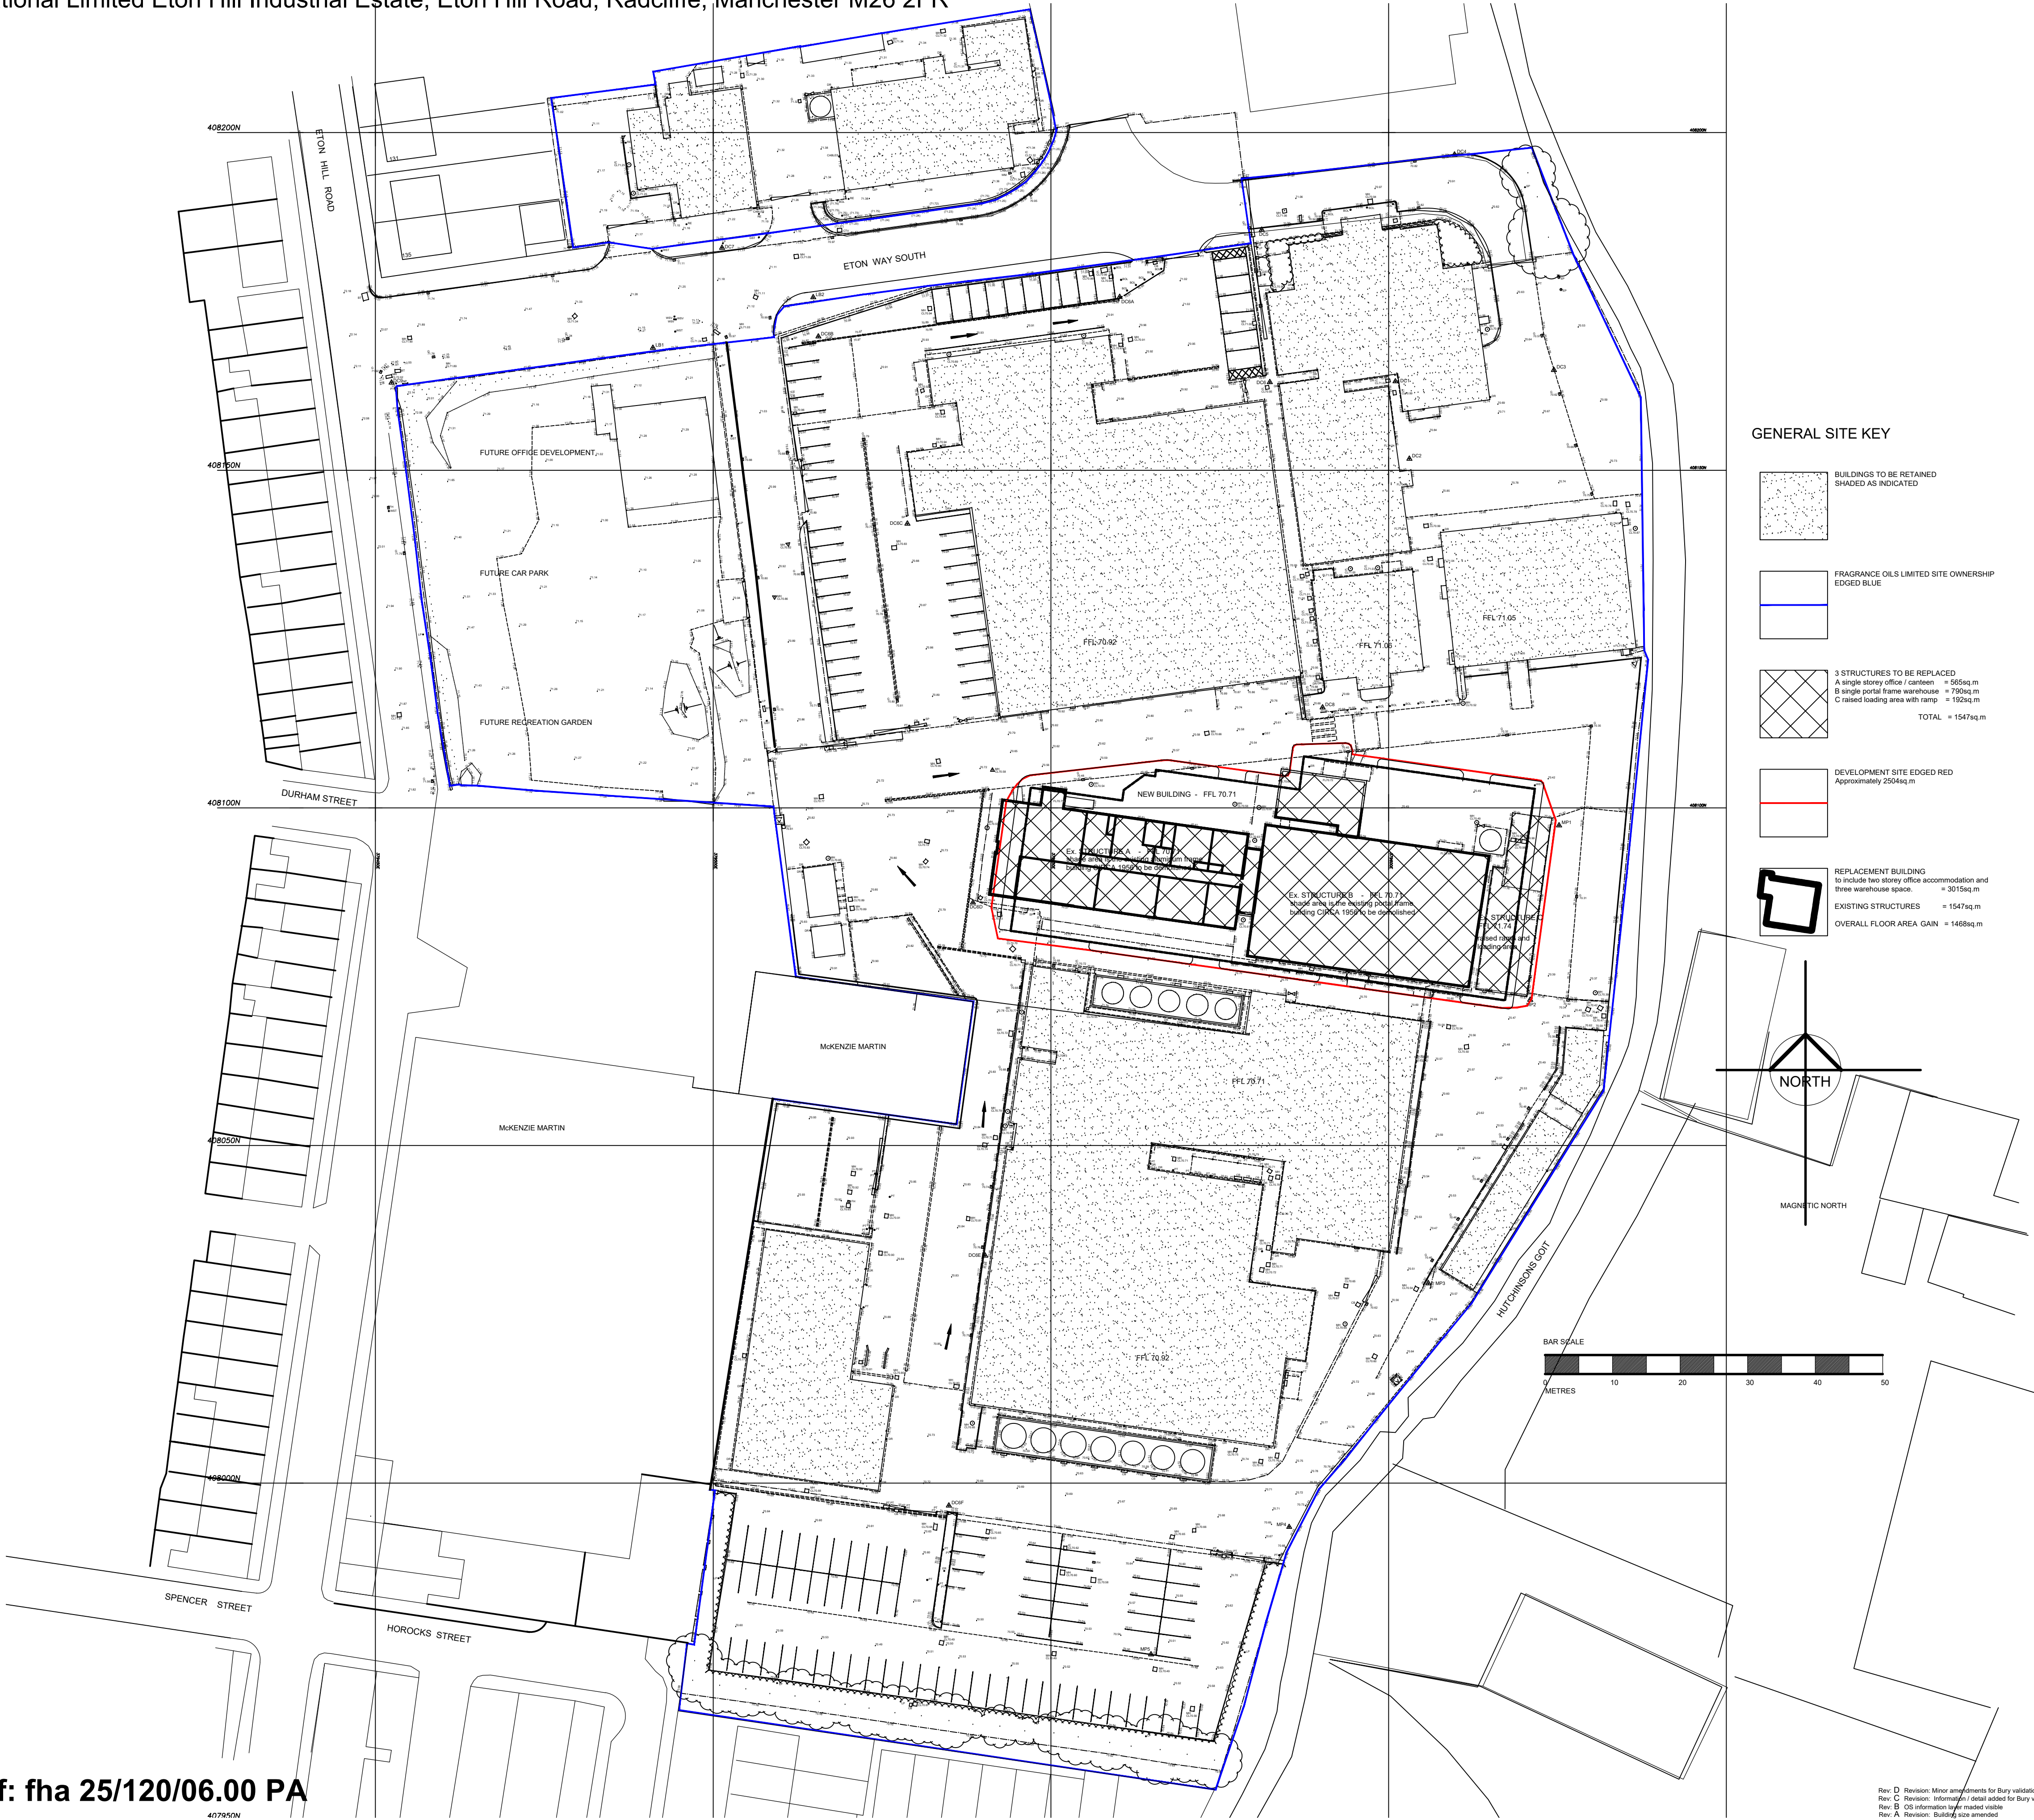

Scale 1:500 ref: fha 25/120/06.00 PA


Drawing Title
**BT Site Redevelopment
Site Survey and Development Details**

Drawn by: fha 25/120/06.00 PA Rev D Scale: 1:500@A1 Date: March 2025

Francis Haigh Associates
Architectural Design & Planning Consultant
The Annex 78 Millstone Road, St. Sankery
Warrington, Cheshire WA5 1J5
Tel: 01925 450210 Email: francis.haigh@frworld.com