




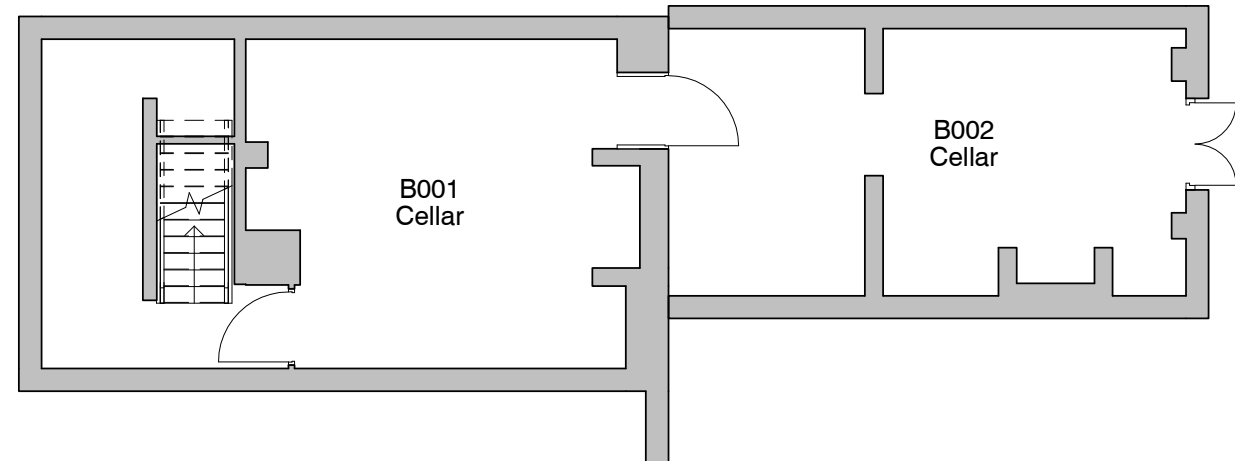


1. Level B1 - GA Existing
1 : 100

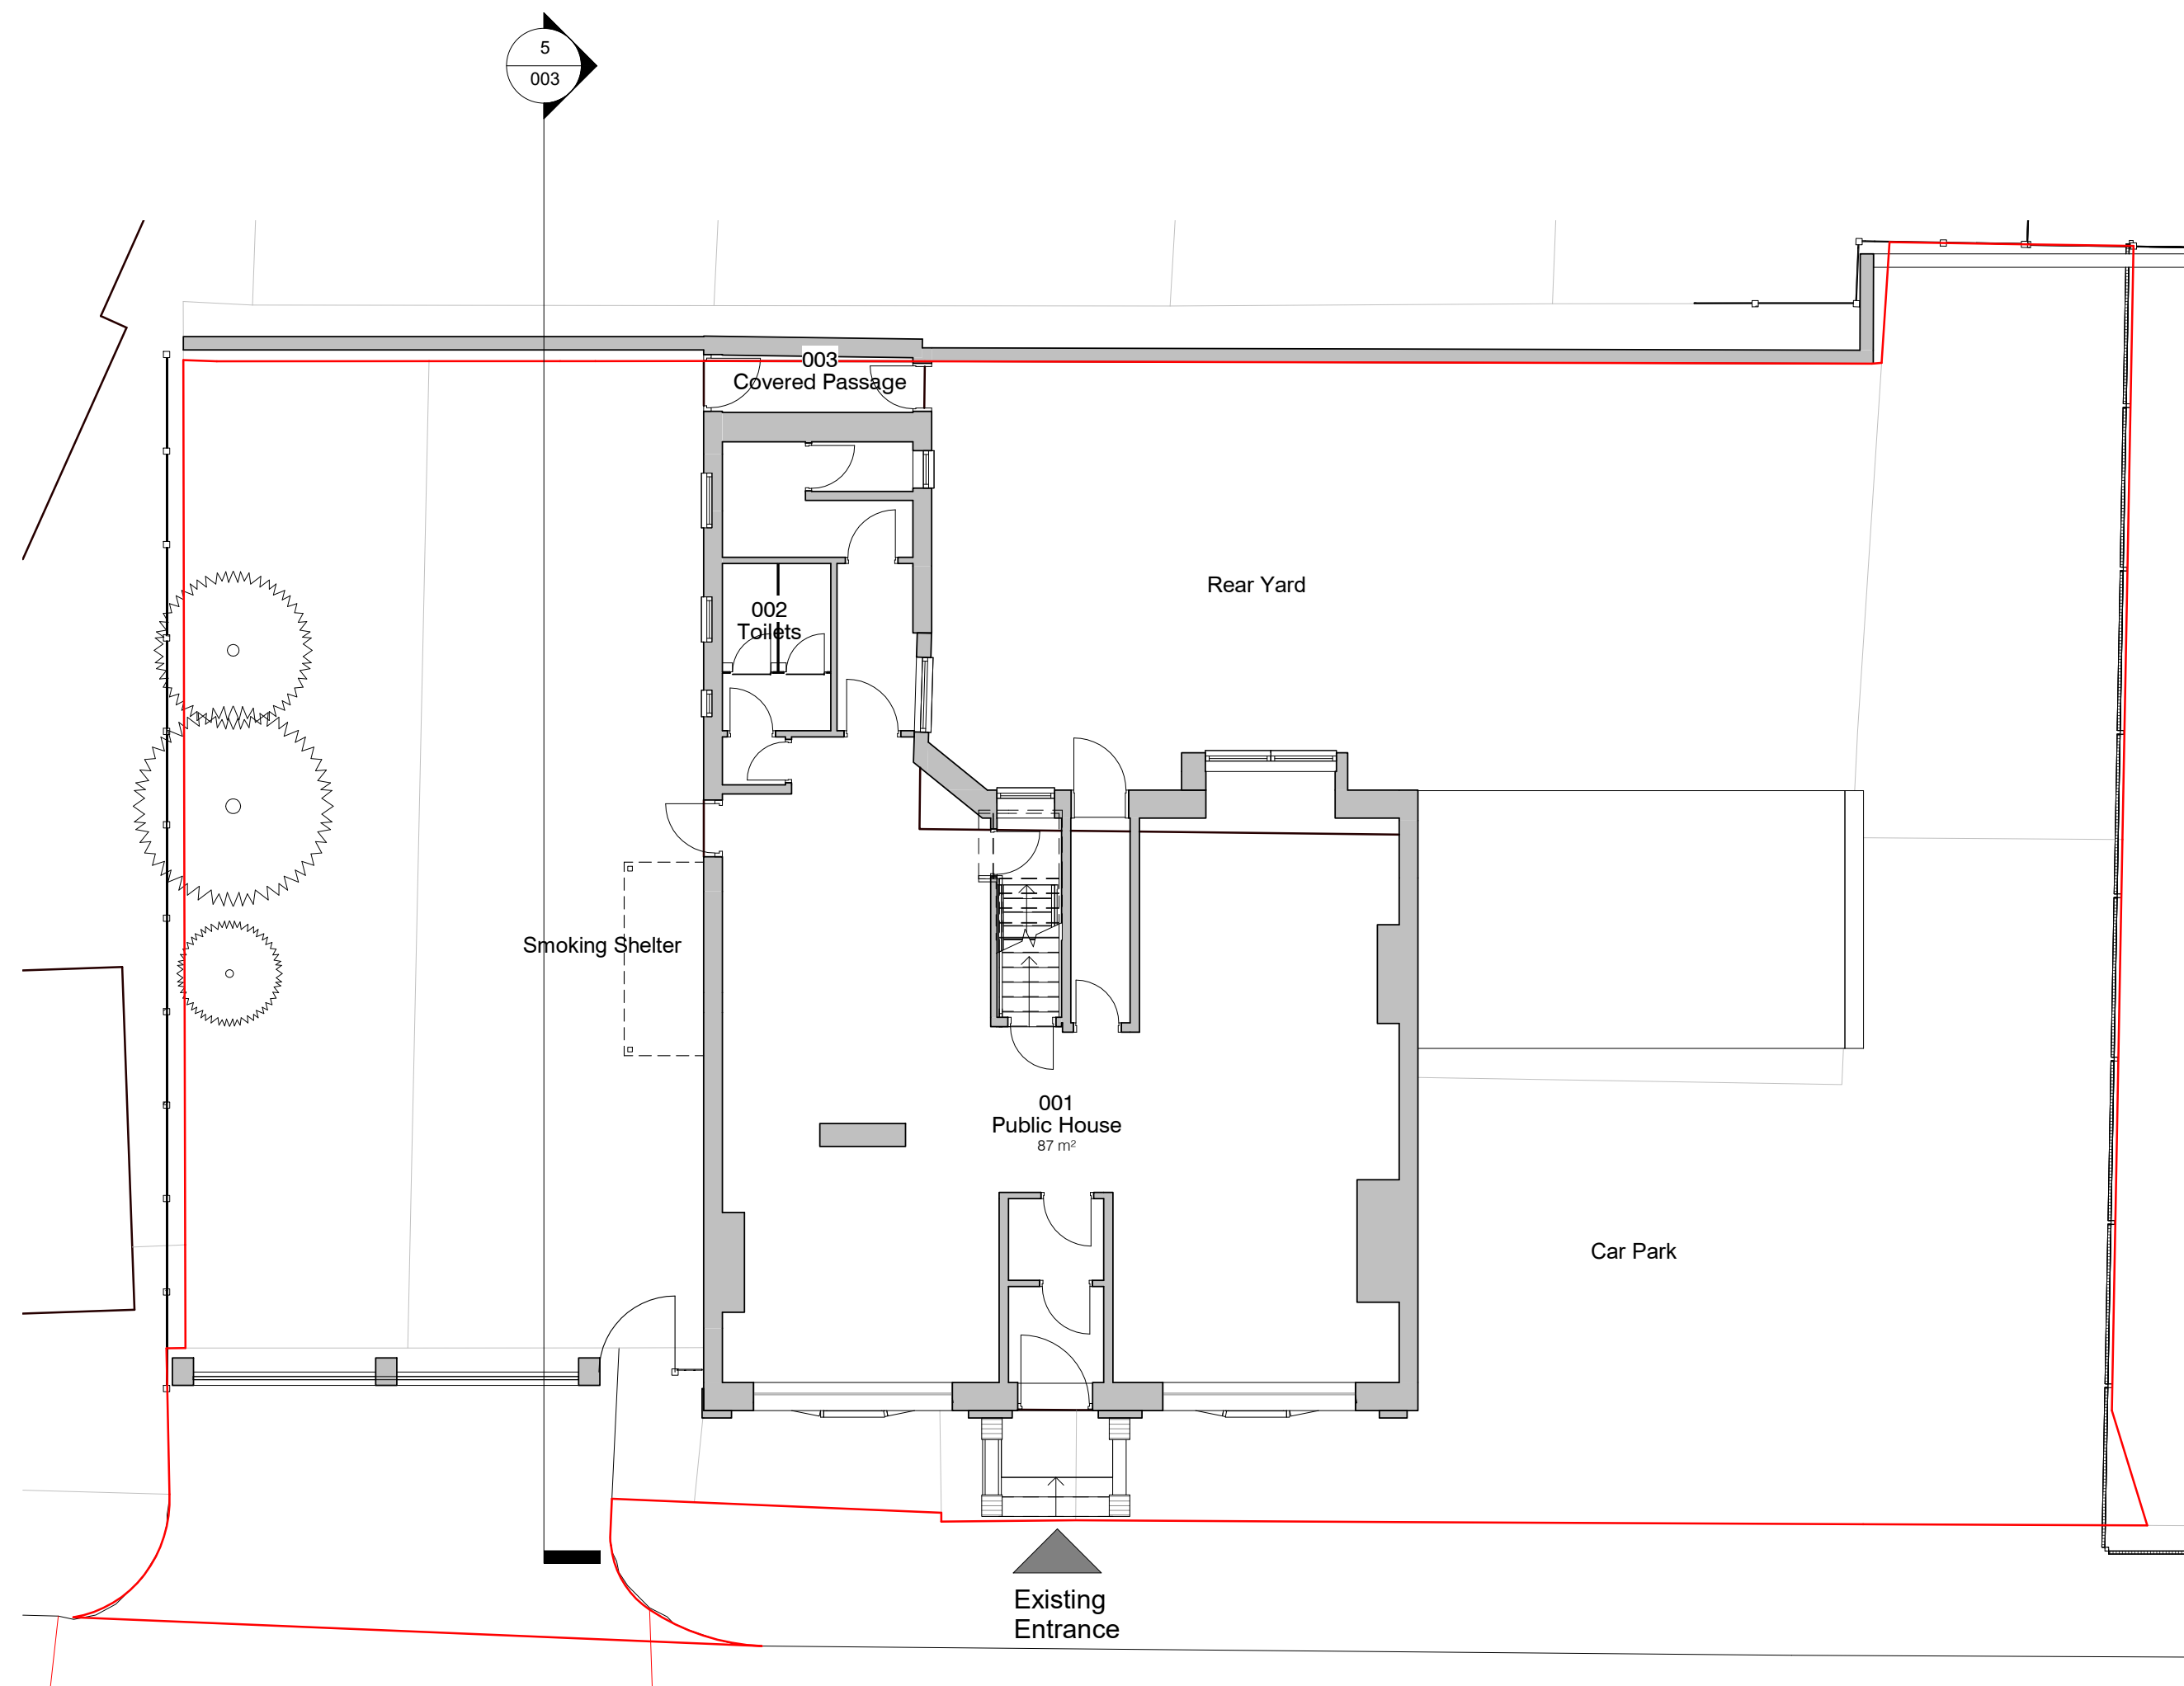

2. Level 0 - GA Existing
1 : 100

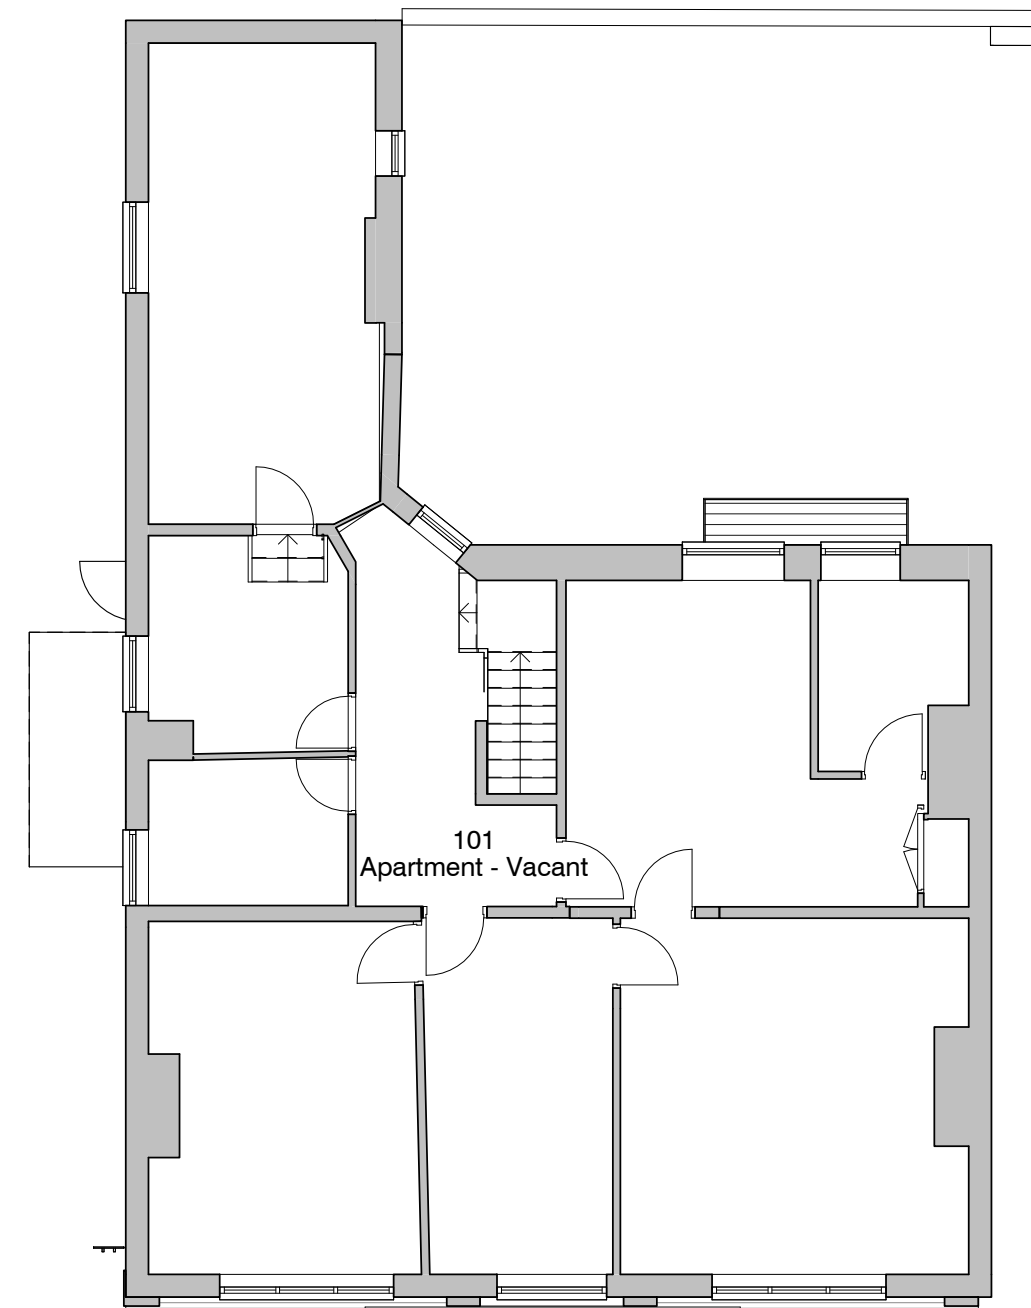

3. Level 1 - GA Existing
1 : 100

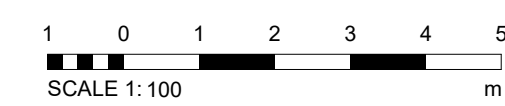

1 Planning Amendment		SA 11/05/21	
PROJECT	SCALE @ A1	DATE	BY DATE
136 Stand Lane	1 : 100	8 Oct. 2020	AP
CLIENT	STATUS		
Mr. Kajan Thayalan	PLANNING		
TITLE	PROJECT NO.	DRAWING NO.	REV.
Existing GA Plans	DA20070.	002.	1
NOTES			
THIS DRAWING MUST NOT BE REPRODUCED WITHOUT PRIOR WRITTEN CONSENT. ALL DIMENSIONS AND MATERIALS TO BE USED SHALL BE CHECKED AND CONFIRMED BY THE ARCHITECT. ALL DIMENSIONS TO BE SHOWN TO THE EXTERIOR SHALL BE IN ACCORDANCE WITH CURRENT STATUTORY LEGISLATION. ALL DIMENSIONS TO THE INTERIOR SHALL BE IN ACCORDANCE WITH CURRENT STATUTORY LEGISLATION.			

