



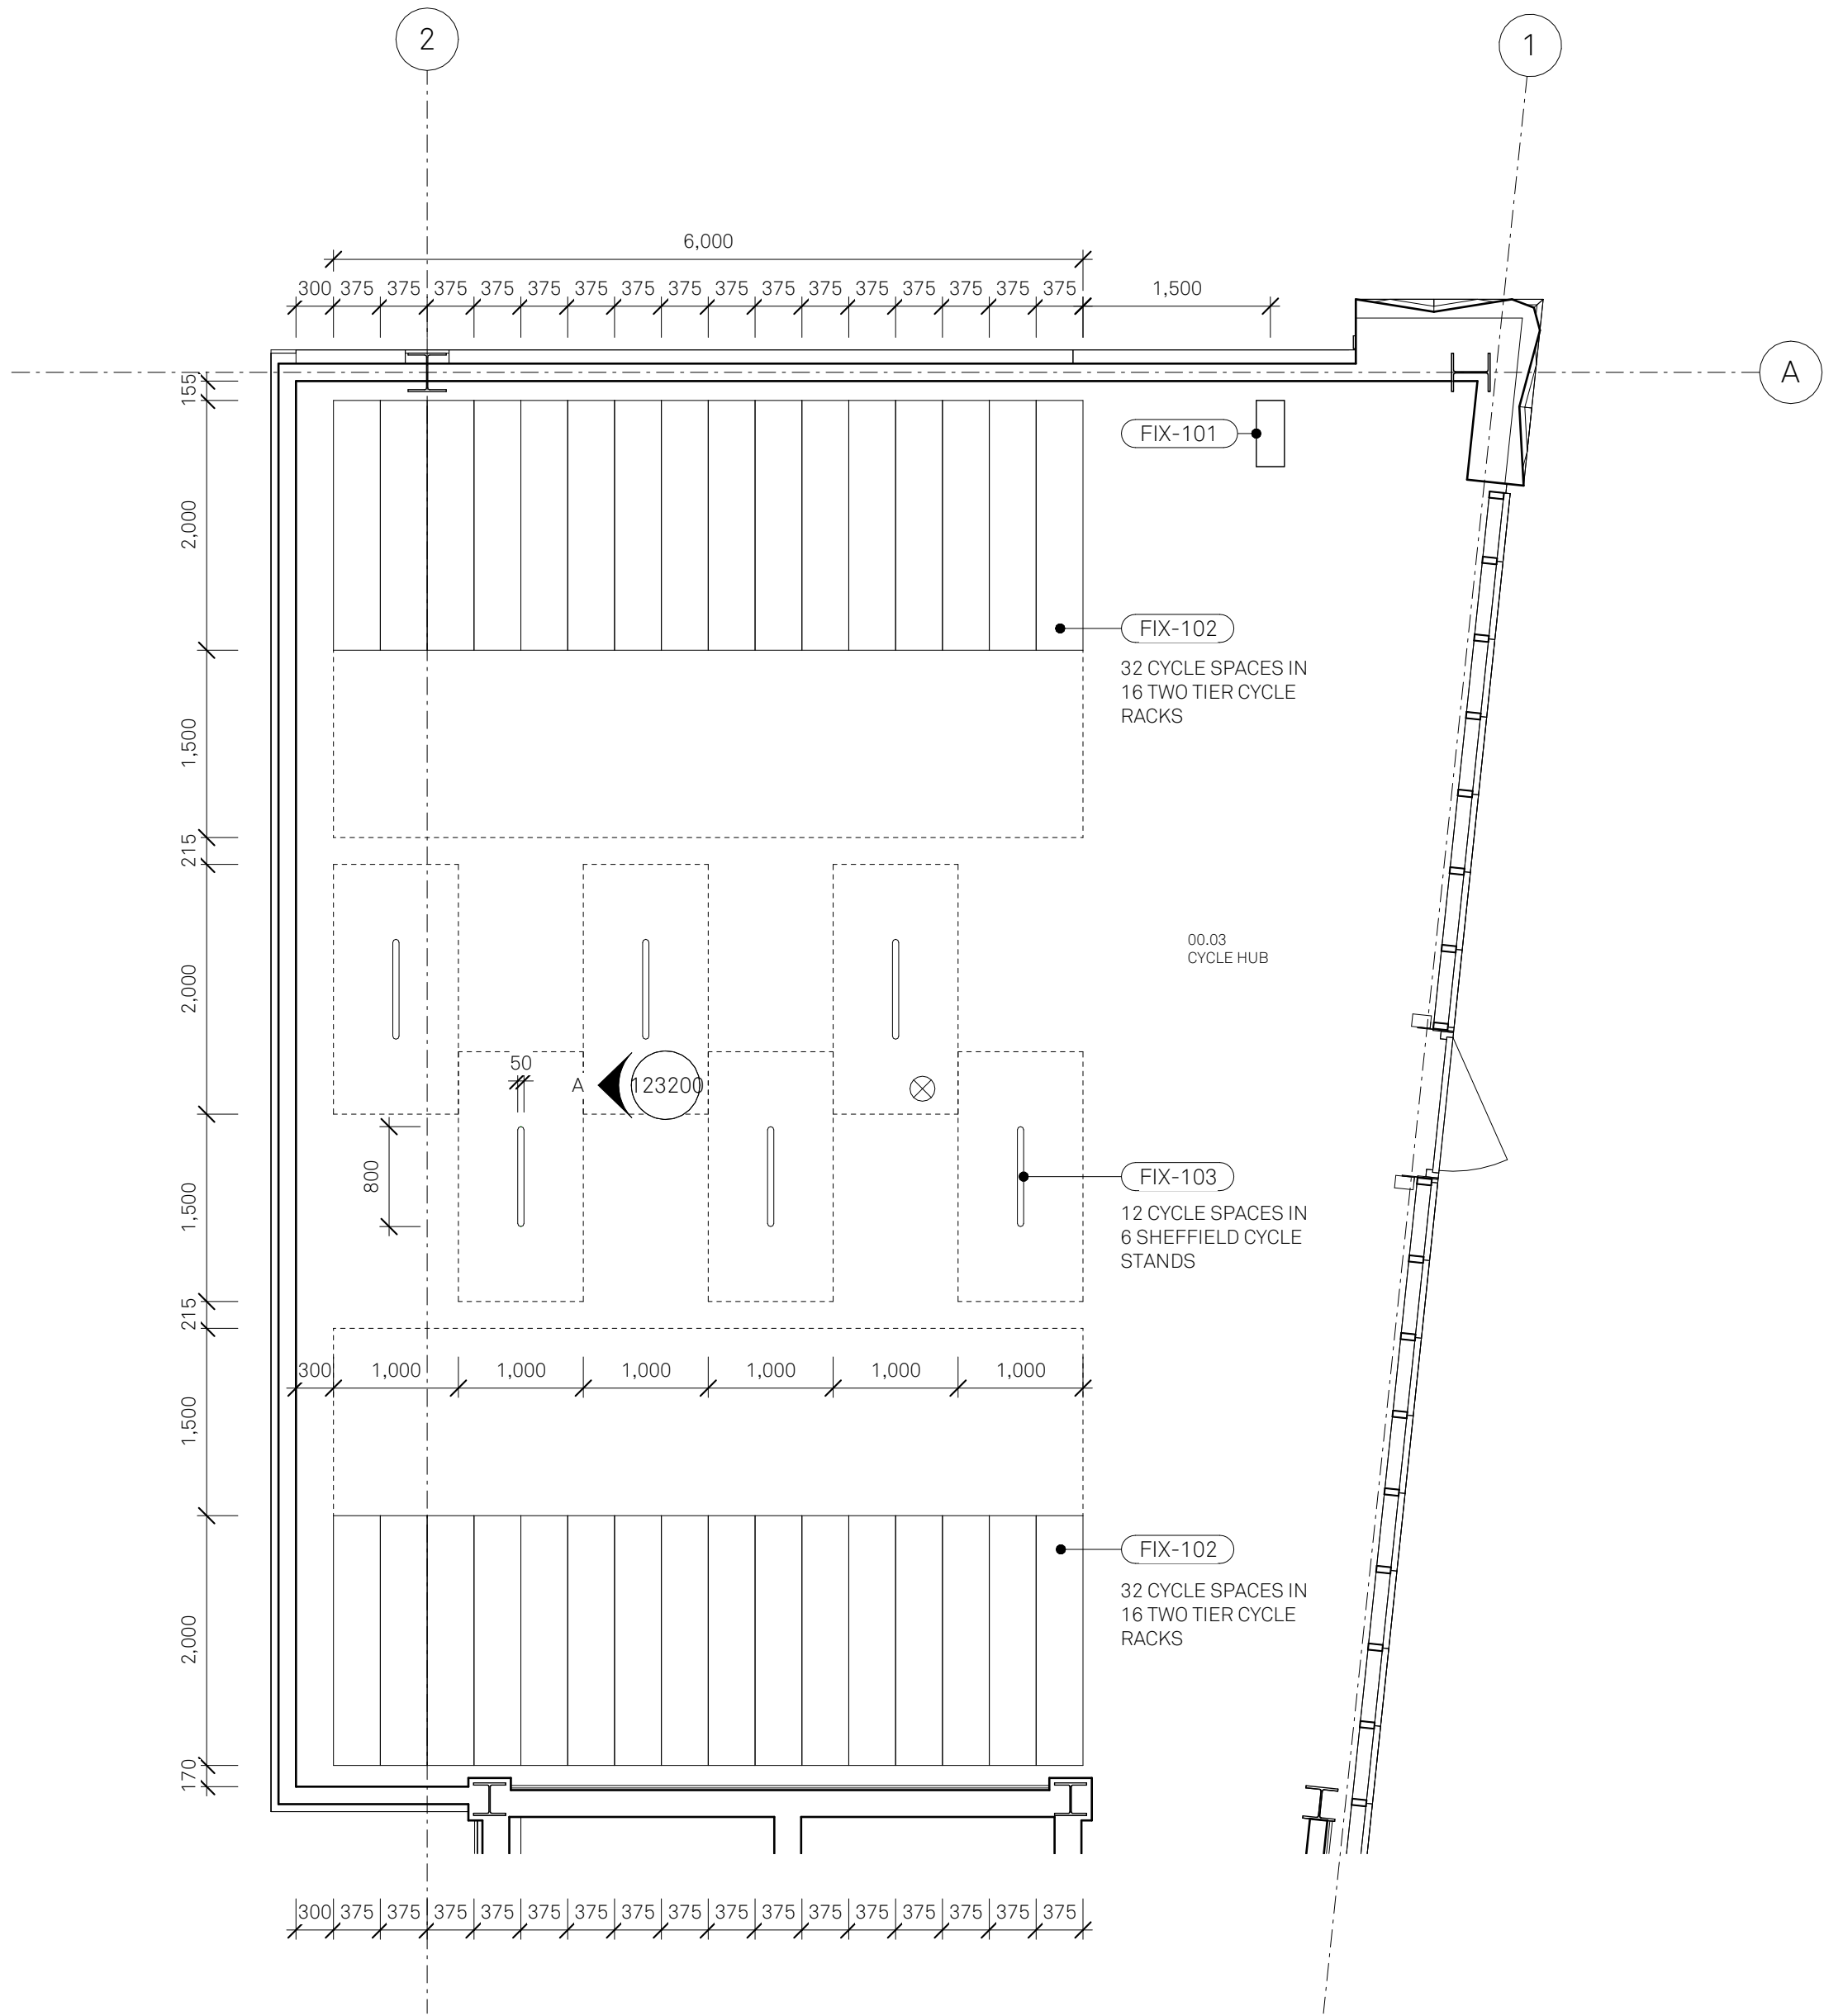

CYCLE HUB
SETTING OUT PLAN
76 TOTAL CYCLE SPACES

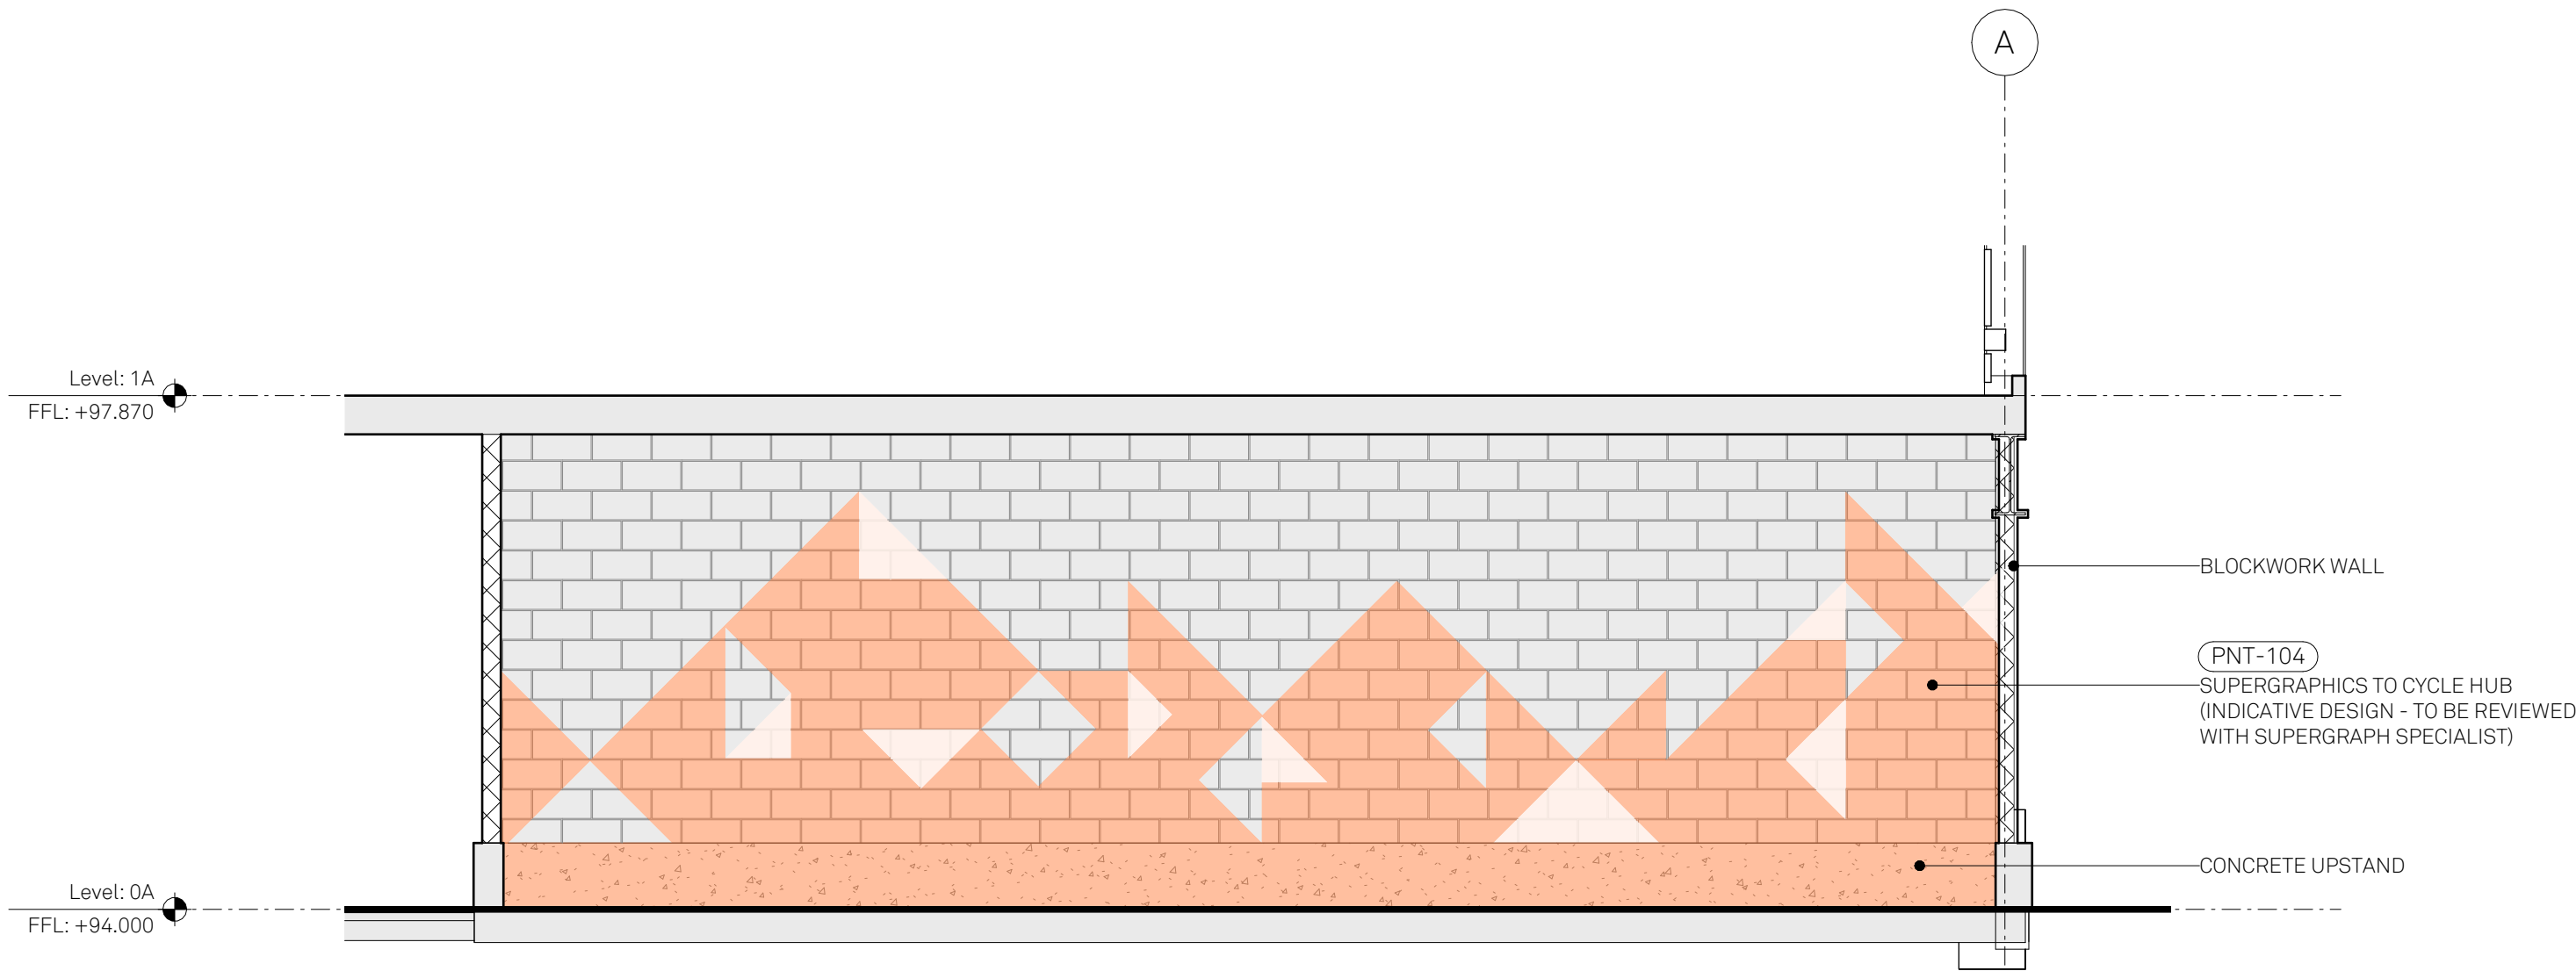

A INTERNAL ELEVATION
SUPERGRAPHICS WALL