


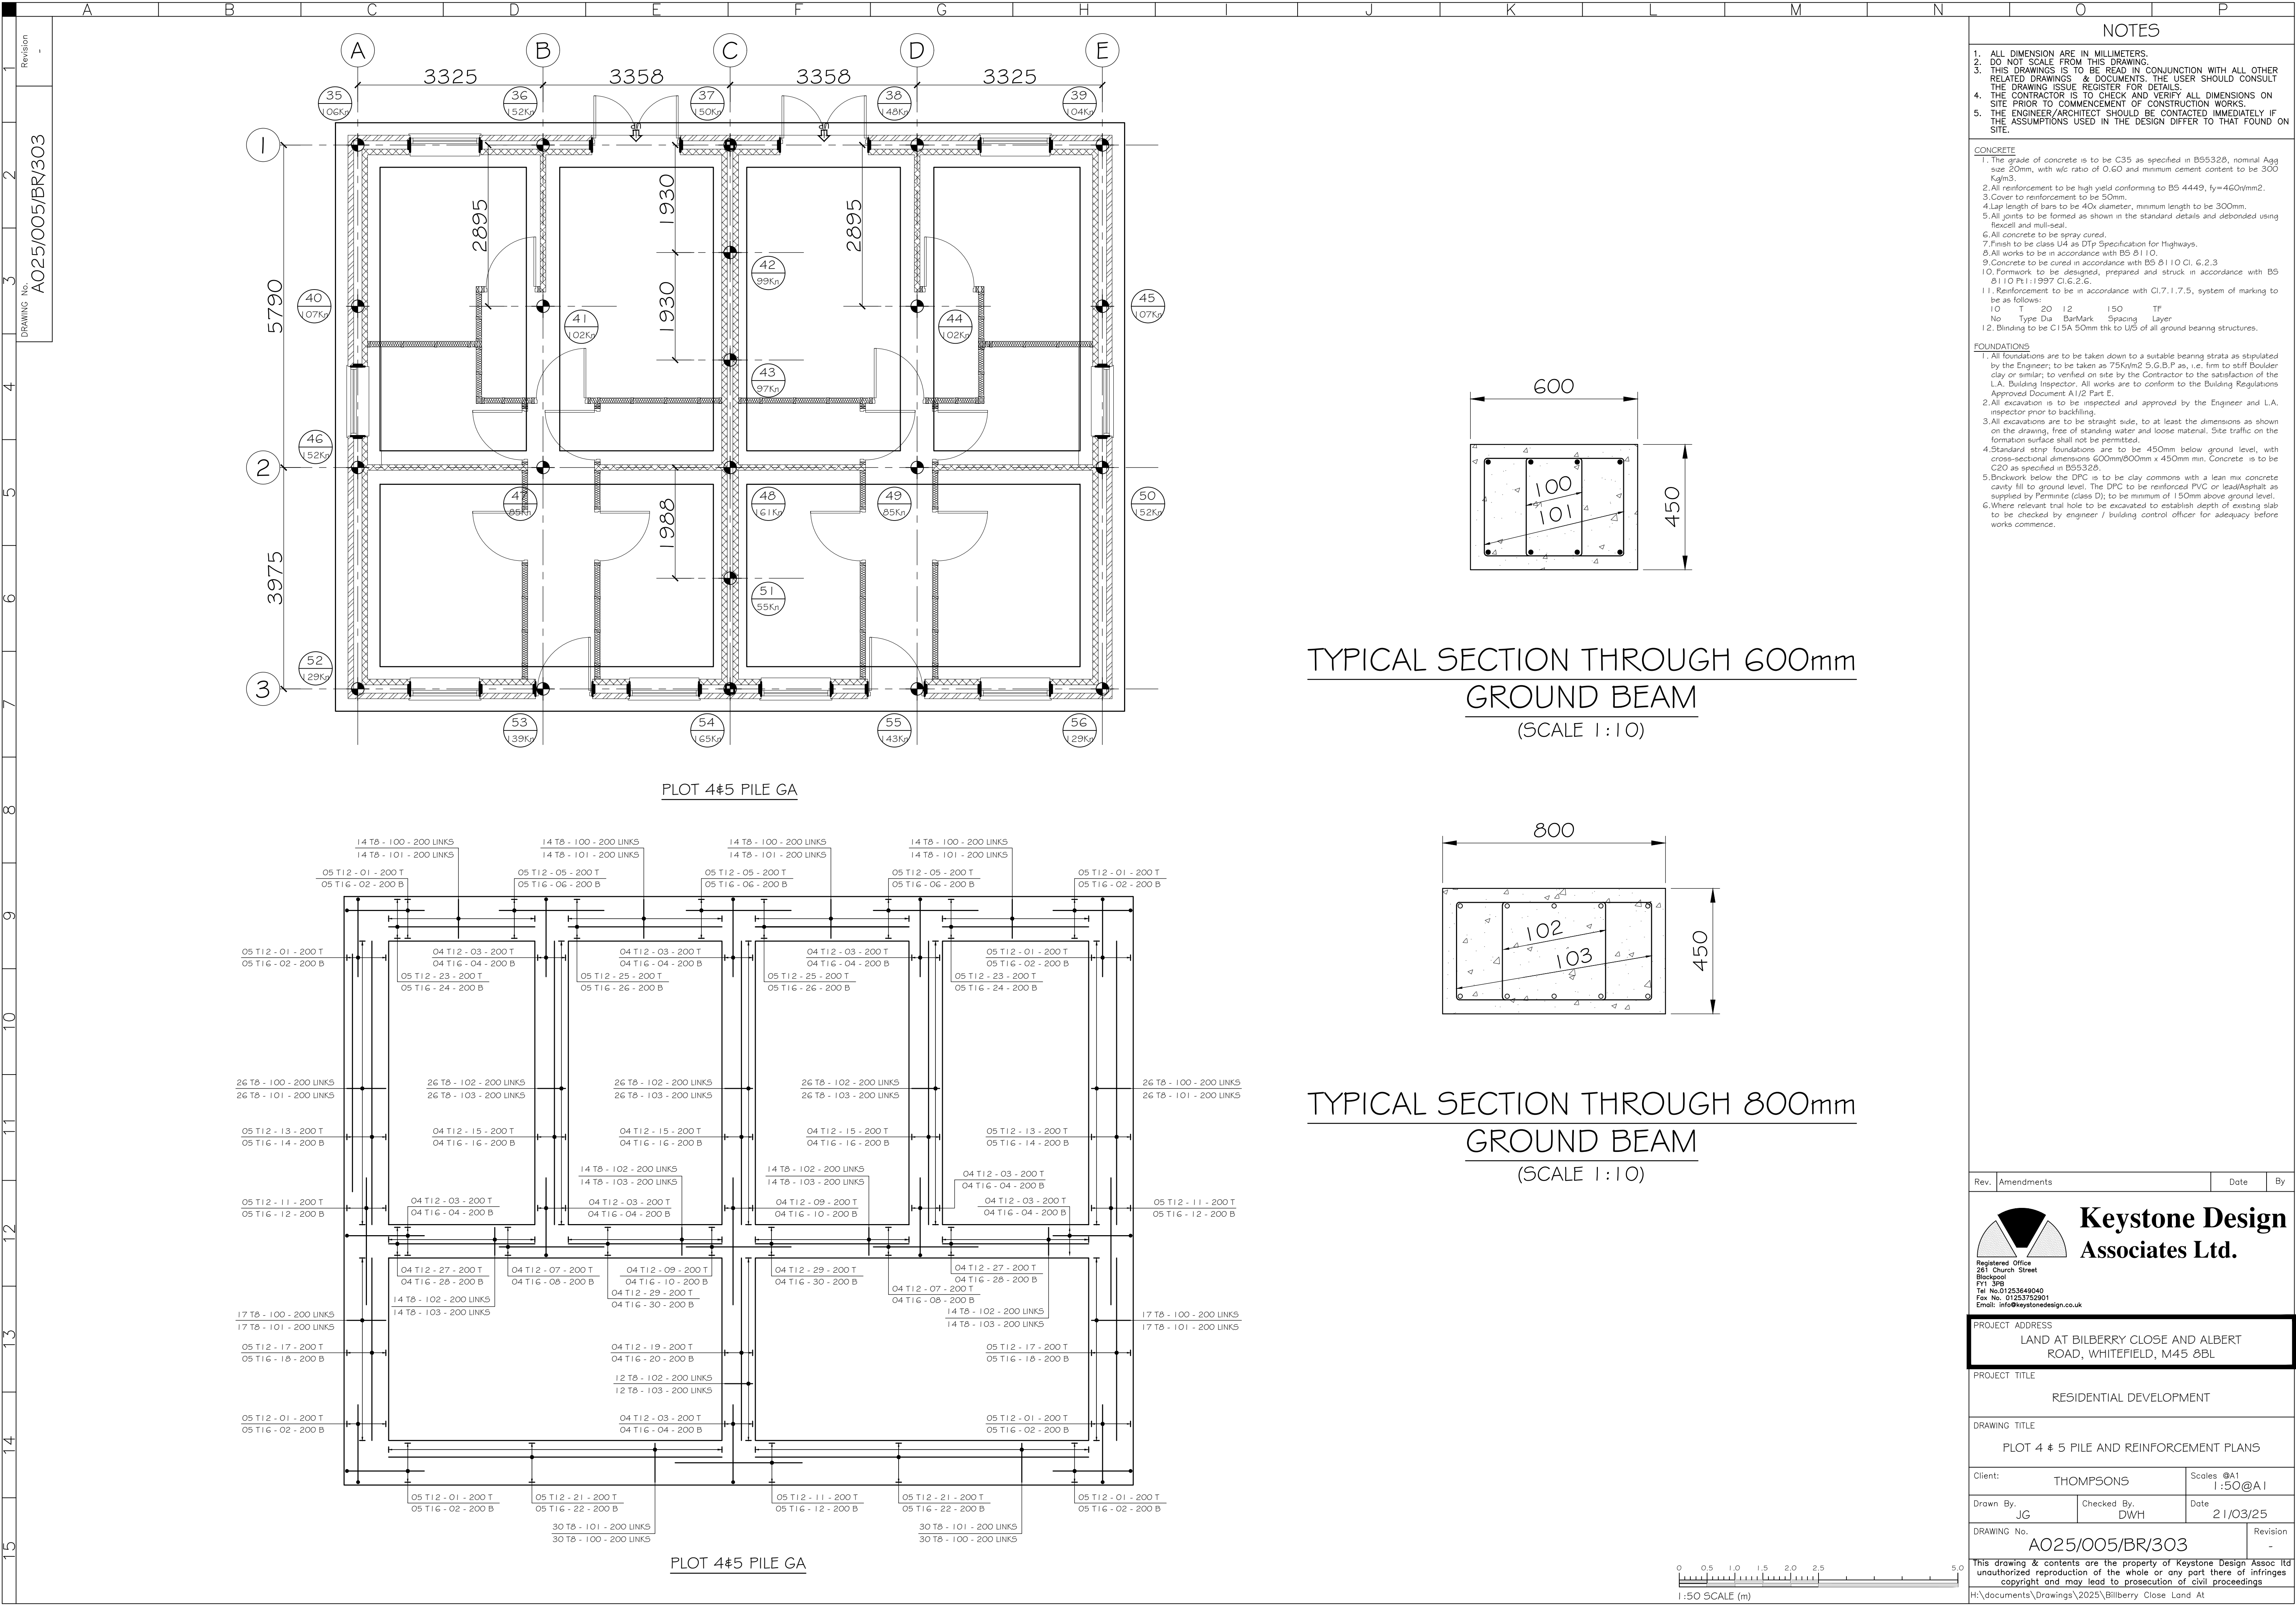

Revision
-
DRAWING No.
A025/005/BR/303

2

3

4

5

6

7

8

9

10

11

12


13

14

15

PLOT 4#5 PILE GA

PLOT 4#5 PILE GA

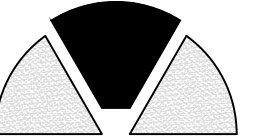Rev.	Amendments	Date	By
 Keystone Design Associates Ltd.			
Registered Office 261 Church Street Blackpool FY1 3PB Tel No.0125344040 Fax No. 01253752901 Email: info@keystonedesign.co.uk			
PROJECT ADDRESS LAND AT BILBERRY CLOSE AND ALBERT ROAD, WHITEFIELD, M45 8BL			
PROJECT TITLE RESIDENTIAL DEVELOPMENT			
DRAWING TITLE PLOT 4 # 5 PILE AND REINFORCEMENT PLANS			
Client: THOMPSONS		Scales @A1 1:50@A1	
Drawn By. JG	Checked By. DWH	Date 21/03/25	
DRAWING No. A025/005/BR/303			Revision -
This drawing & contents are the property of Keystone Design Assoc Ltd unauthorized reproduction of the whole or any part there of infringes copyright and may lead to prosecution of civil proceedings			
H:\documents\Drawings\2025\Bilberry Close Land At			