


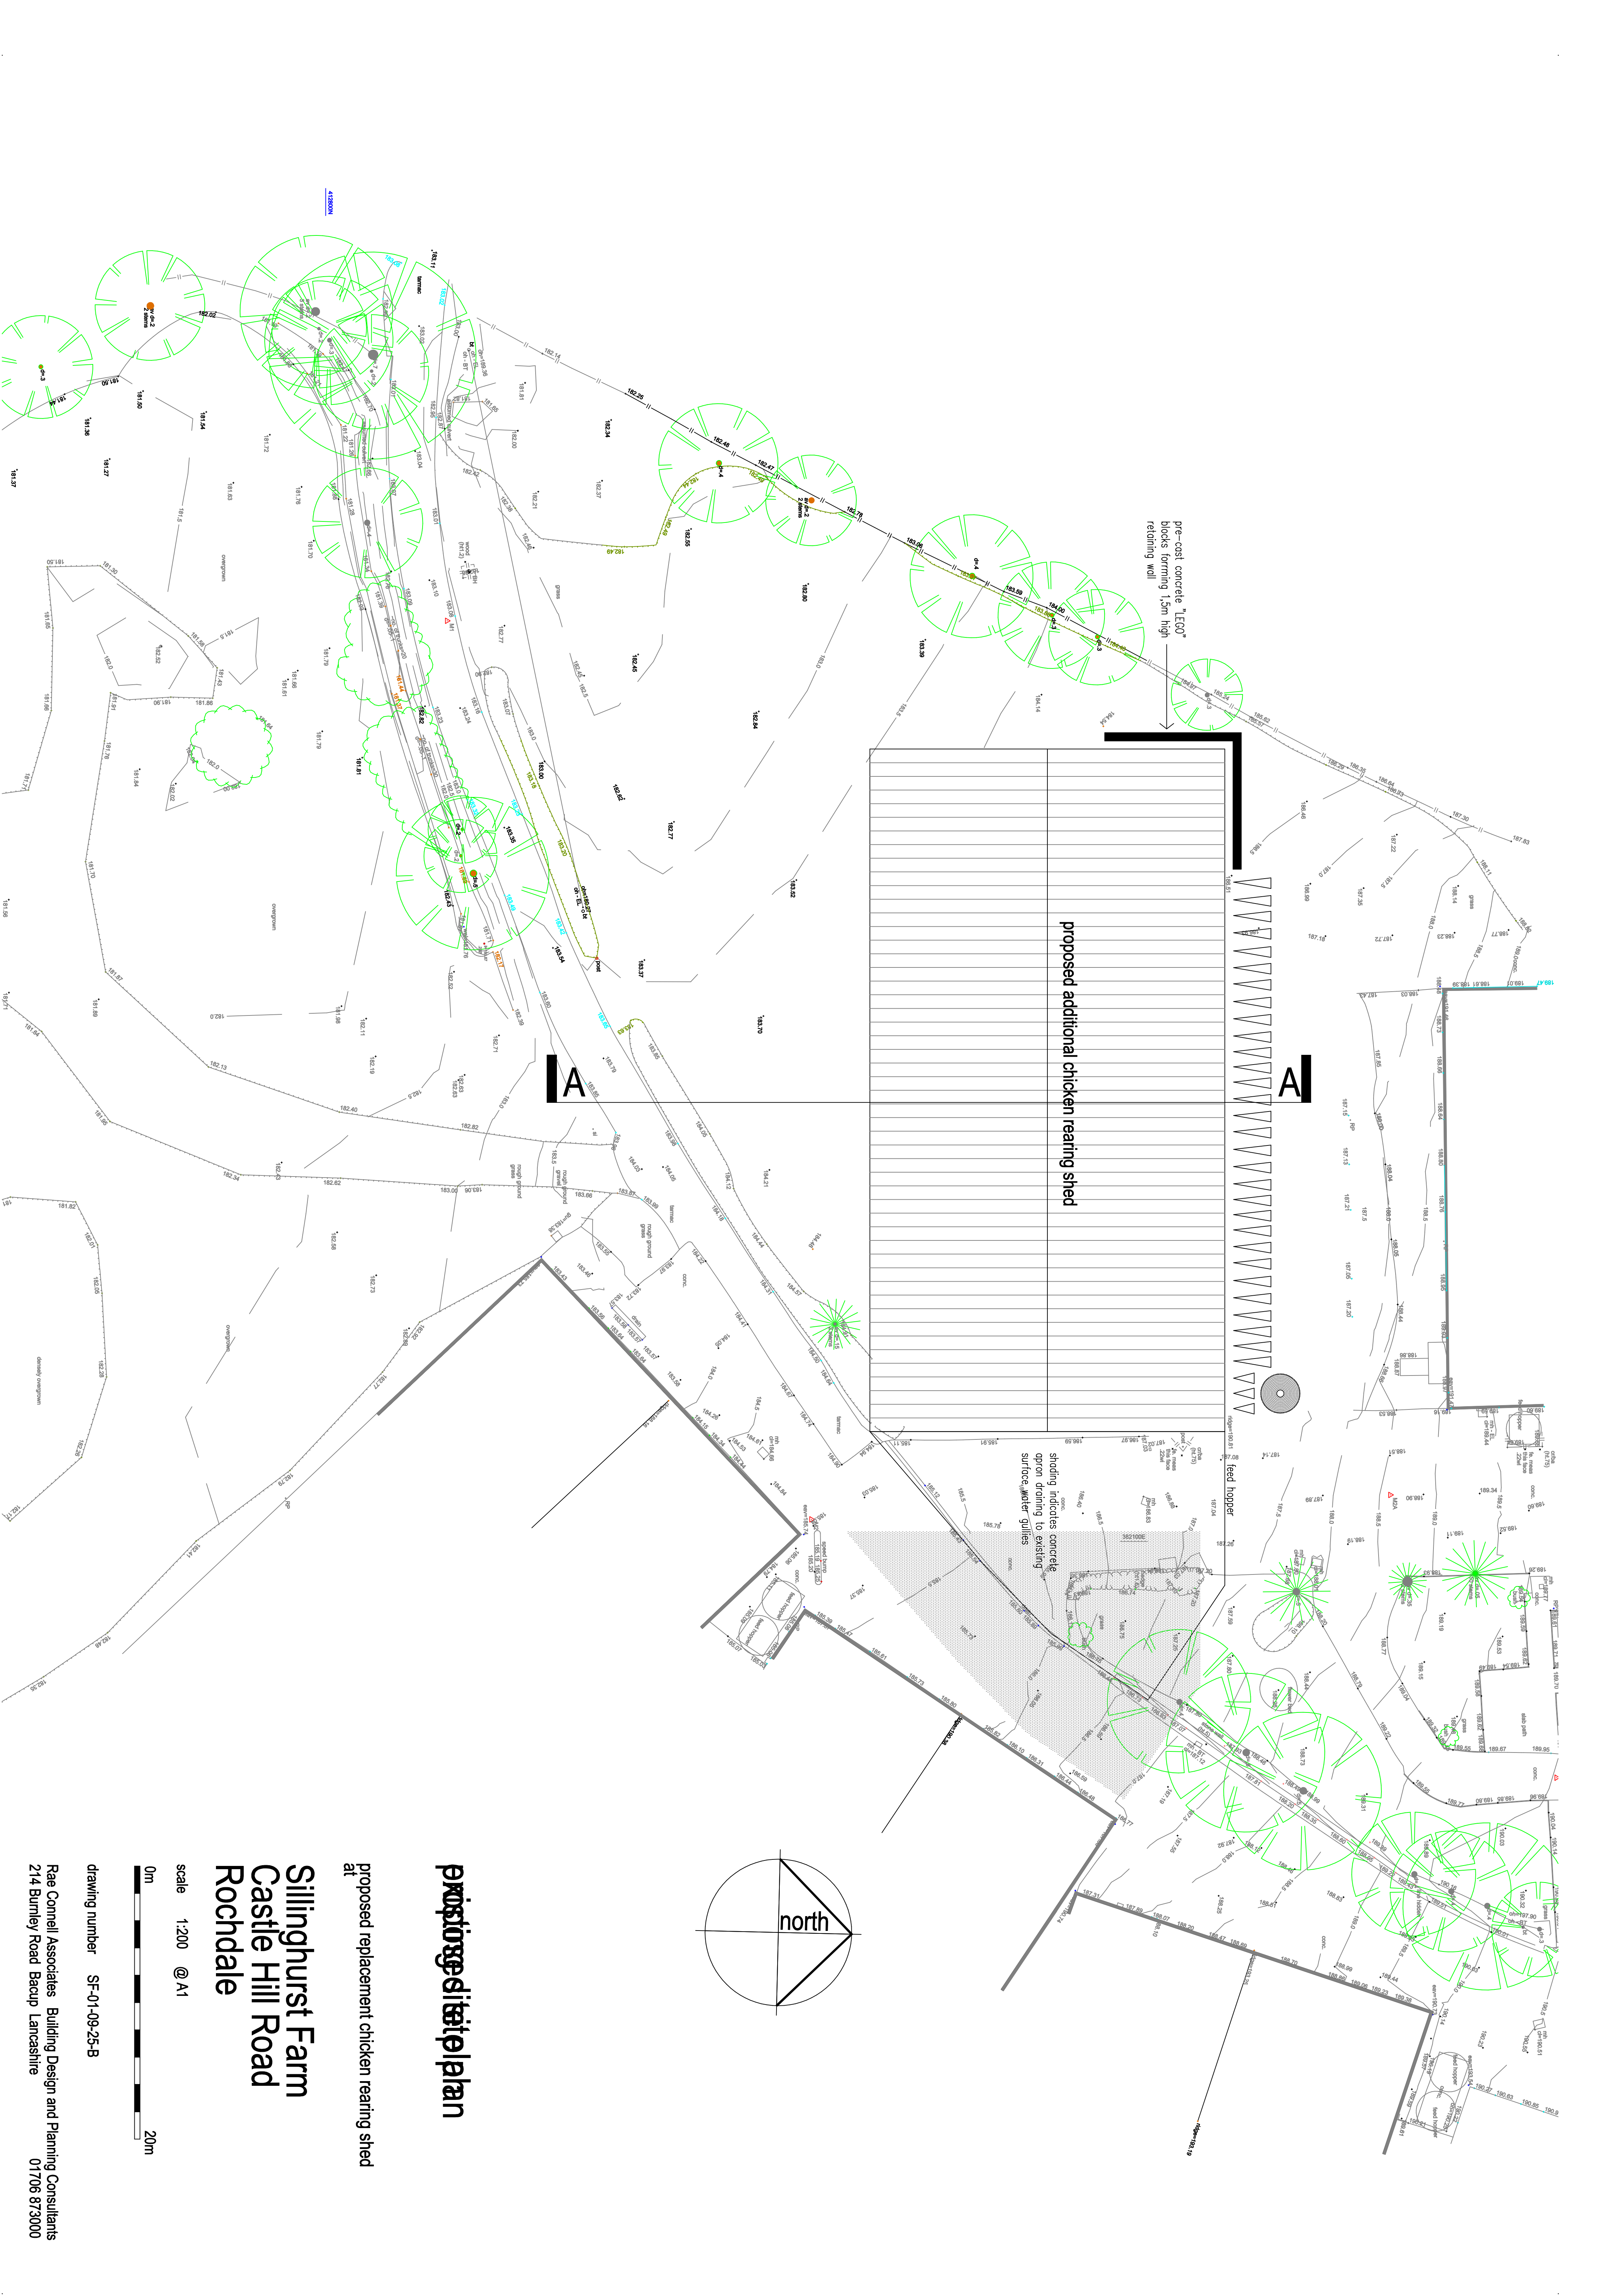

proposed replacement chicken rearing shed

at

Sillinghurst Farm
Castle Hill Road
Rochdale

scale 1:200 @ A1



drawing number SF-01-09-25-B

Rae Connell Associates Building Design and Planning Consultants
214 Burnley Road Bacup Lancashire
01706 873000