


THIS DRAWING IS PROTECTED BY COPYRIGHT AND MUST NOT BE COPIED OR REPRODUCED WITHOUT THE WRITTEN CONSENT OF HAWTHORN ESTATES LIMITED. CAUTION MUST BE TAKEN WHEN PRINTING DRAWINGS AS INCORRECTLY CONFIGURED PRINTERS WILL NOT PRINT ACCURATELY AT THE STATED SCALE. ALL DIMENSIONS AND NOTES TO BE CHECKED ON SITE. NORTH POINTS SHOWN ARE INDICATIVE. ©

SITE SPECIFIC HAZARDS

IN ACCORDANCE WITH THE REQUIREMENTS OF THE CDM REGULATIONS 2015 THE FOLLOWING SIGNIFICANT RESIDUAL HAZARDS HAVE NOT BEEN DESIGNED OUT OF THIS PROJECT AND MUST BE TAKEN INTO CONSIDERATION BY CONTRACTORS PLANNING TO UNDERTAKE THE WORKS SHOWN ON THIS DRAWING


SCALE 1:50

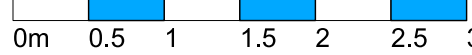


ST ANNS ROAD




ELEVATION 5

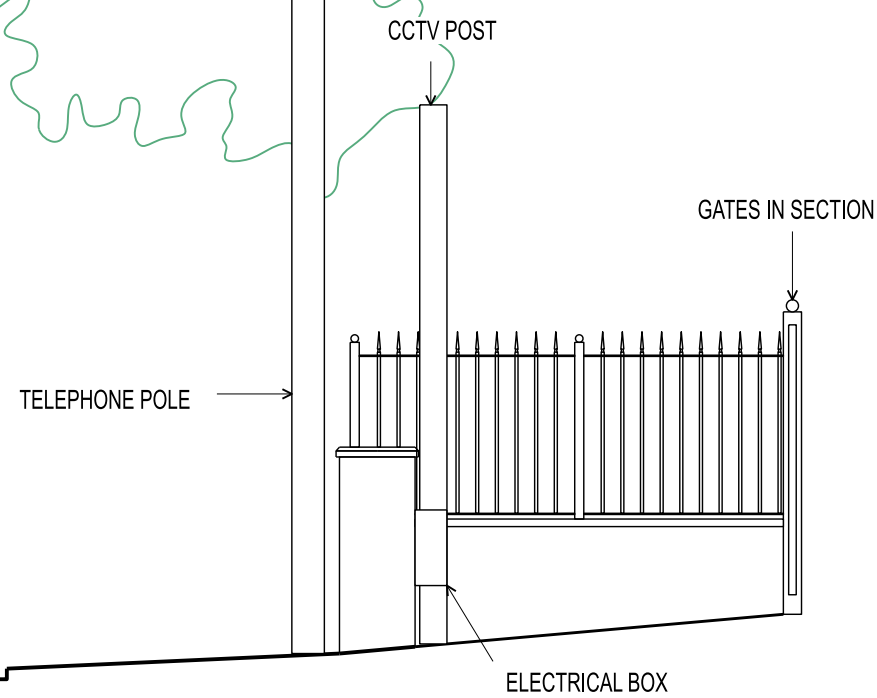


ELEVATION 2

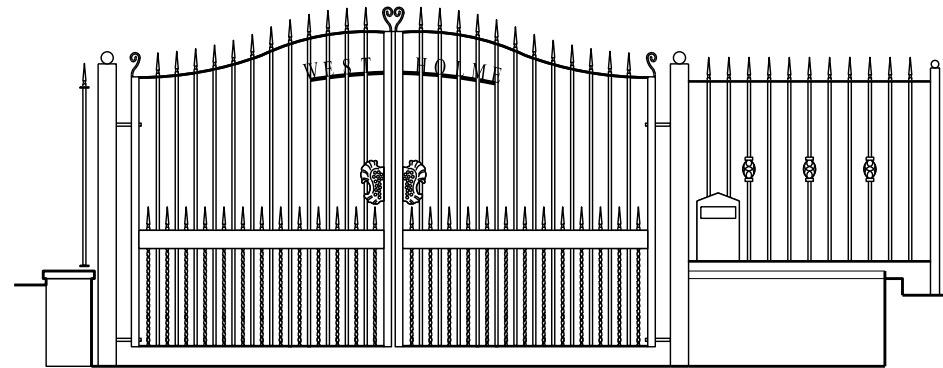


ELEVATION 3

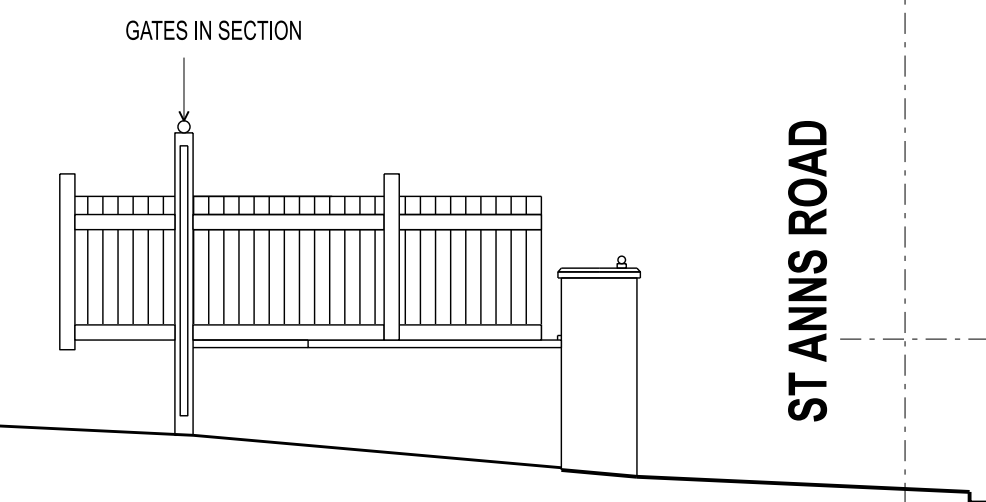

ELEVATION 4

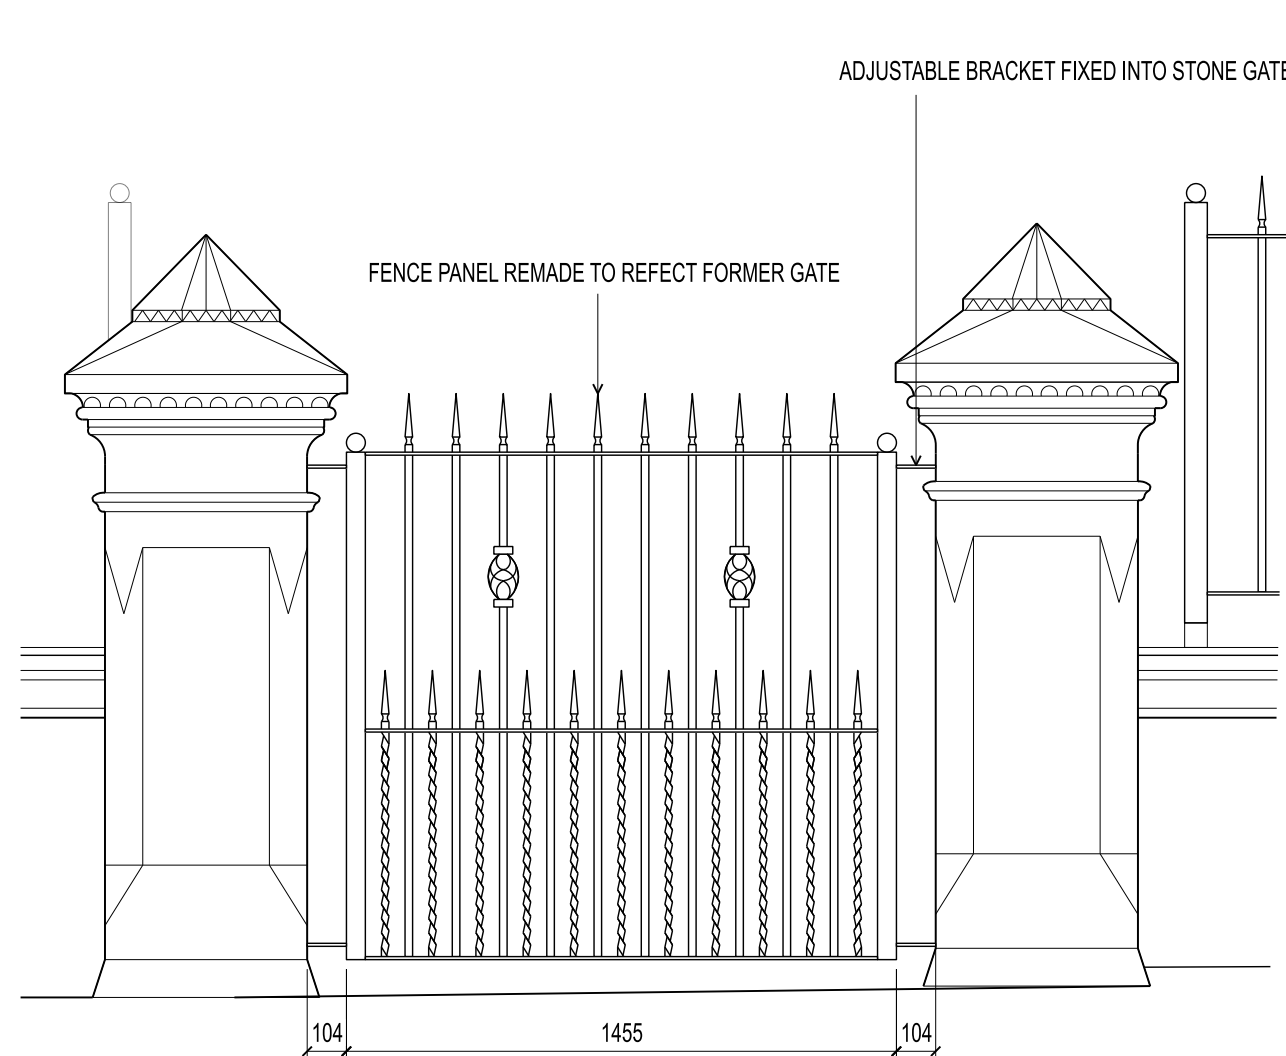


NEW FIXED PEDESTRIAN GATE
ELEVATION 1:20

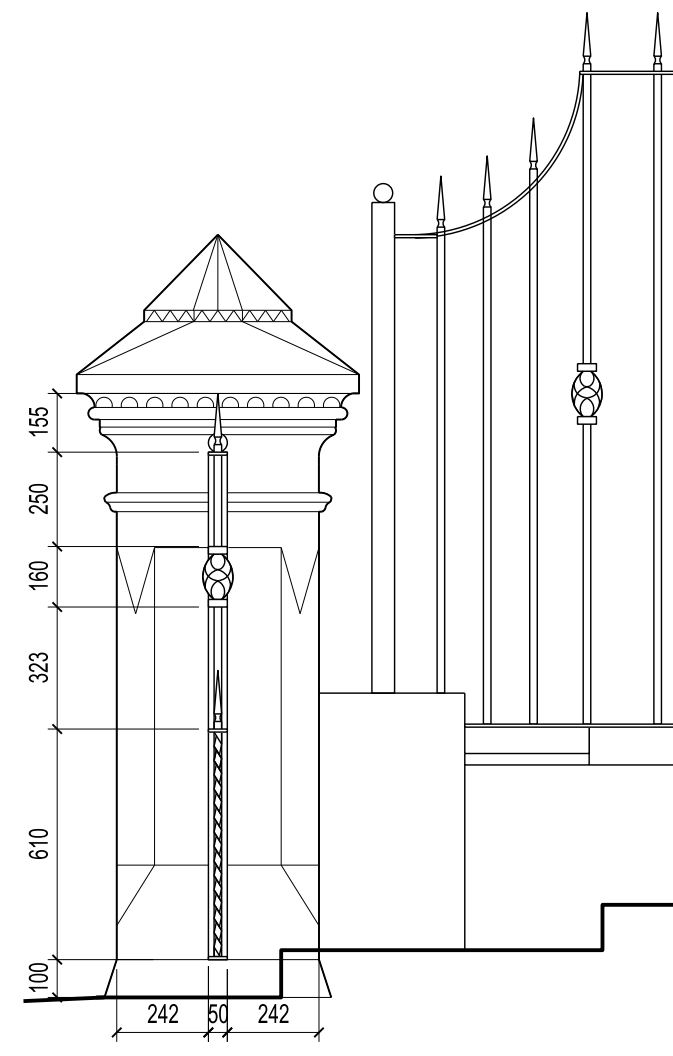


SECTION B-B 1:20


ST ANNS ROAD

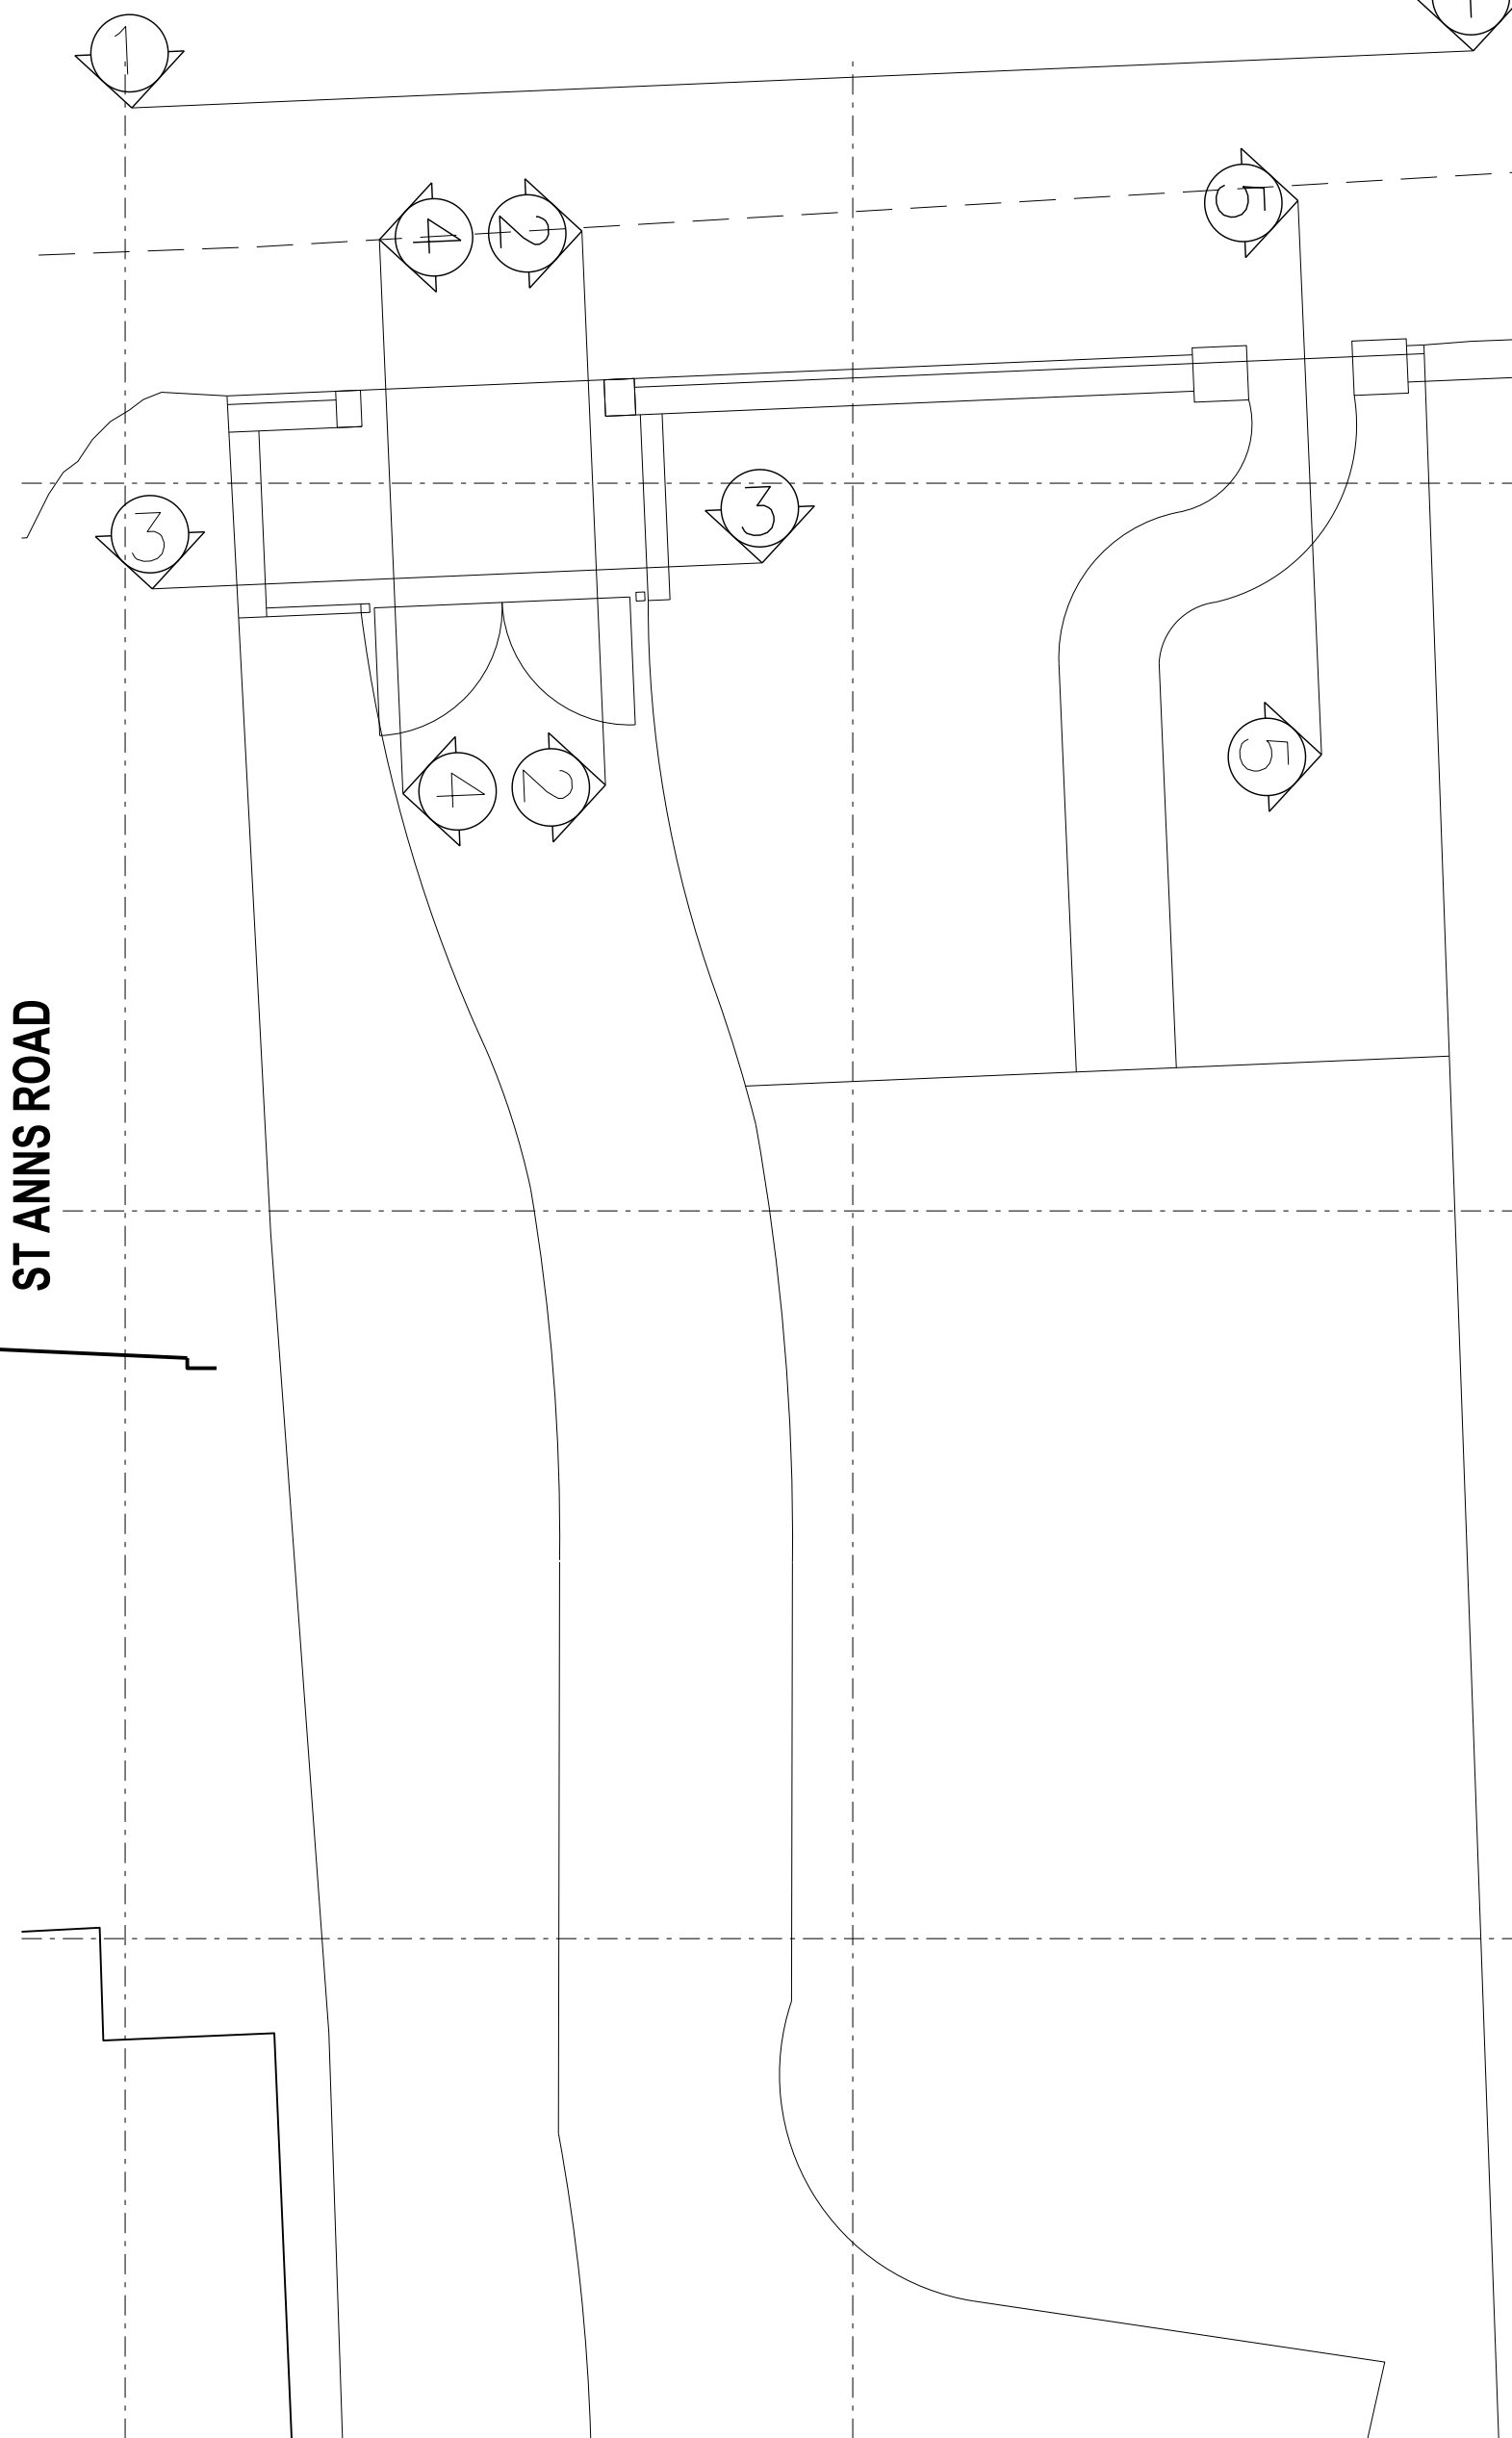

GARDEN PLAN 1:100

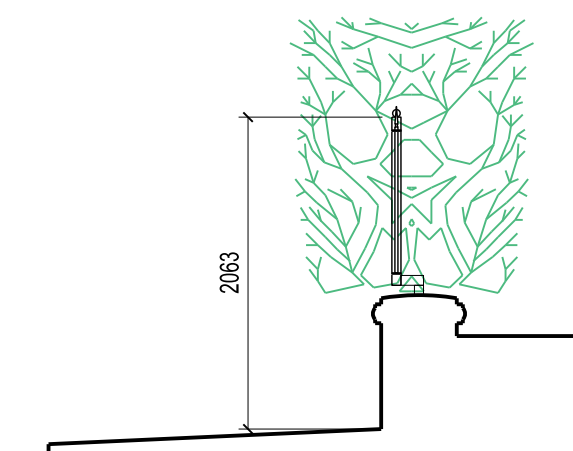

SECTION A-A

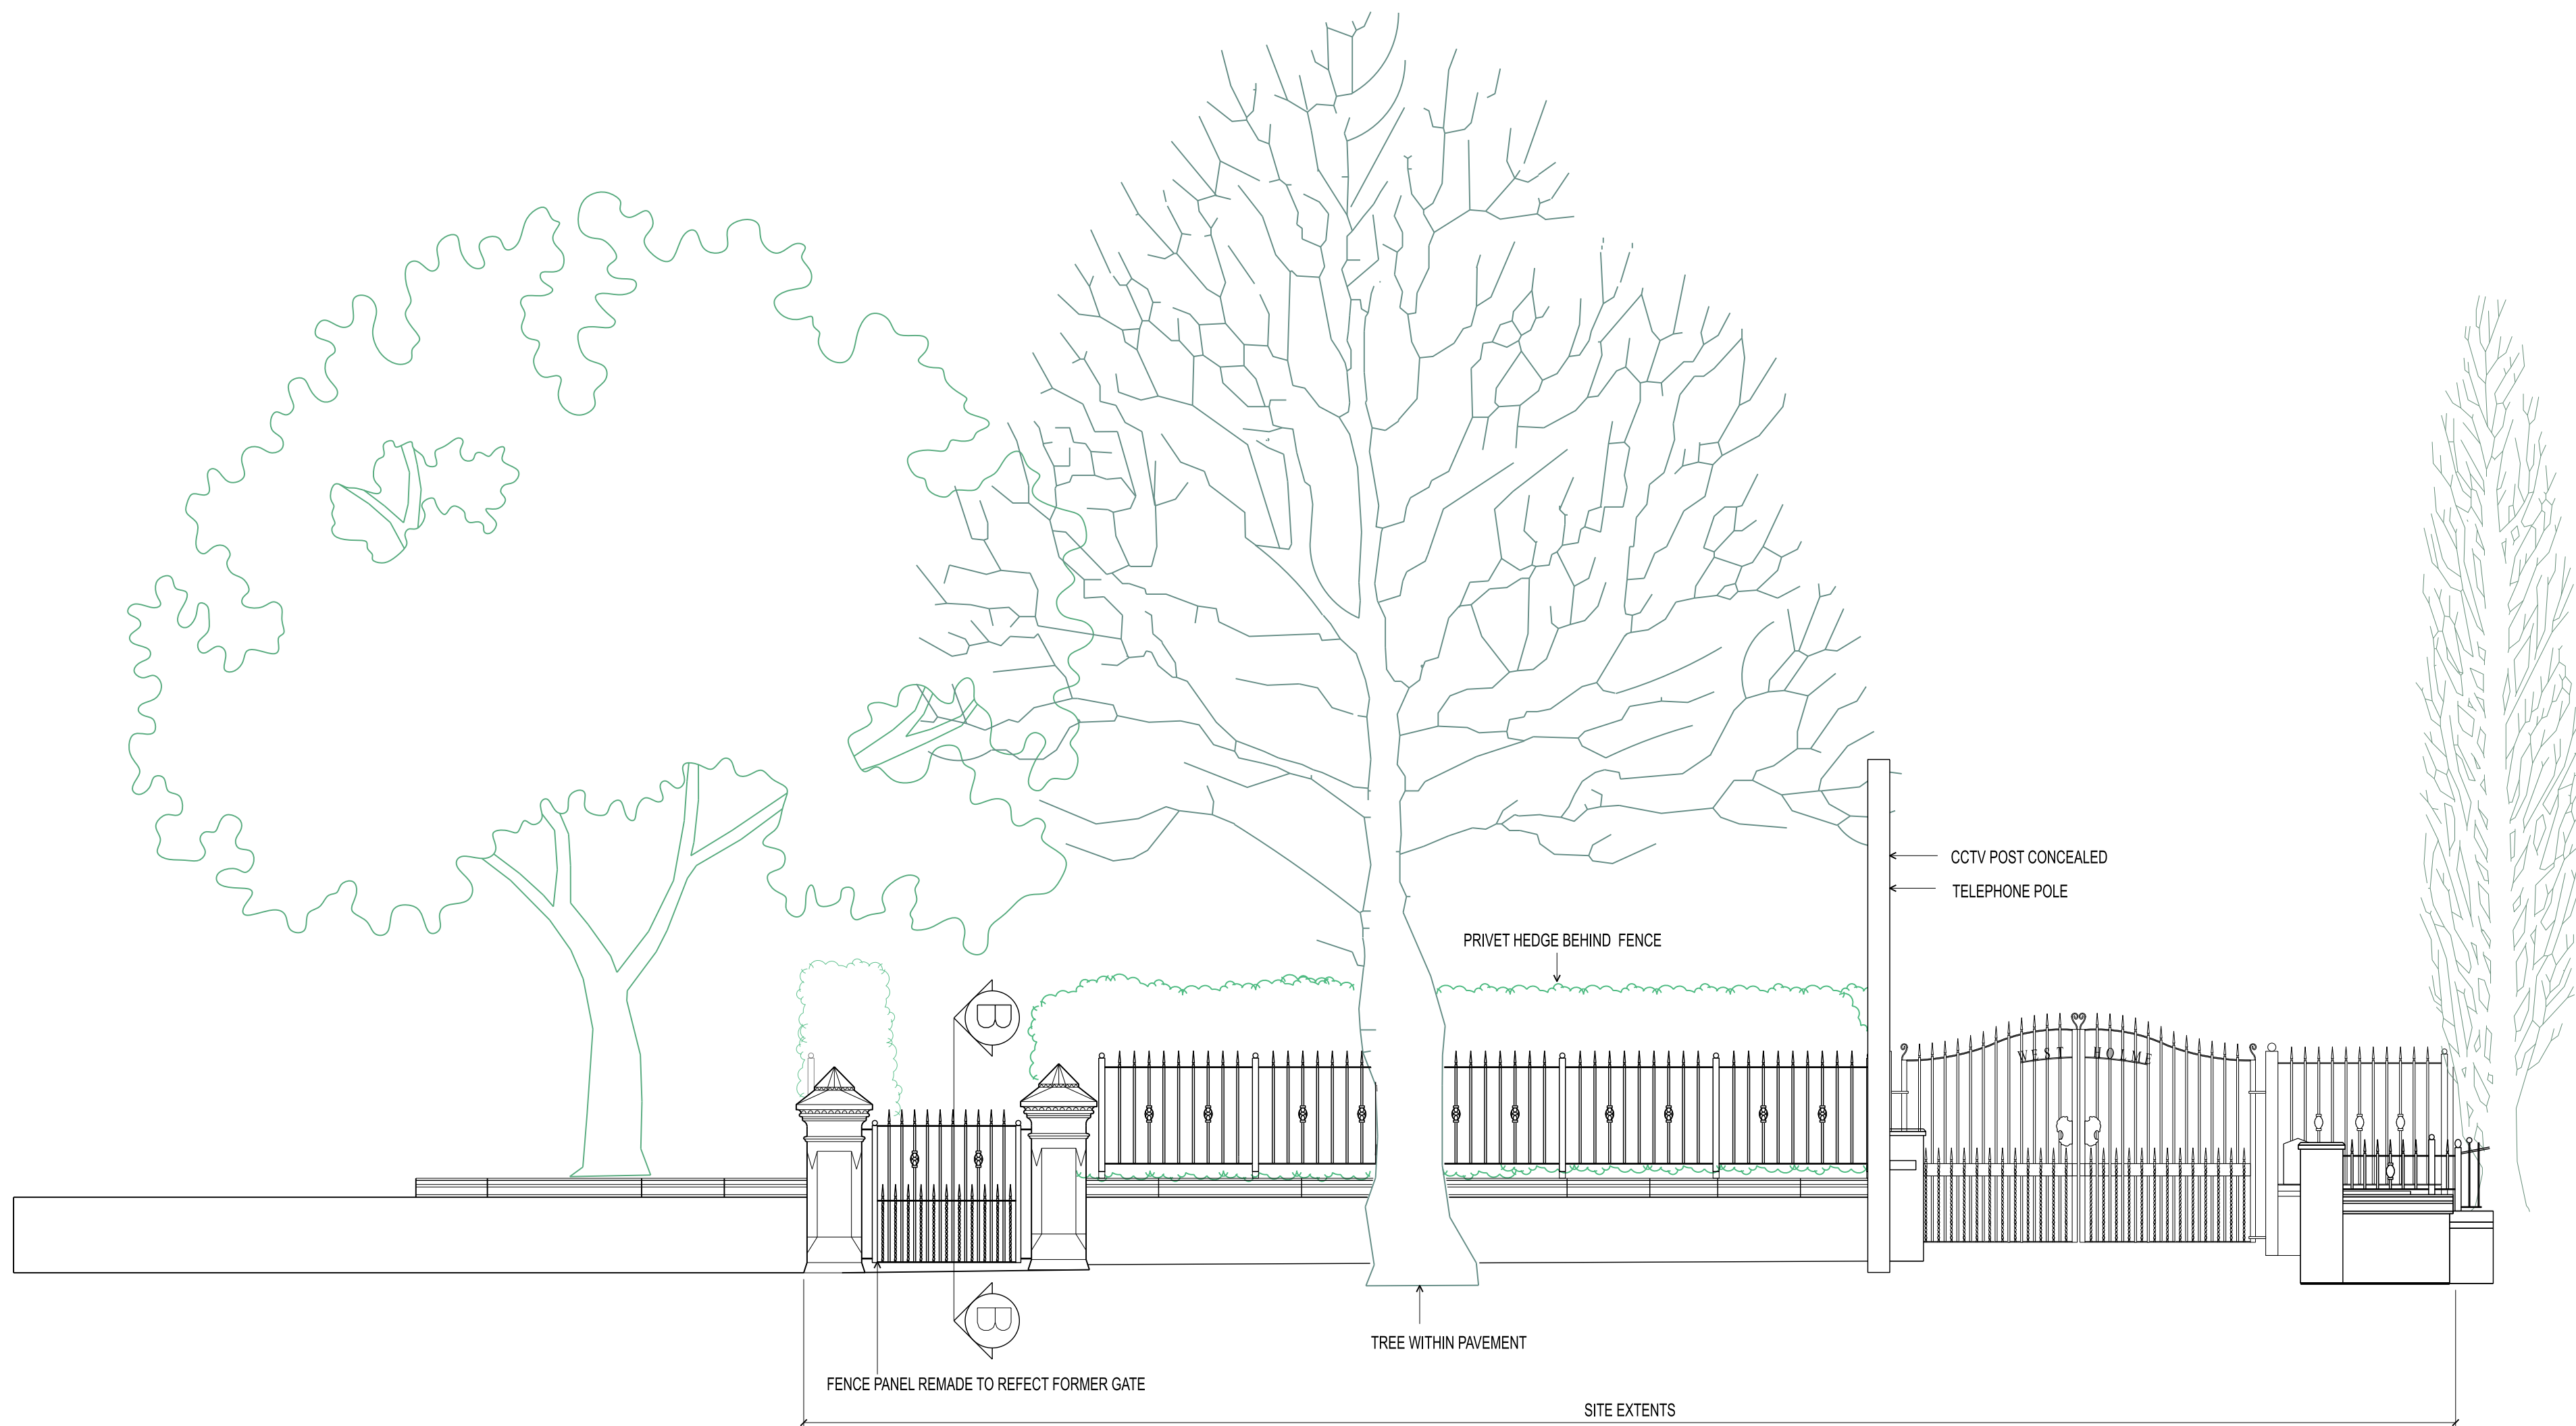

ELEVATION 1- ST ANNS ROAD- STREET SCENE

REV. DATE NOTES INT.

CLIENT / PROJECT
MICHAEL NIVEN
WESTHOME
ST ANNS ROAD, PRESTWICH
DRAWING TITLE
PROPOSED FENCING ELEVATIONS

STATUS
PLANNING

DATE
AUG 26

DRAWN
RSL

SCALE @ A1
1:50 & 1:20

PROJECT NUMBER PLAN BUILD TYPE NUMBER REVISION LETTER

DRAWING NO. 222 PLN E 02 -

Site Location Plans L GA Plans P Elevations E
Sections S Details D Profile Colour C

HAWTHORN DESIGN PARTNERSHIP

HAWTHORN ESTATES LTD
LUMB, ROSSENDALE, B84 9ND
T. 08453 900 444

E. design@hawthornestates.co.uk
www.hawthornestates.co.uk

