


THIS DRAWING IS PROTECTED BY COPYRIGHT AND MUST NOT BE COPIED OR REPRODUCED WITHOUT THE WRITTEN CONSENT OF HAWTHORN ESTATES LTD. LIMITED. CAUTION MUST BE TAKEN WHEN PRINTING DRAWINGS AS INCORRECTLY CONFIGURED PRINTERS WILL NOT PRINT ACCURATELY AT THE STATED SCALE. ALL DIMENSIONS AND NOTES TO BE CHECKED ON SITE. NORTH POINTS SHOWN ARE INDICATIVE. ©


SITE SPECIFIC HAZARDS

IN ACCORDANCE WITH THE REQUIREMENTS OF THE CDM REGULATIONS 2015 THE FOLLOWING SIGNIFICANT RESIDUAL HAZARDS HAVE NOT BEEN DESIGNED OUT OF THIS PROJECT AND MUST BE TAKEN INTO CONSIDERATION BY CONTRACTORS PLANNING TO UNDERTAKE THE WORKS SHOWN ON THIS DRAWING


SCALE 1:50

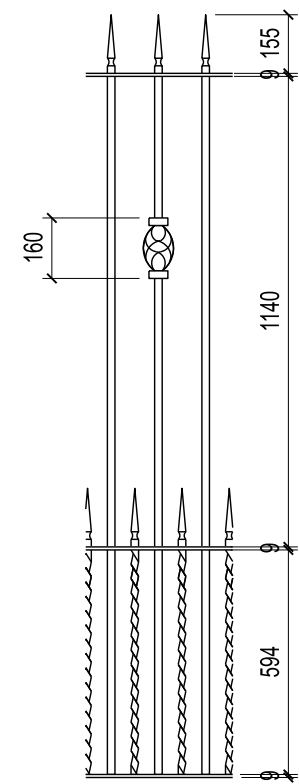

PEDESTRIAN GATE
ELEVATION 1:20

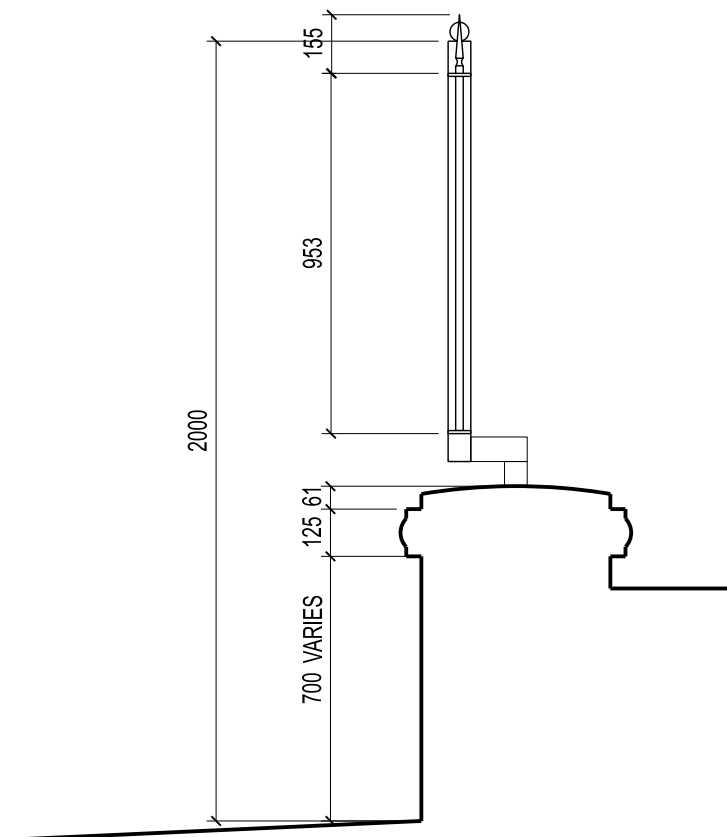

SECTION A-A 1:20

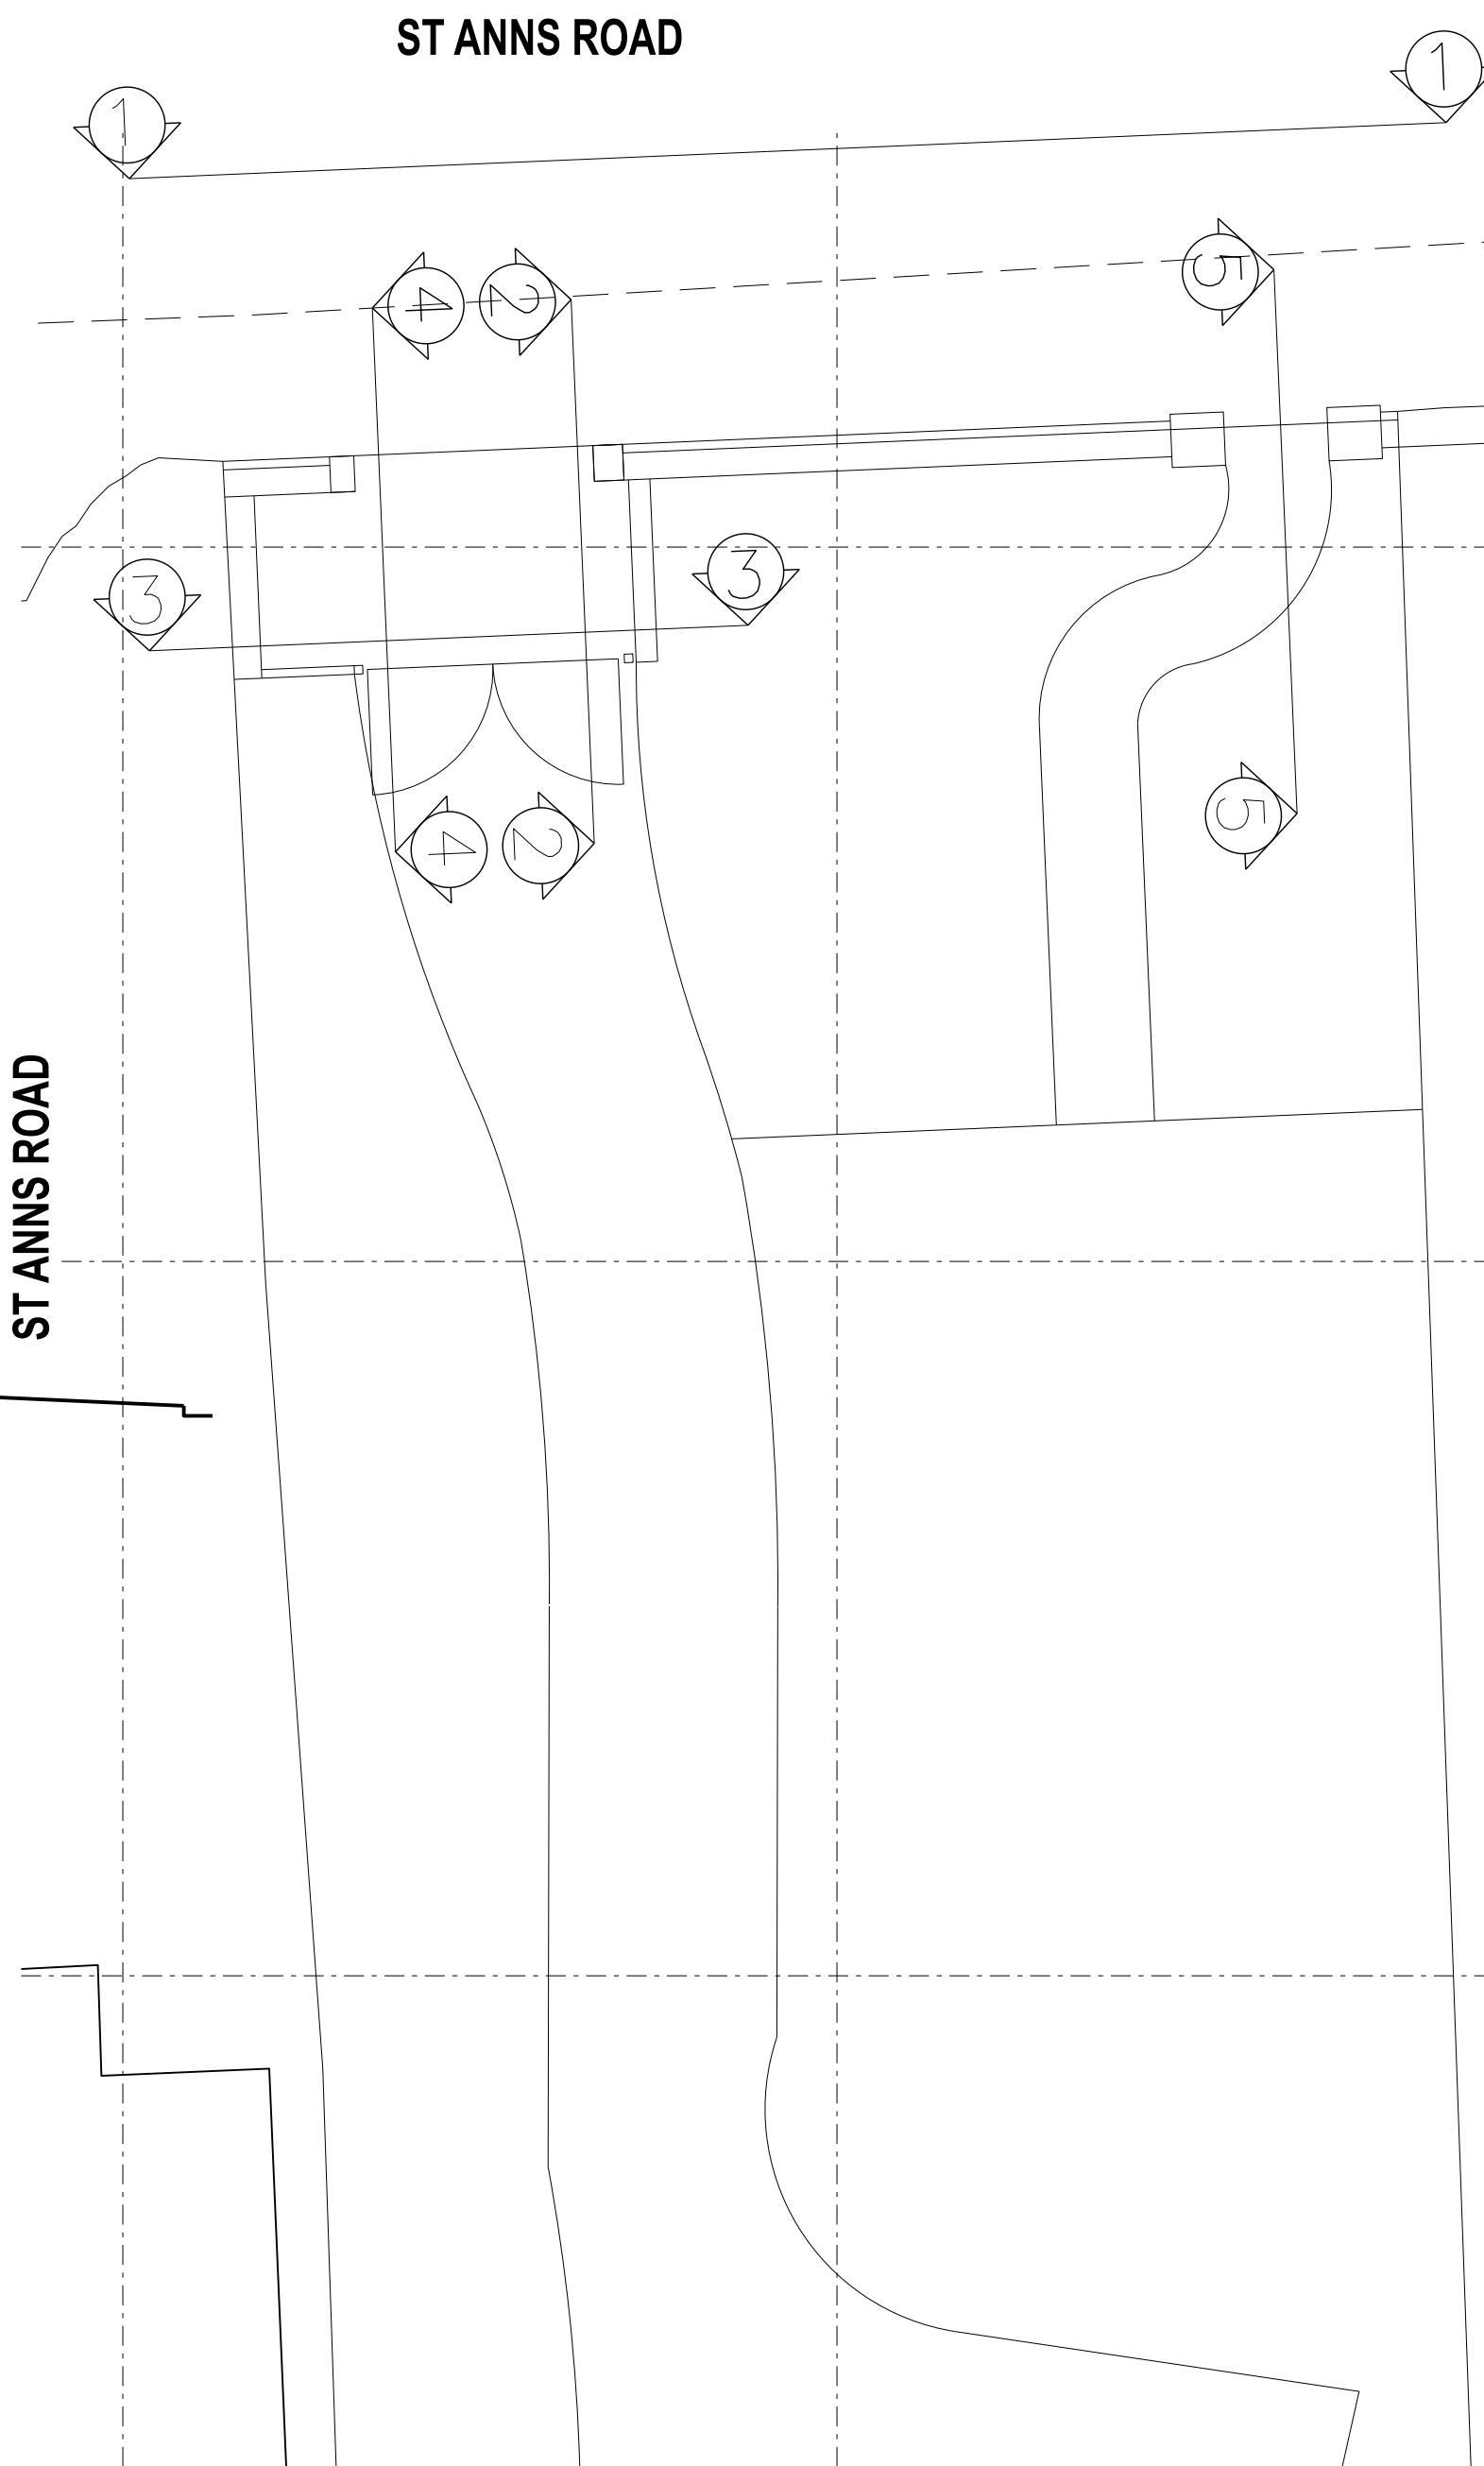

GARDEN PLAN 1:100

ST ANNS ROAD

PRIVET HEDGE TO FRONT OF FENCE

TELEPHONE POLE

CCTV POST

GATES IN SECTION

ELECTRICAL BOX

GATES IN SECTION


ST ANNS ROAD

ELEVATION 5


ELEVATION 2

ELEVATION 3

ELEVATION 4

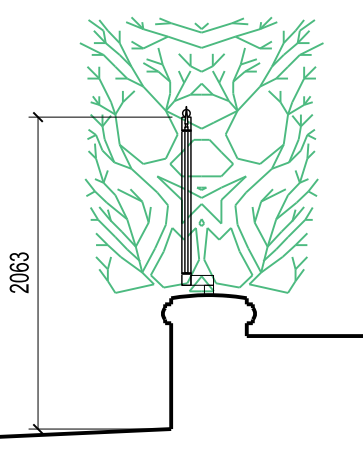

SECTION A-A

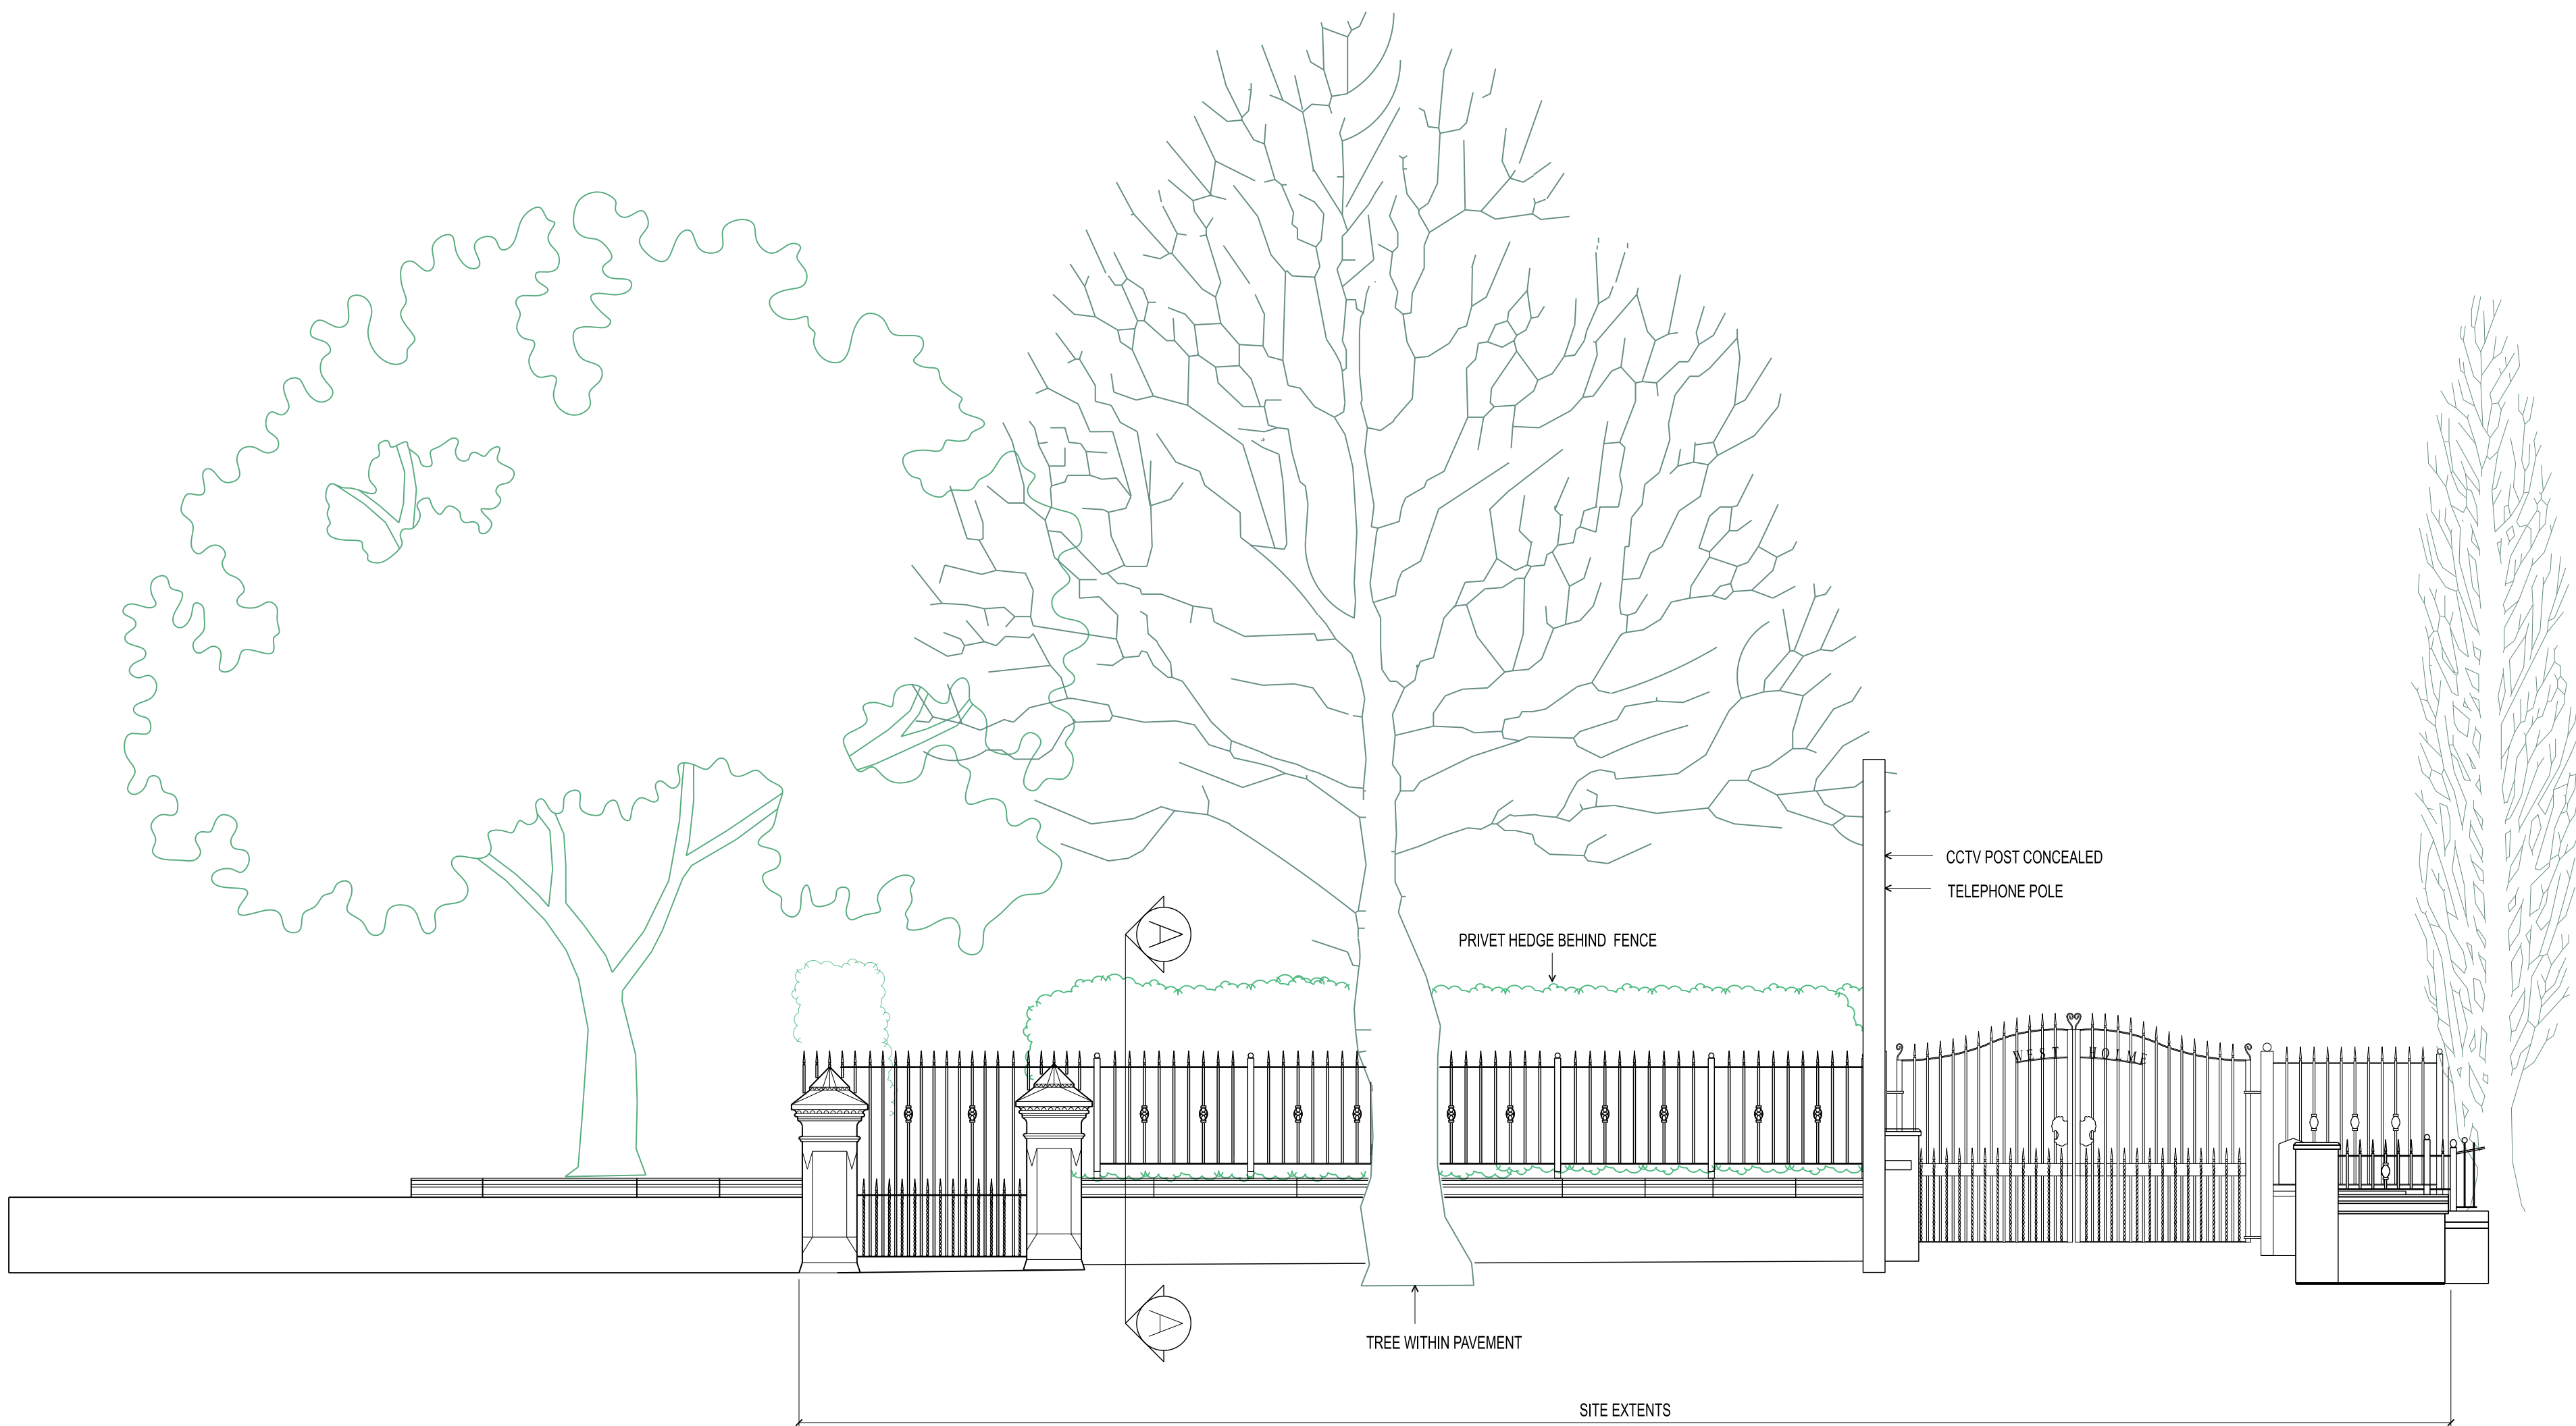

ELEVATION 1- ST ANNS ROAD- STREET SCENE

REV. A 200721 PLAN ADDED RSL

REV. DATE NOTES INT.

CLIENT / PROJECT

MICHAEL NIVEN

WESTHOME

ST ANNS ROAD, PRESTWICH

DRAWING TITLE

EXISTING FENCING ELEVATIONS

STATUS

PLANNING

DATE

JULY 26

RSL

SCALE @ A1

1:50 & 1:20

PROJECT NUMBER

PLAN BUILD TYPE NUMBER REVISION LETTER

DRAWING NO.

222 PLN E 01 A

Site Location Plans L GA Plans P Elevations E

Sections S Details D Profiles Colour C

HAWTHORN DESIGN PARTNERSHIP

HAWTHORN ESTATES LTD

LUMB, ROSSENDALE, B84 9ND

T. 08453 900 444

E. design@hawthornestates.co.uk

www.hawthornestates.co.uk

