


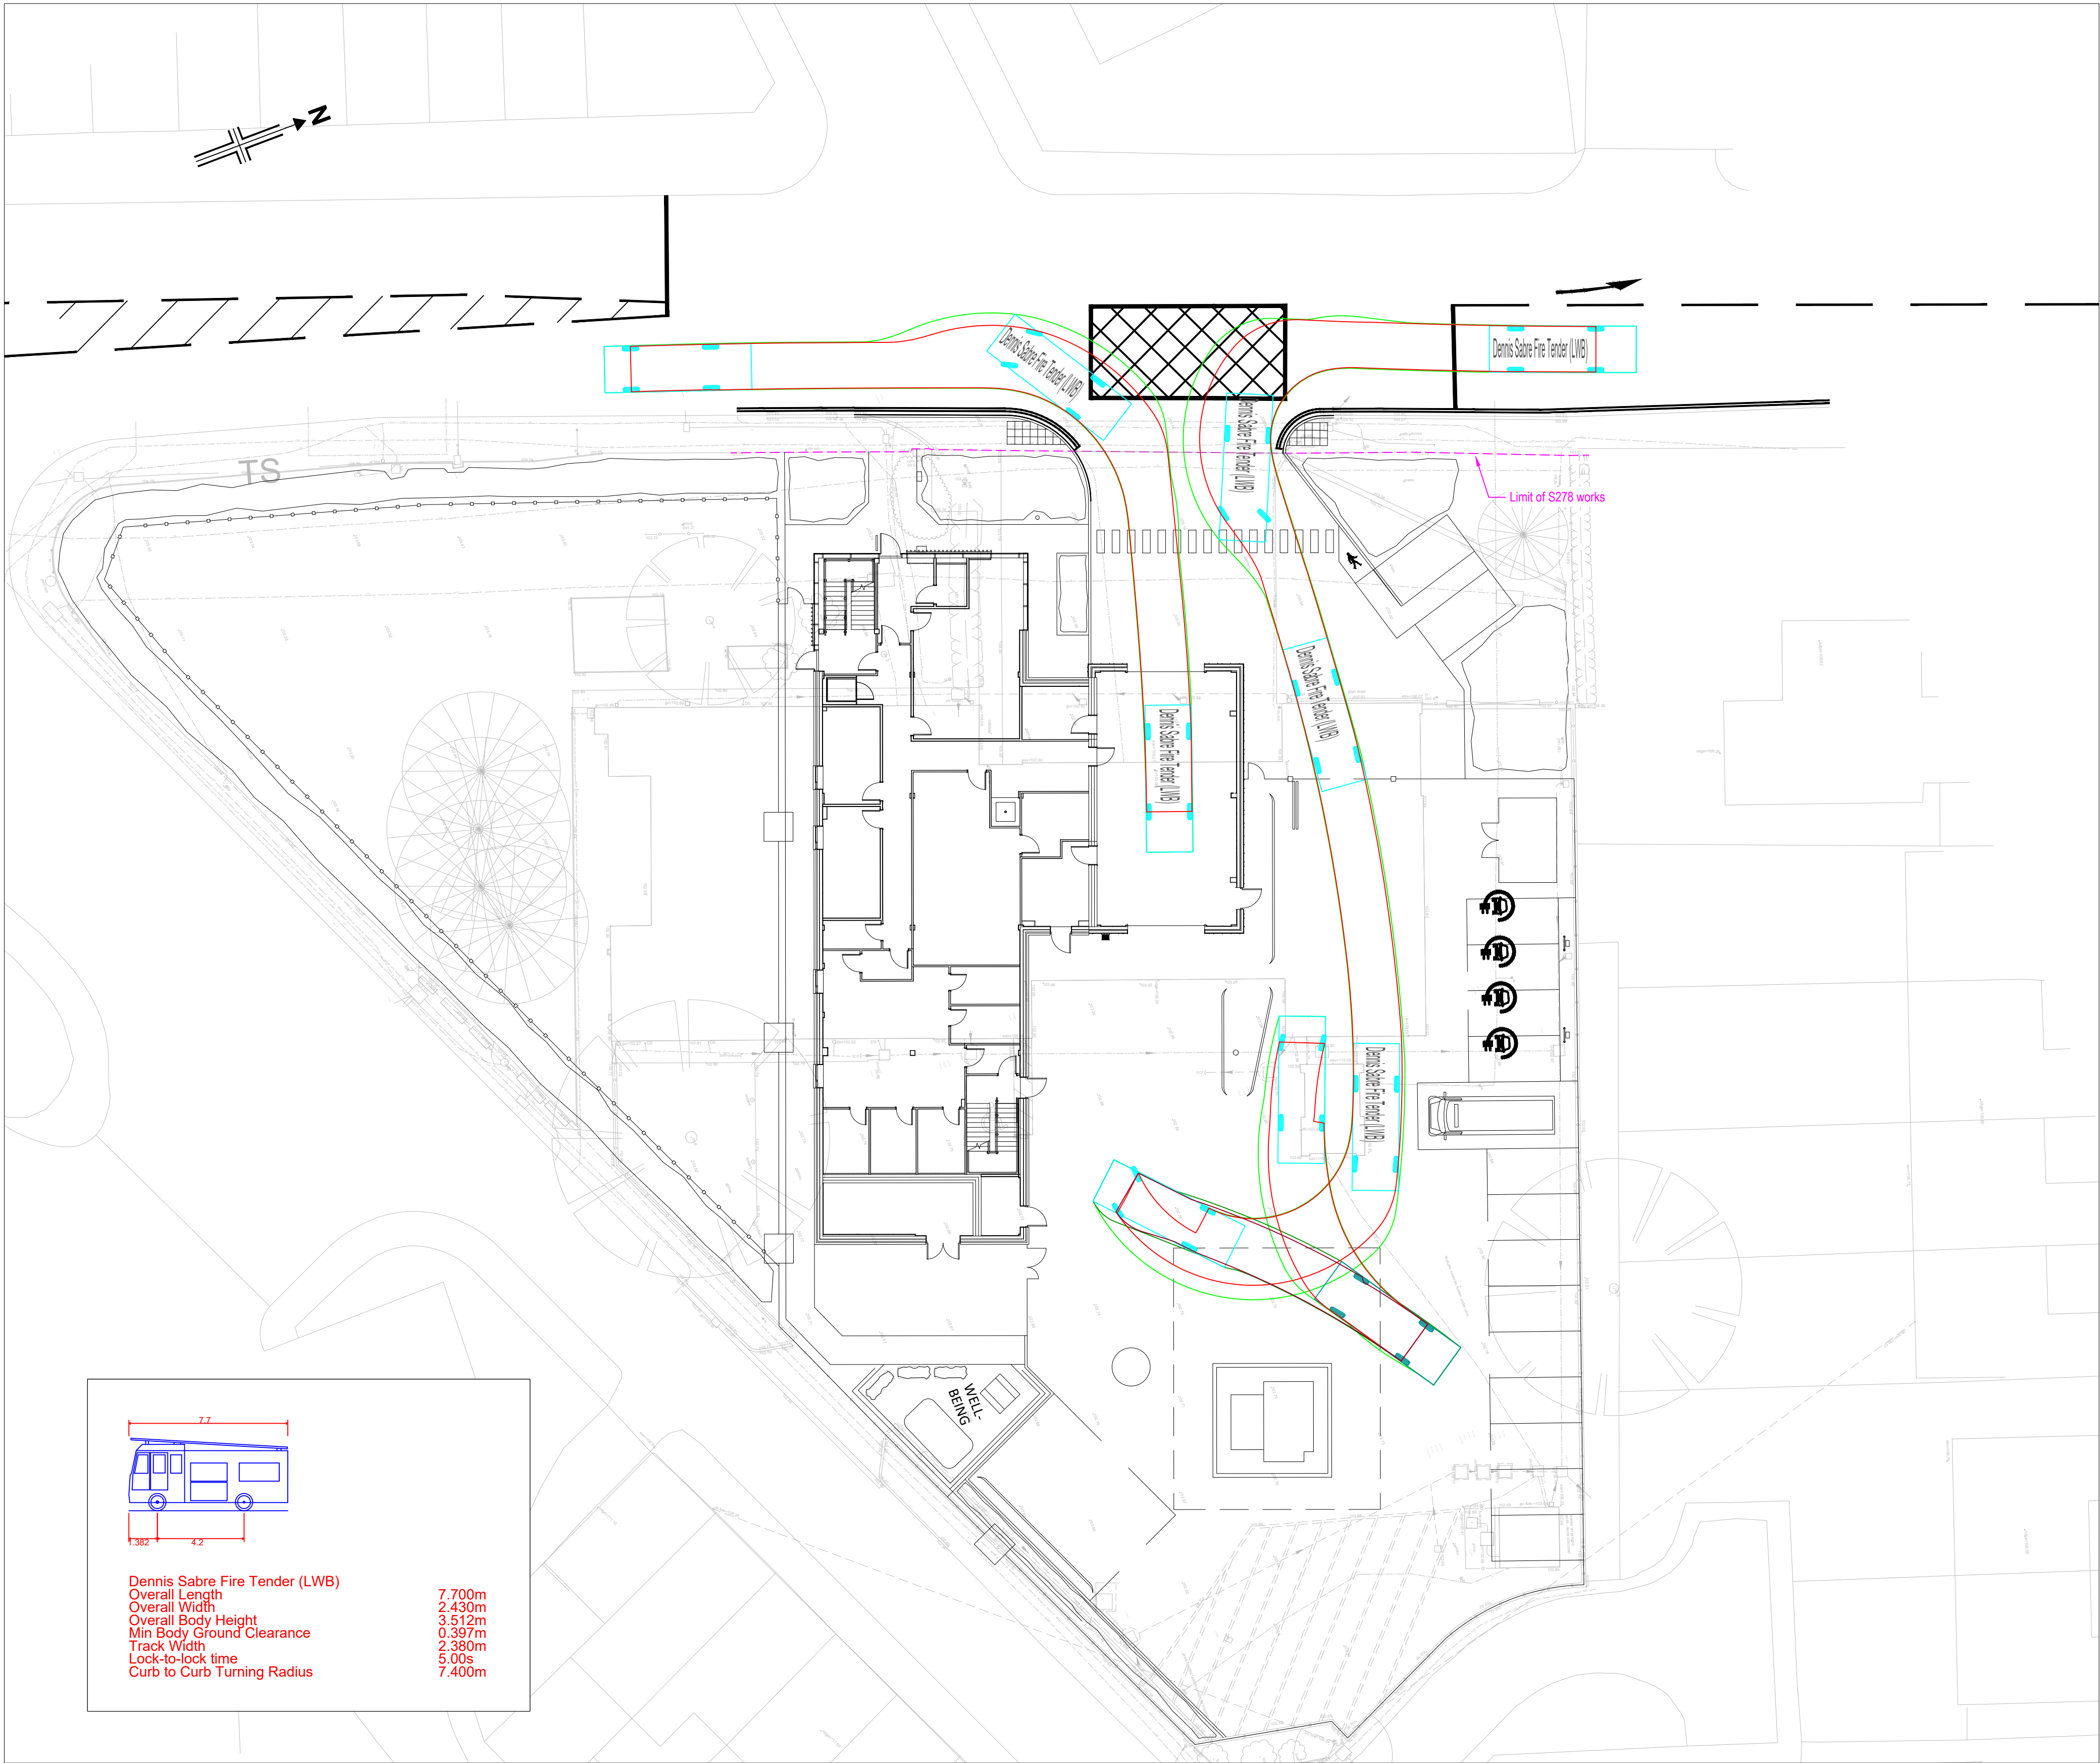

Swept Path - LWB Fire Tender
(Scale 1:200)

P1 REV	24/11/23 DATE	Preliminary for Comment AMENDMENT DETAILS	GS DRAWN	DLW CHECKED	DLW APPROVED
Bradshaw Gass & Hope LLP					
Whitefield Fire Station, Bury New Rd, Unsworth, Manchester, M45 7SY Bury New Road Access Swept Path - LWB Fire Tender			Drwg No. H4182-H-02		Rev. P1
			Scale As Shown	Sheet Size A0	
			PSA Design Ltd The Old Bank House, 6 Berry Lane, Longridge, Preston, PR3 3JA Tel. 01772 786066 www.psadesign.co.uk mail@psadesign.co.uk		
			Date 5 December 2023		
			Drawn GS	Checked DLW	Approved DLW

F:\2023\gass\h4182 - Whitefield Fire Station S278 CAD\Drawings\H4182-H-02.dwg - Rev P1 - Whitefield S278 Drawing.dwg