


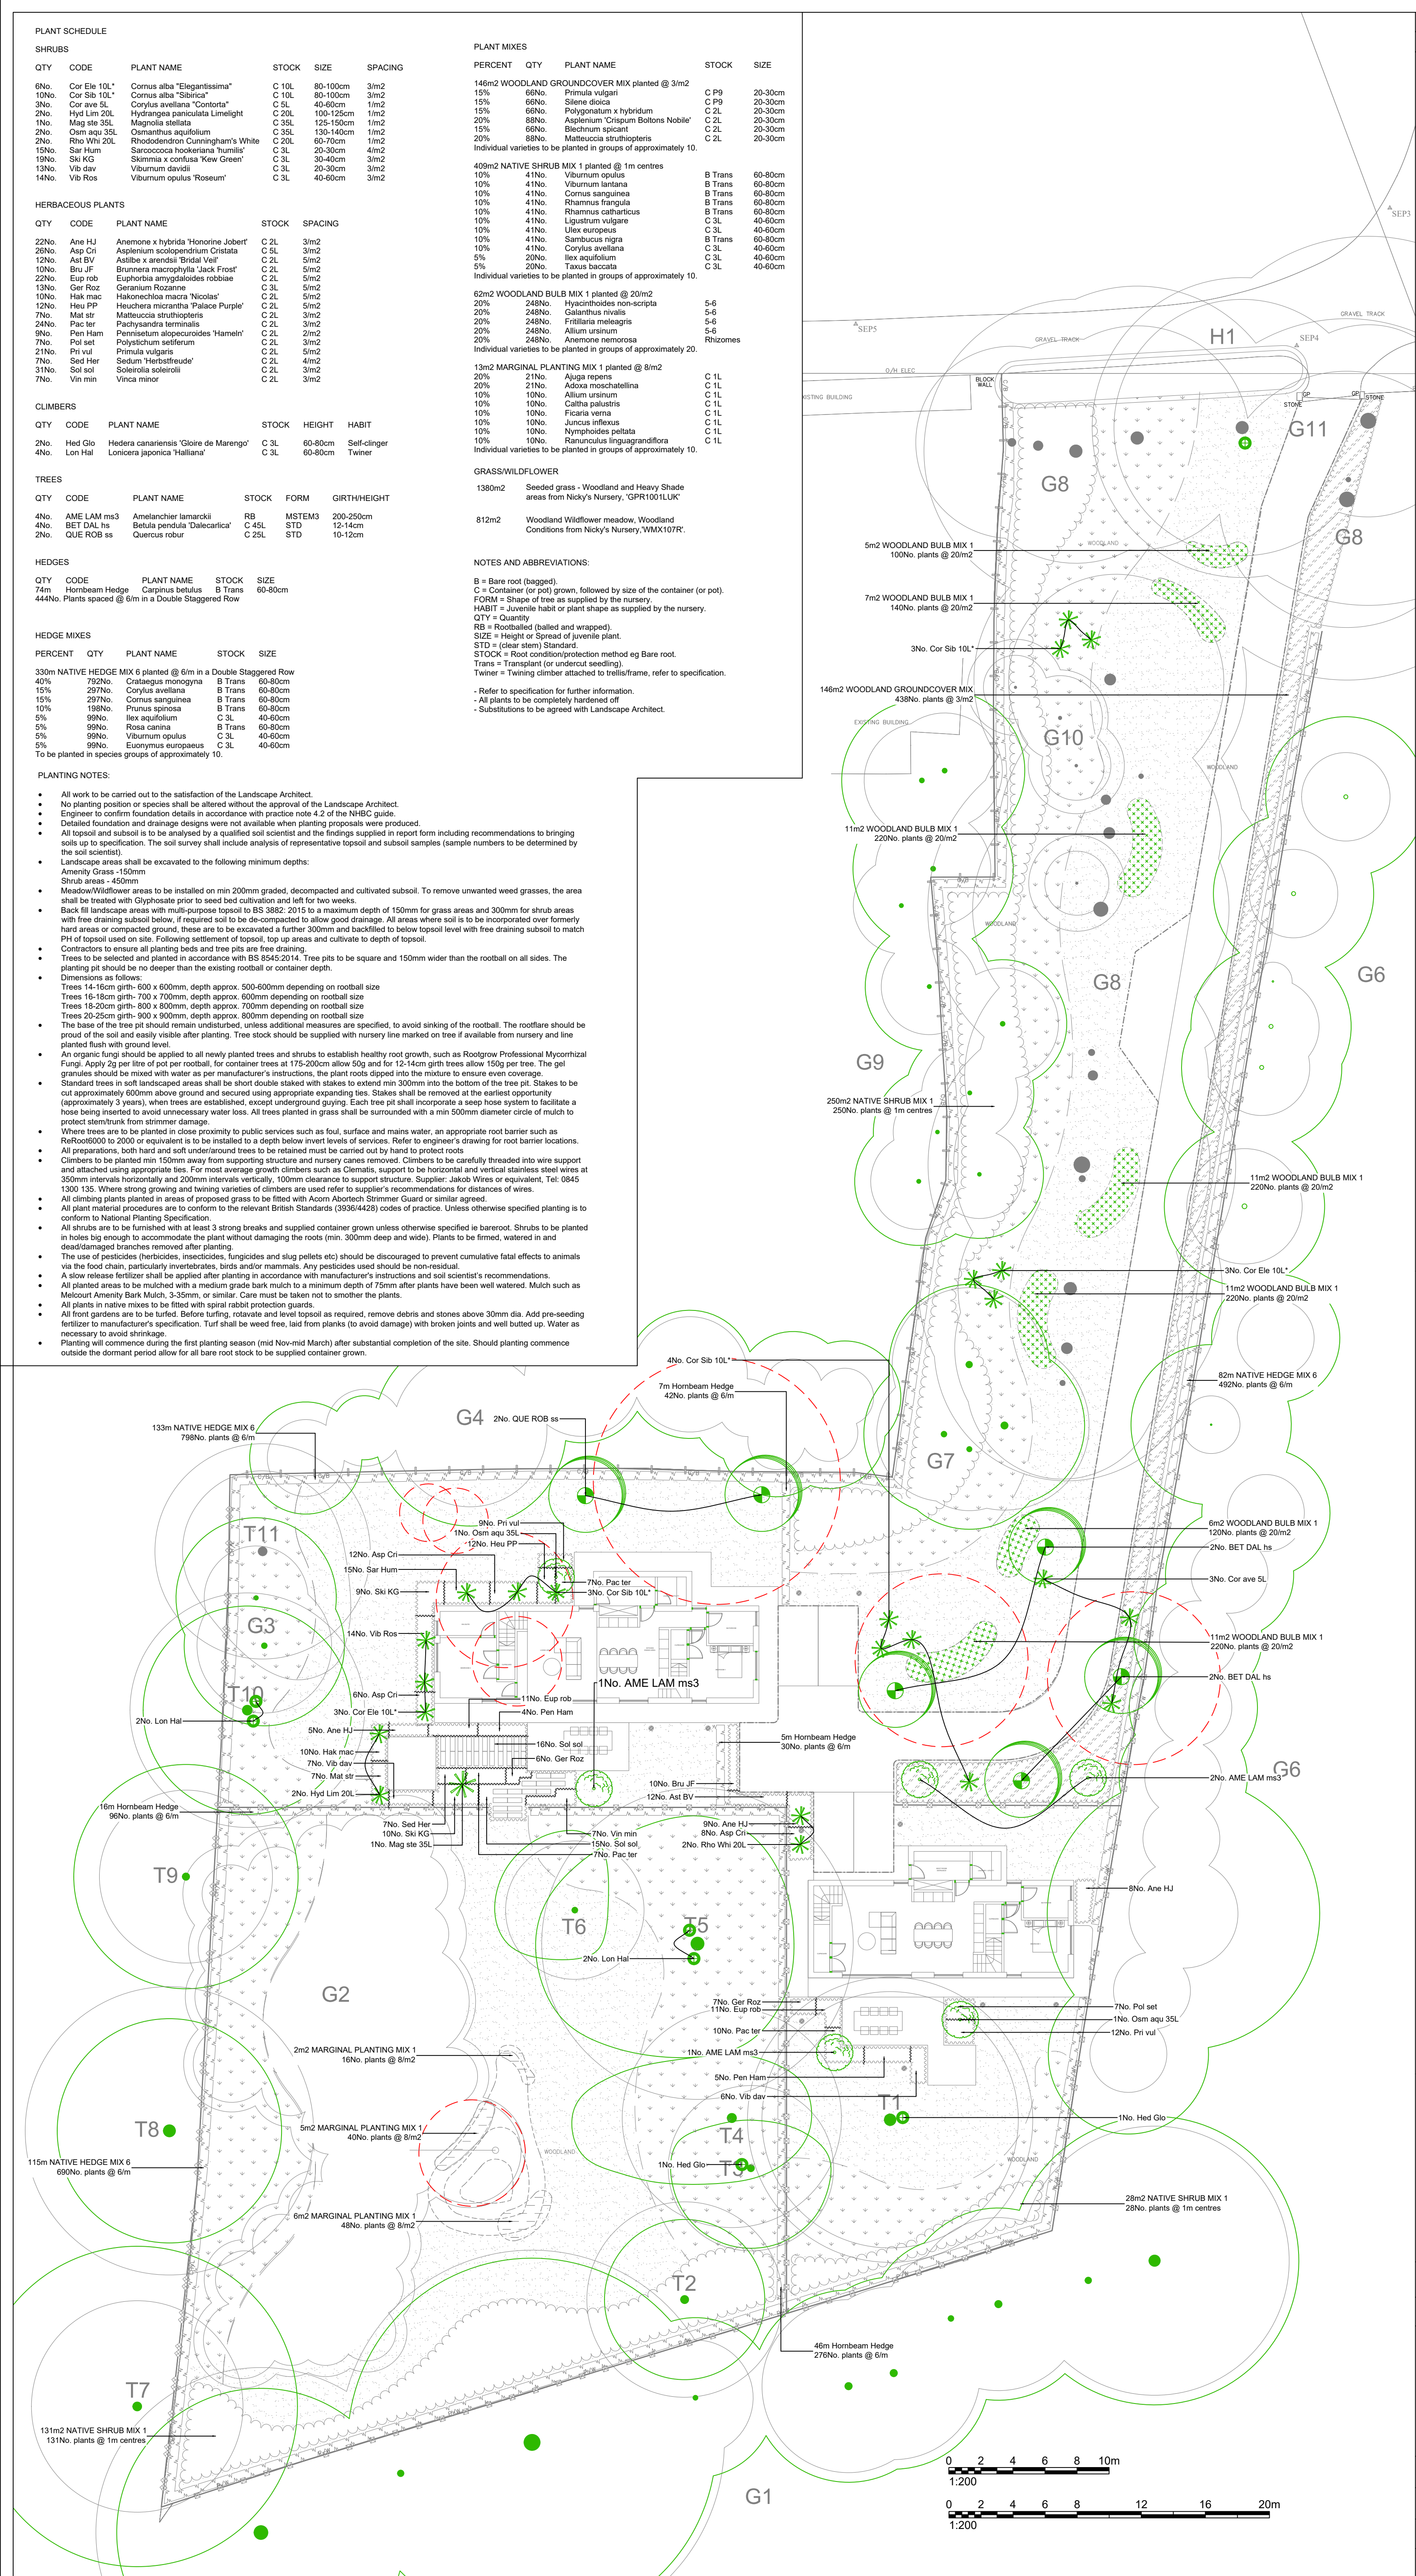

PLANT SCHEDULE

SHRUBS

QTY	CODE	PLANT NAME	STOCK	SIZE	SPACING
6No.	Cor Ele 10L*	Cornus alba 'Elegantissima'	C 10L	80-100cm	3m/2
10No.	Cor Sib 10L*	Cornus alba 'Sibirica'	C 10L	80-100cm	3m/2
3No.	Cor ave 5L	Corylus avellana 'Contorta'	C 5L	40-60cm	1m/2
2No.	Hyd Lim 20L	Hydrangea paniculata 'Limelight'	C 20L	100-125cm	1m/2
1No.	Mag ste 35L	Magnolia stellata	C 35L	125-150cm	1m/2
2No.	Osm aqu 35L	Osmanthus aquifolium	C 35L	130-140cm	1m/2
2No.	Rho Whi 20L	Rhododendron Cunningham's White	C 20L	60-70cm	1m/2
15No.	Sar Hum	Sarcococca hookeriana 'Tumilis'	C 3L	20-30cm	4m/2
10No.	Skil KG	Skimmia x confusa 'Kew Green'	C 3L	30-40cm	3m/2
13No.	Vib dav	Viburnum davidii	C 3L	20-30cm	3m/2
14No.	Vib Ros	Viburnum opulus 'Roseum'	C 3L	40-60cm	3m/2

HERBACEOUS PLANTS

QTY	CODE	PLANT NAME	STOCK	SPACING
22No.	Ane HJ	Anemone x hybrida 'Honoreine Jobert'	C 2L	3m/2
26No.	Asp Cri	Asplenium scolopendrium 'Cristata'	C 5L	3m/2
12No.	Ast BV	Astilbe x arendsii 'Birds Veil'	C 2L	5m/2
10No.	Bru JF	Brunnera macrophylla 'Jack Frost'	C 2L	5m/2
22No.	Eup rob	Euphorbia amygdaloides robbiae	C 2L	5m/2
13No.	Ger Roz	Geranium Rozanne	C 3L	5m/2
10No.	Hak mac	Hakonechloa macra 'Nicolas'	C 2L	5m/2
12No.	Heu PP	Heuchera micrantha 'Palace Purple'	C 2L	5m/2
7No.	Mat str	Matteuccia struthiopteris	C 2L	3m/2
24No.	Pac ter	Pachysandra terminalis	C 2L	3m/2
9No.	Pen Ham	Pennisetum alopecuroides 'Hameln'	C 45L	2m/2
7No.	Pol set	Polystichum setiferum	C 3m/2	3m/2
21No.	Pri vul	Primula vulgaris	C 2L	5m/2
7No.	Sed Her	Sedum 'Herbstfreude'	C 2L	4m/2
31No.	Sol sol	Soleirolia soleirolii	C 2L	3m/2
7No.	Vin min	Vinca minor	C 2L	3m/2

CLIMBERS

QTY	CODE	PLANT NAME	STOCK	HEIGHT	HABIT
2No.	Hed Glo	Hedera canariensis 'Gloire de Marengo'	C 3L	60-80cm	Self-clinger
4No.	Lon Hal	Lonicera japonica 'Halliana'	C 3L	60-80cm	Twinner

TREES

QTY	CODE	PLANT NAME	STOCK	FORM	GIRTH/HEIGHT
4No.	AME LAM ms3	Amelanchier lamarckii	RB	MSTEM3	200-250cm
4No.	BET DAL hs	Betula pendula 'Dalecarlica'	C 45L	STD	12-14cm
2No.	QUE ROB ss	Quercus robur	C 25L	STD	10-12cm

HEDGES

QTY	CODE	PLANT NAME	STOCK	SIZE
74m	Horbeam Hedge	Carpinus betulus	B Trans	60-80cm
444No.	Plants spaced @ 6m	in a Double Staggered Row		

HEDGE MIXES

PLANTING NOTES:

NOTES AND ABBREVIATIONS:

NJ LANDSCAPE DESIGN REF:

0131-PP-01

This drawing is subject to copyright. Do not scale from this drawing

Based on drawing by ABODE Architecture Drawing number 419BUR-002.

NORTH

KEY

SOFT WORKS

NOTES:

- All build ups to project engineers details.
- Himalayan Balsam and Japanese Knotweed to be removed from site by specialist contractors.
- Detailed design of the proposed pond to be reviewed by the project drainage engineer, ecologist and landscape architect. A pond will provide additional habitat diversity to the site. Designed to have shallow margins to provide suitable habitat for invertebrates and amphibians. The pond should be allowed to colonise naturally.
- Refer to Botanical Survey by Rachel Hacking Ecology for detailed information on the existing botany and recommendations.
- For detailed on the surface finishes and boundary treatments refer to 0131-LA-03 by Nicola Jayne Landscape Design.
- Project Engineer to review all tree locations in regards to services, drainage and foundation design, refer to planting notes for details.

NOTE FOR ALL HARD SURFACING IN THE ROOT PROTECTION AREAS: To include 3D geo-cell system in specified material buildup, to avoid evacuation and ensure protection in the Root protection area.

PLANNING ONLY

NOT FOR TENDER OR CONSTRUCTION

P1 30/01/2023 Legend adjusted NP

REV: DATE: DESCRIPTION: DRW CHK APP

NICOLA JAYNE

LANDSCAPE DESIGN

www.njlandscapedesign.co.uk

studio@njlandscapedesign.co.uk

CLIENT: MR F LORD

PROJECT: LAND AT LEIGH LANE, ELTON, BURY

DRAWING TITLE: DETAILED PLANTING PLAN

DRAWING NO: 0131-PP-01

DRAWING SCALE: 1/200 @ A1

DRAWING DATE: 25/01/2023

DRAWING REV: P1

DRAWN BY: NP

CHECKED BY: NP

APPROVED BY: NP