


SOURCES	POLLUTION LINKAGES	RECEPTORS
A. Contaminated soils / Made ground. B. Ground gas.	P1. Ingestion of soil and dust. P2. Inhalation of vapour. P3. Inhalation of soil dust by adjacent site users. P4. Attacking of potable water supply pipe. P5. Migration and accumulation of ground gas in internal places. P6. Impaction of groundwater from soil contamination. P7. Migration of soil and groundwater contamination impacting surface waters.	W. Hollins Brook X. Groundwater within the Secondary A Aquifer. Y. Site end users. Z. Adjacent site users.

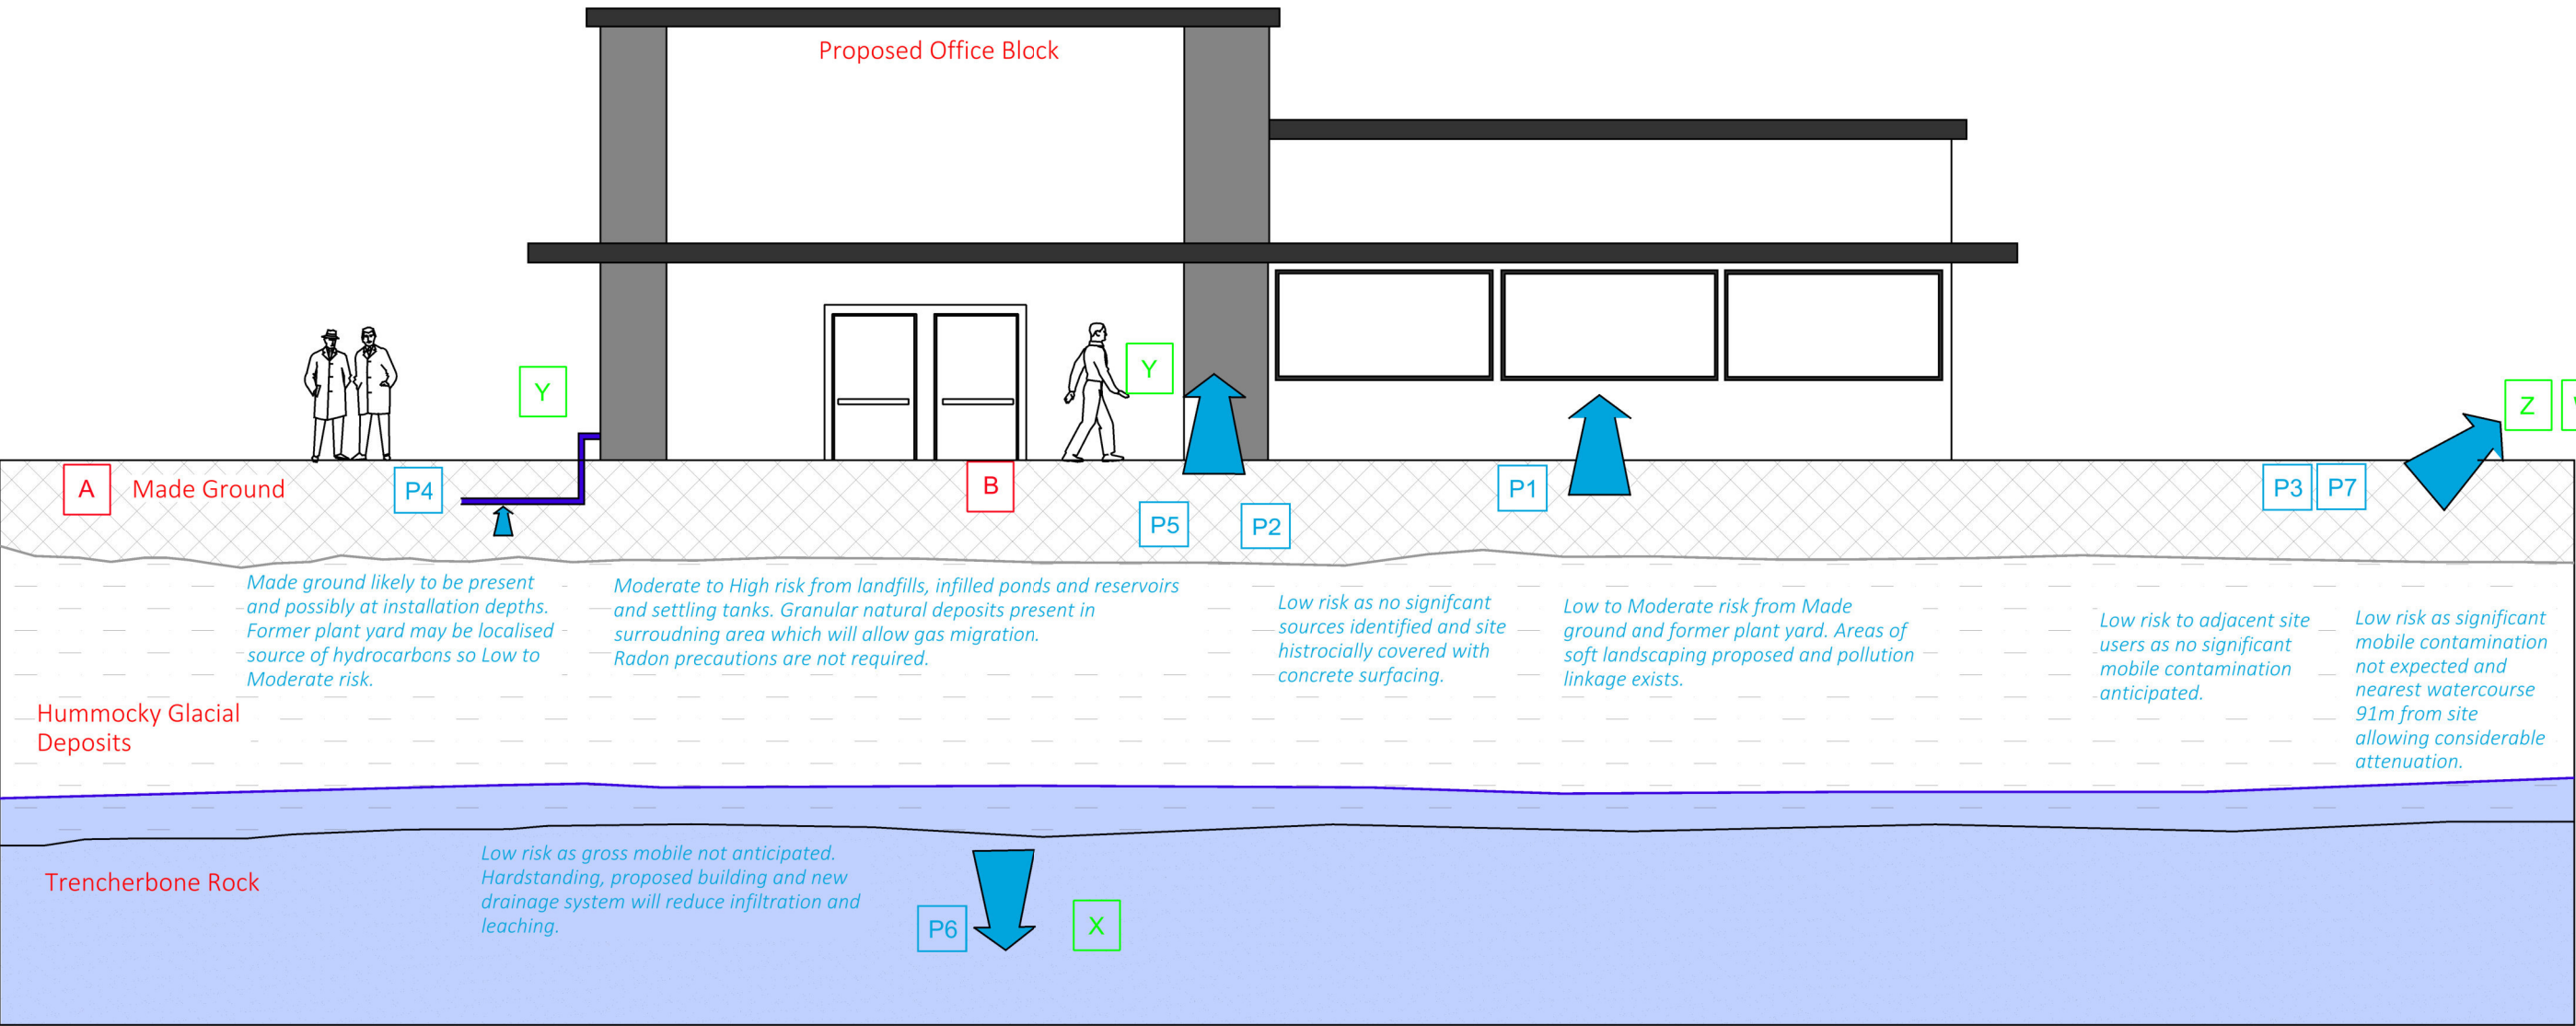

GROUNDTECH CONSULTING G	CLIENT	DATE				Status	Notes
	JD SPORTS	JANUARY 2022				Preliminary	
	PROJECT TITLE	SCALE				Draft	
	NEW OFFICE BLOCK, BURY	NTS				Issued	
	PLAN TITLE	PLAN NUMBER				For Comment	
	PRELIMINARY ILLUSTRATIVE CSM	GRO-21438-P03	Rev.	Details	Date	Approved	





APPENDIX 2 - Site Photographs



Photograph 1 – General site photo looking North West.



Photograph 2 – Site photo showcasing the position of the old A-Plant Unit facing west.



Photograph 3 – Photo of the site entrance.



Photograph 4 – General site photo looking generally east.



Photograph 5 – General site photo looking north.



Photograph 6 – General site photo of access gate.



APPENDIX 3 - Historical Plans

County Series 1:10,560 scale

VEGETATION



Fir Wood



Deciduous Wood



Mixed Wood



Brushwood



Orchard



Reeds



Rough Pasture



Furze



Marsh



Osiers

ROADS



Railway over Road



Road over Railway



Road over River or Canal



Level Crossing



Railway over River



Road over Stream



Road over Stream



Sunken Road



Raised Road

RAILWAYS



Double Lines of Railway



Single Lines of Railway and Tramway

GENERAL FEATURES



Gravel Pit



Sand Pit



Quarry



Shingle



Other Pits



Antiquities, Site of




Arrow, showing direction of flow of water




Trigonometrical Station

BOUNDARIES

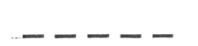

County Boundary

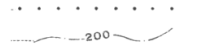

Parish Boundary



Contours



Parliamentary Division Boundary



Union Boundary



Rural District Boundary

National Grid 1:10,000 scale

HEIGHTS (METRES)

Values are given in metres above mean sea level at Newlyn.

Surface heights determined by ground survey + 163m
air survey + 16m

Bench marks and their values are shown on large scale maps, and bench mark lists containing fuller and possibly later levelling information are obtainable from the Director General, Ordnance Survey.

Contours are at 5 metres vertical interval.


ROCK FEATURES

Loose rock

Boulders

Outcrop

Scree

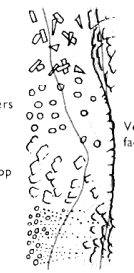

CONVERSION SCALE

Metres - Feet

2000 Metres 6500 Feet

6000

5000

1500

4000

ABBREVIATIONS

BP,BS Boundary Post or Stone

Ch Church

CH Club House

F Sta Fire Station

FB Foot Bridge

Fn Fountain

GP Guide Post

MP,MS Mile Post or Stone

P Pole or Post

Pol Sta Police Station

PO Post Office

PC Public Convenience

PH Public House

S Stone

Spr Spring

TCB Telephone Call Box

TCP Telephone Call Post

TH Town Hall

W Well

Y Youth hostel

ROADS


Road

Track

Where unfenced shown by pecked lines.

Path

RAILWAYS

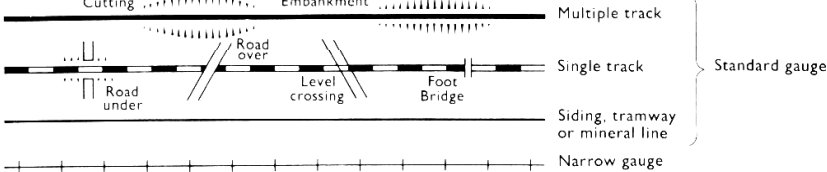

GENERAL FEATURES

Antiquity, (site of)

Boulders

Building

Pylon

Pole

Electricity transmission line

Glasshouse

Triangulation station

Lake, loch or pond

Sloping masonry

= Chalk pit, clay pit or quarry

= Gravel pit

= Sand pit

Refuse or slag heap

Direction of flow of water

Shingle

Sand

VEGETATION

Bracken, rough grassland

Scrub

Heath

Marsh

Saltings

Reeds

Coppice

Orchard

Coniferous trees

Non-coniferous trees

In some areas bracken () and rough grassland () are shown separately.



GroundSure

Historical Map Pack Legend

County Series & National Grid 1:10,560 scale

Information present on these legends is sourced from the same Ordnance Survey mapping as the maps used in this product.




If you have a query regarding any of the maps provided please contact GroundSure's technical helpline. We will endeavour to answer any queries you may have.

Technical Helpline




Tel 08444159000

groundsureinsight@groundsure.com
www.groundsure.com

County Series 1:2,500 scale

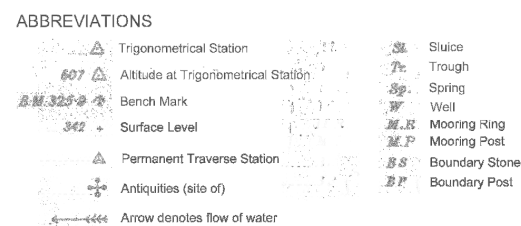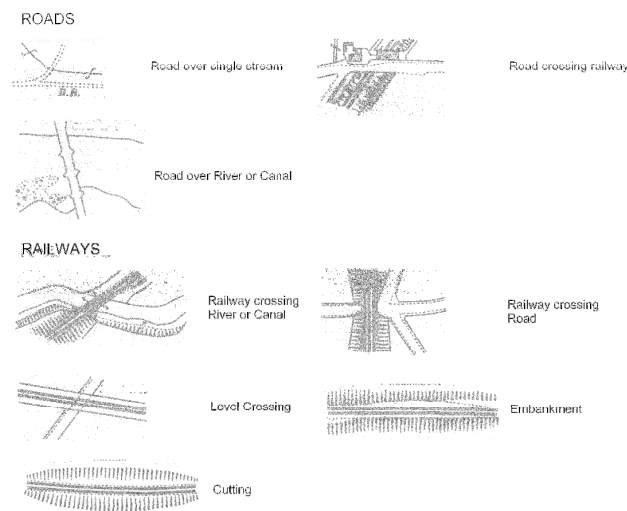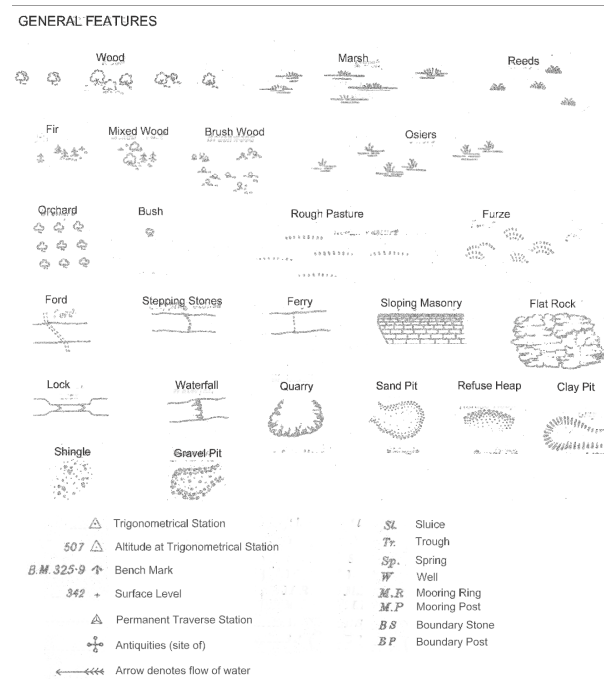

National Grid 1:2,500 / 1:1,250 scale

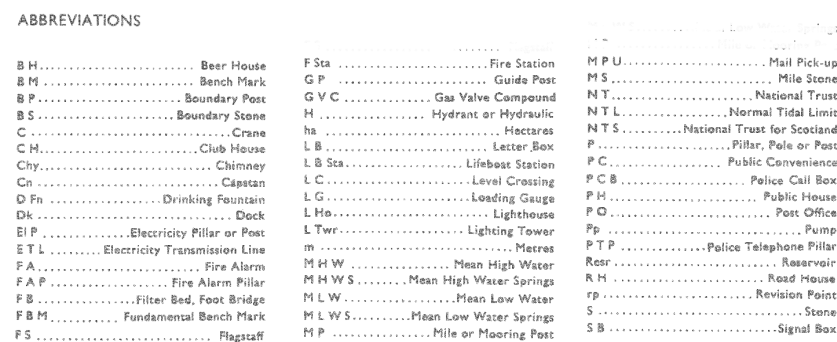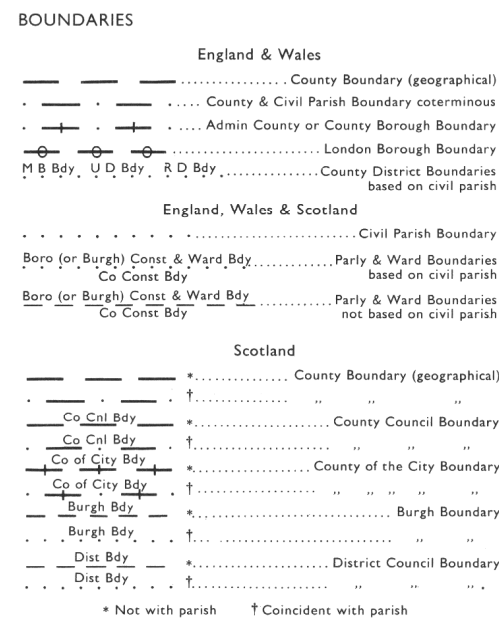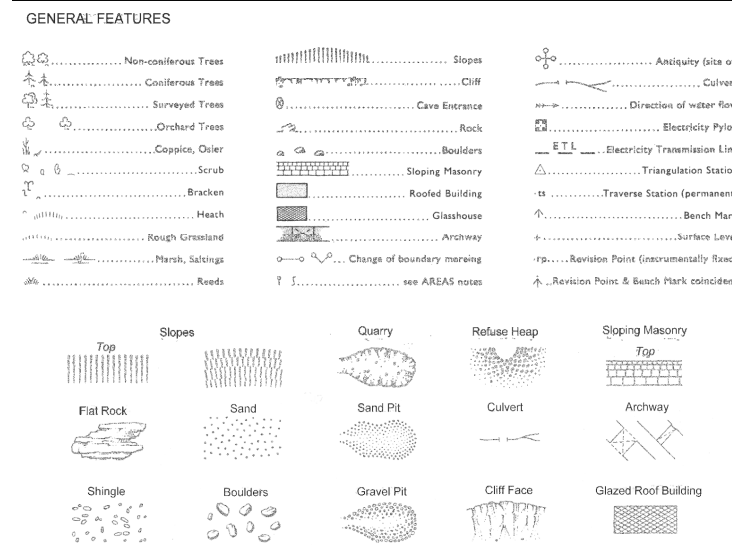

Historical Map Pack Legend

County Series

1:1,250 scale

~

County Series & National Grid

1:2,500 scale

Information present on these legends is sourced from the same Ordnance Survey mapping as the maps used in this product.

If you have a query regarding any of the maps provided within this map pack, please contact GroundSure's technical helpline. We will endeavour to answer any queries you may have.

Technical Helpline:

Tel 08444159000

groundsurreinsight@groundsurre.com
www.groundsure.com

Site Details:

New Office Block,
Bury,Plisworth Road,Bury,BL9
8RD

Client Ref: EMS_745837_970188
Report Ref: EMS-745837_970188
Grid Ref: 381529, 408666

Map Name: County Series

Map date: 1848-1851

Scale: 1:10,560

Printed at: 1:10,560



Surveyed 1847
Revised N/A
Edition 1851
Copyright N/A
Levelled N/A

Surveyed 1845
Revised N/A
Edition 1848
Copyright N/A
Levelled N/A



Produced by
Groundsure Insights
www.groundsure.com




Supplied by:
www.emapsite.com
sales@emapsite.com

© Crown copyright and database rights 2019 Ordnance Survey 100035207

Production date: 17 December 2021

Map legend available at:
www.groundsure.com/sites/default/files/groundsure_legend.pdf

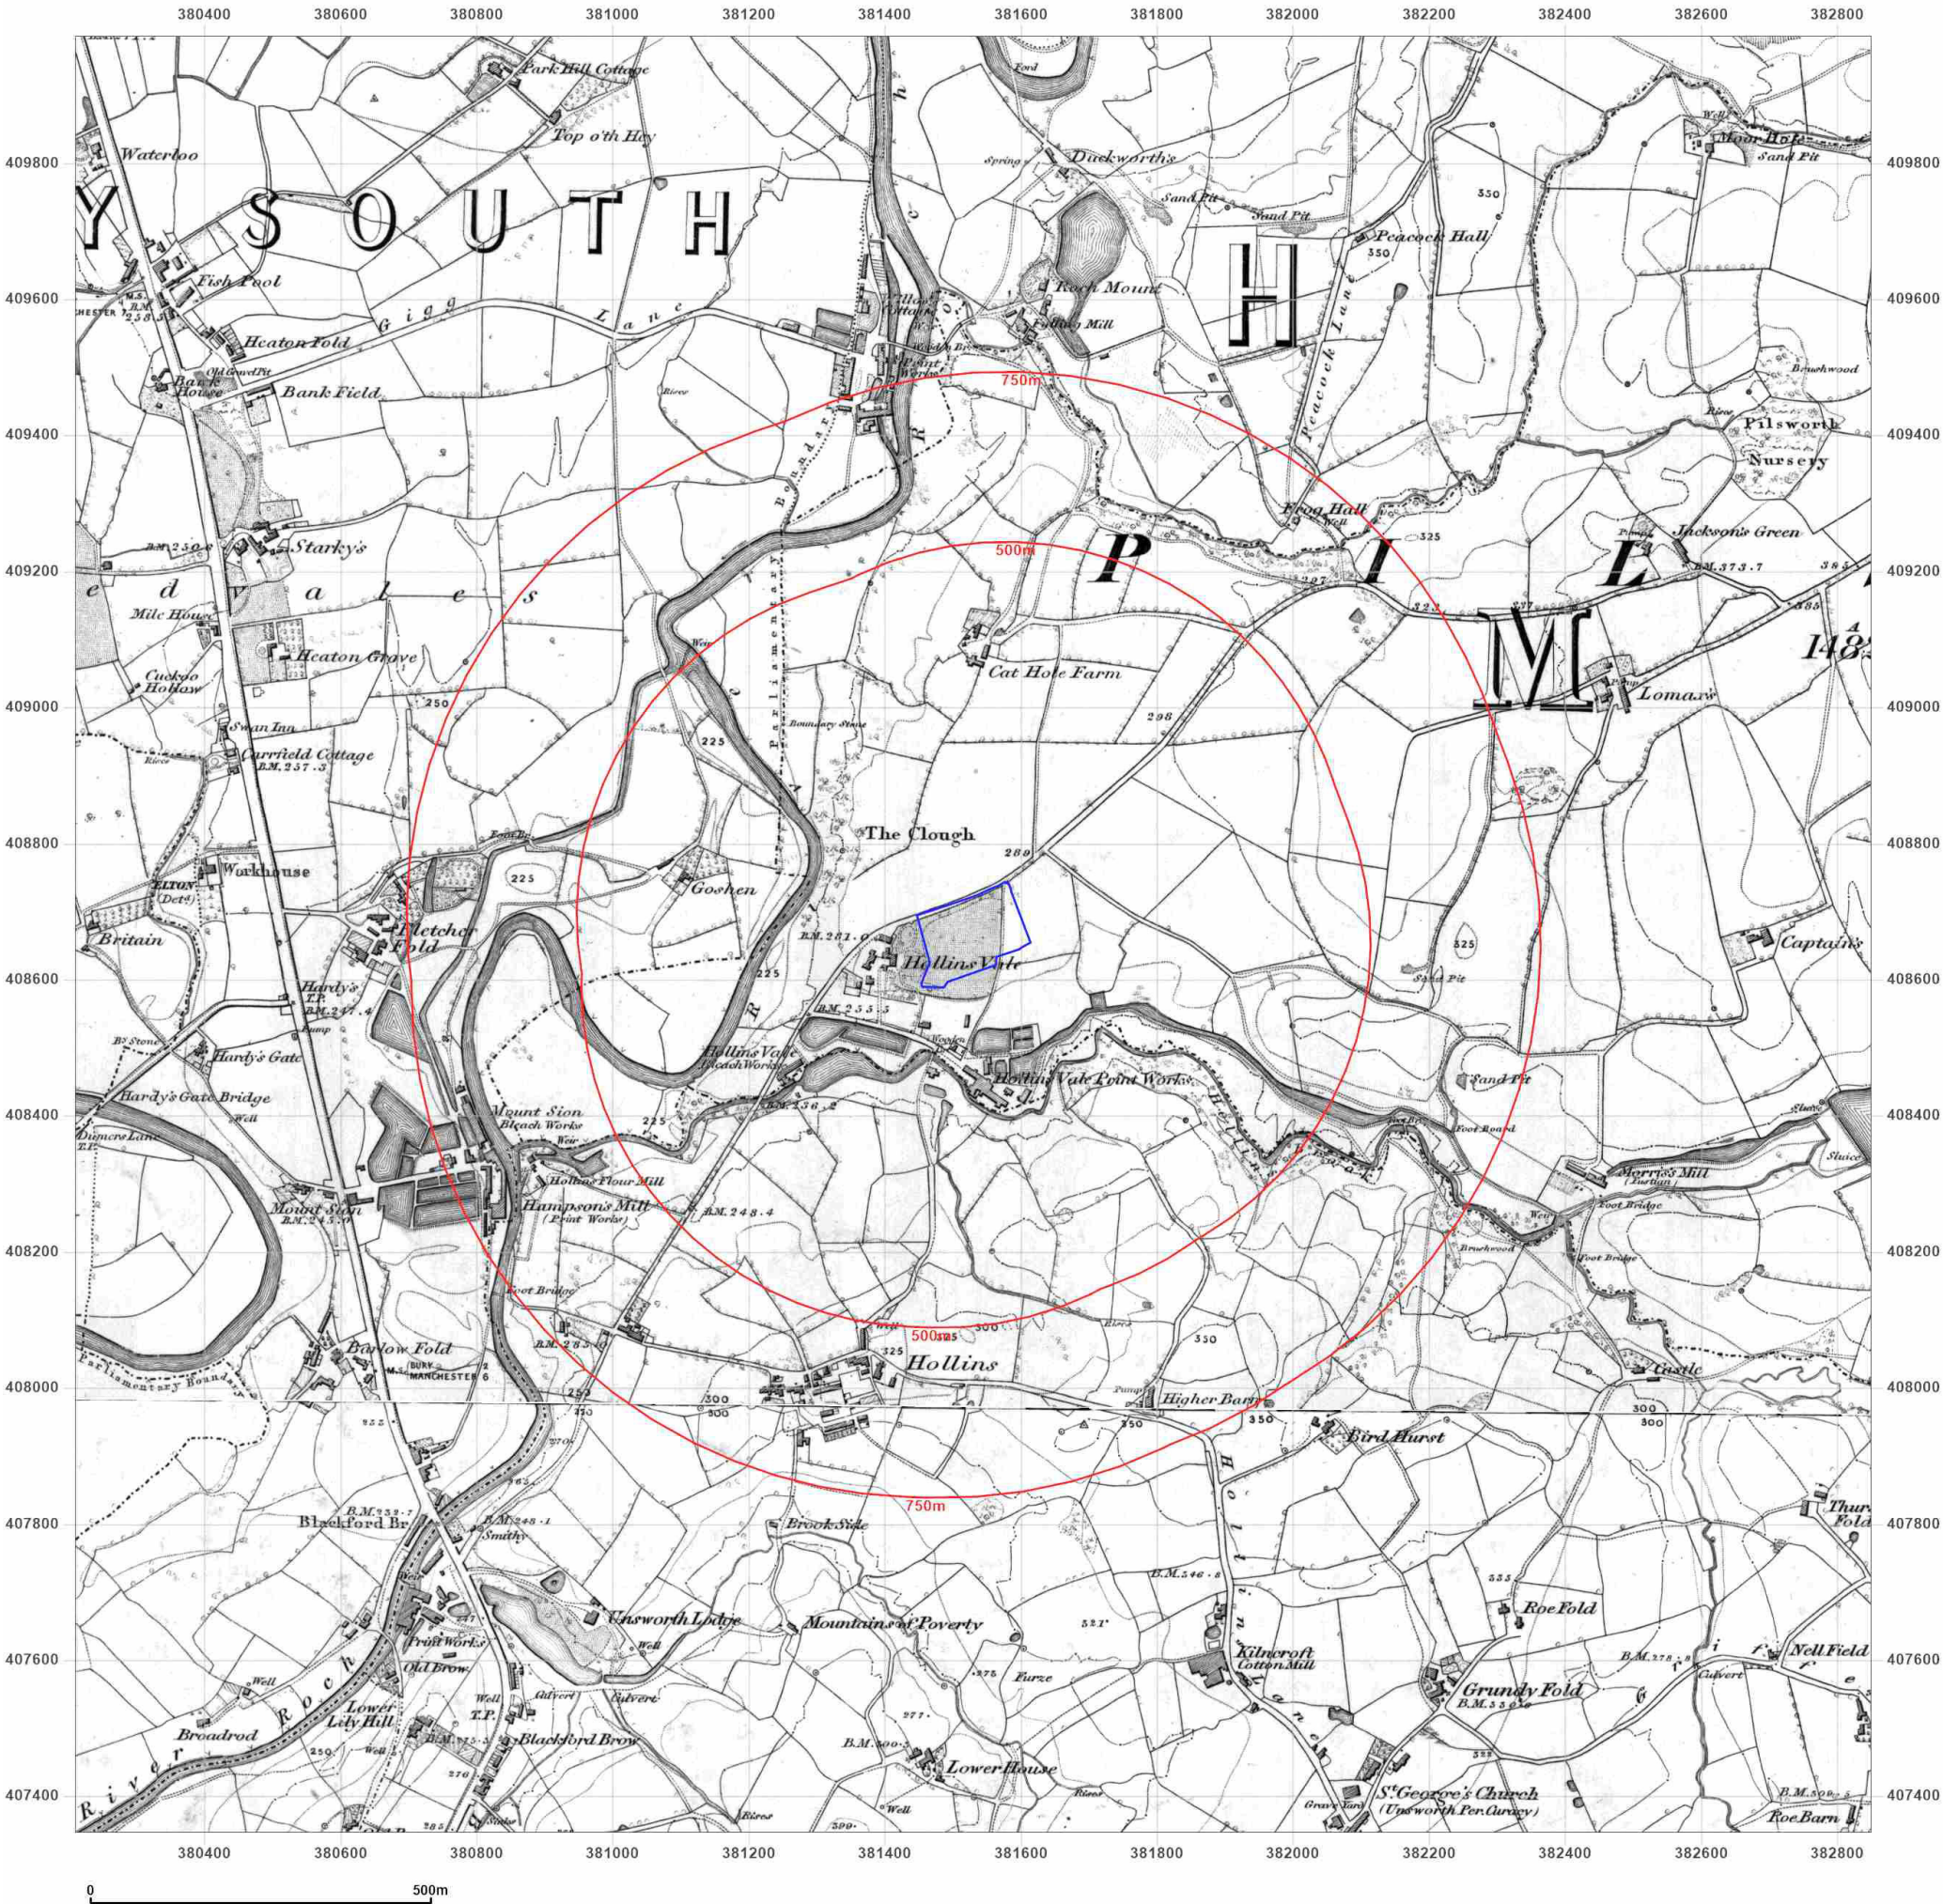

Site Details:

New Office Block,
Bury, Plisworth Road, Bury, BL9
8RD

Client Ref: EMS_745837_970188
Report Ref: EMS-745837_970188
Grid Ref: 381529, 408666

Map Name: County Series

Map date: 1891

Scale: 1:10,560

Printed at: 1:10,560



Surveyed 1891
Revised 1891
Edition N/A
Copyright N/A
Levelled N/A

Surveyed 1891
Revised 1891
Edition N/A
Copyright N/A
Levelled N/A



Produced by
Groundsure Insights
www.groundsure.com



Supplied by:
www.emapsite.com
sales@emapsite.com

© Crown copyright and database rights 2019 Ordnance Survey 100035207

Production date: 17 December 2021

Map legend available at:
www.groundsure.com/sites/default/files/groundsure_legend.pdf

