
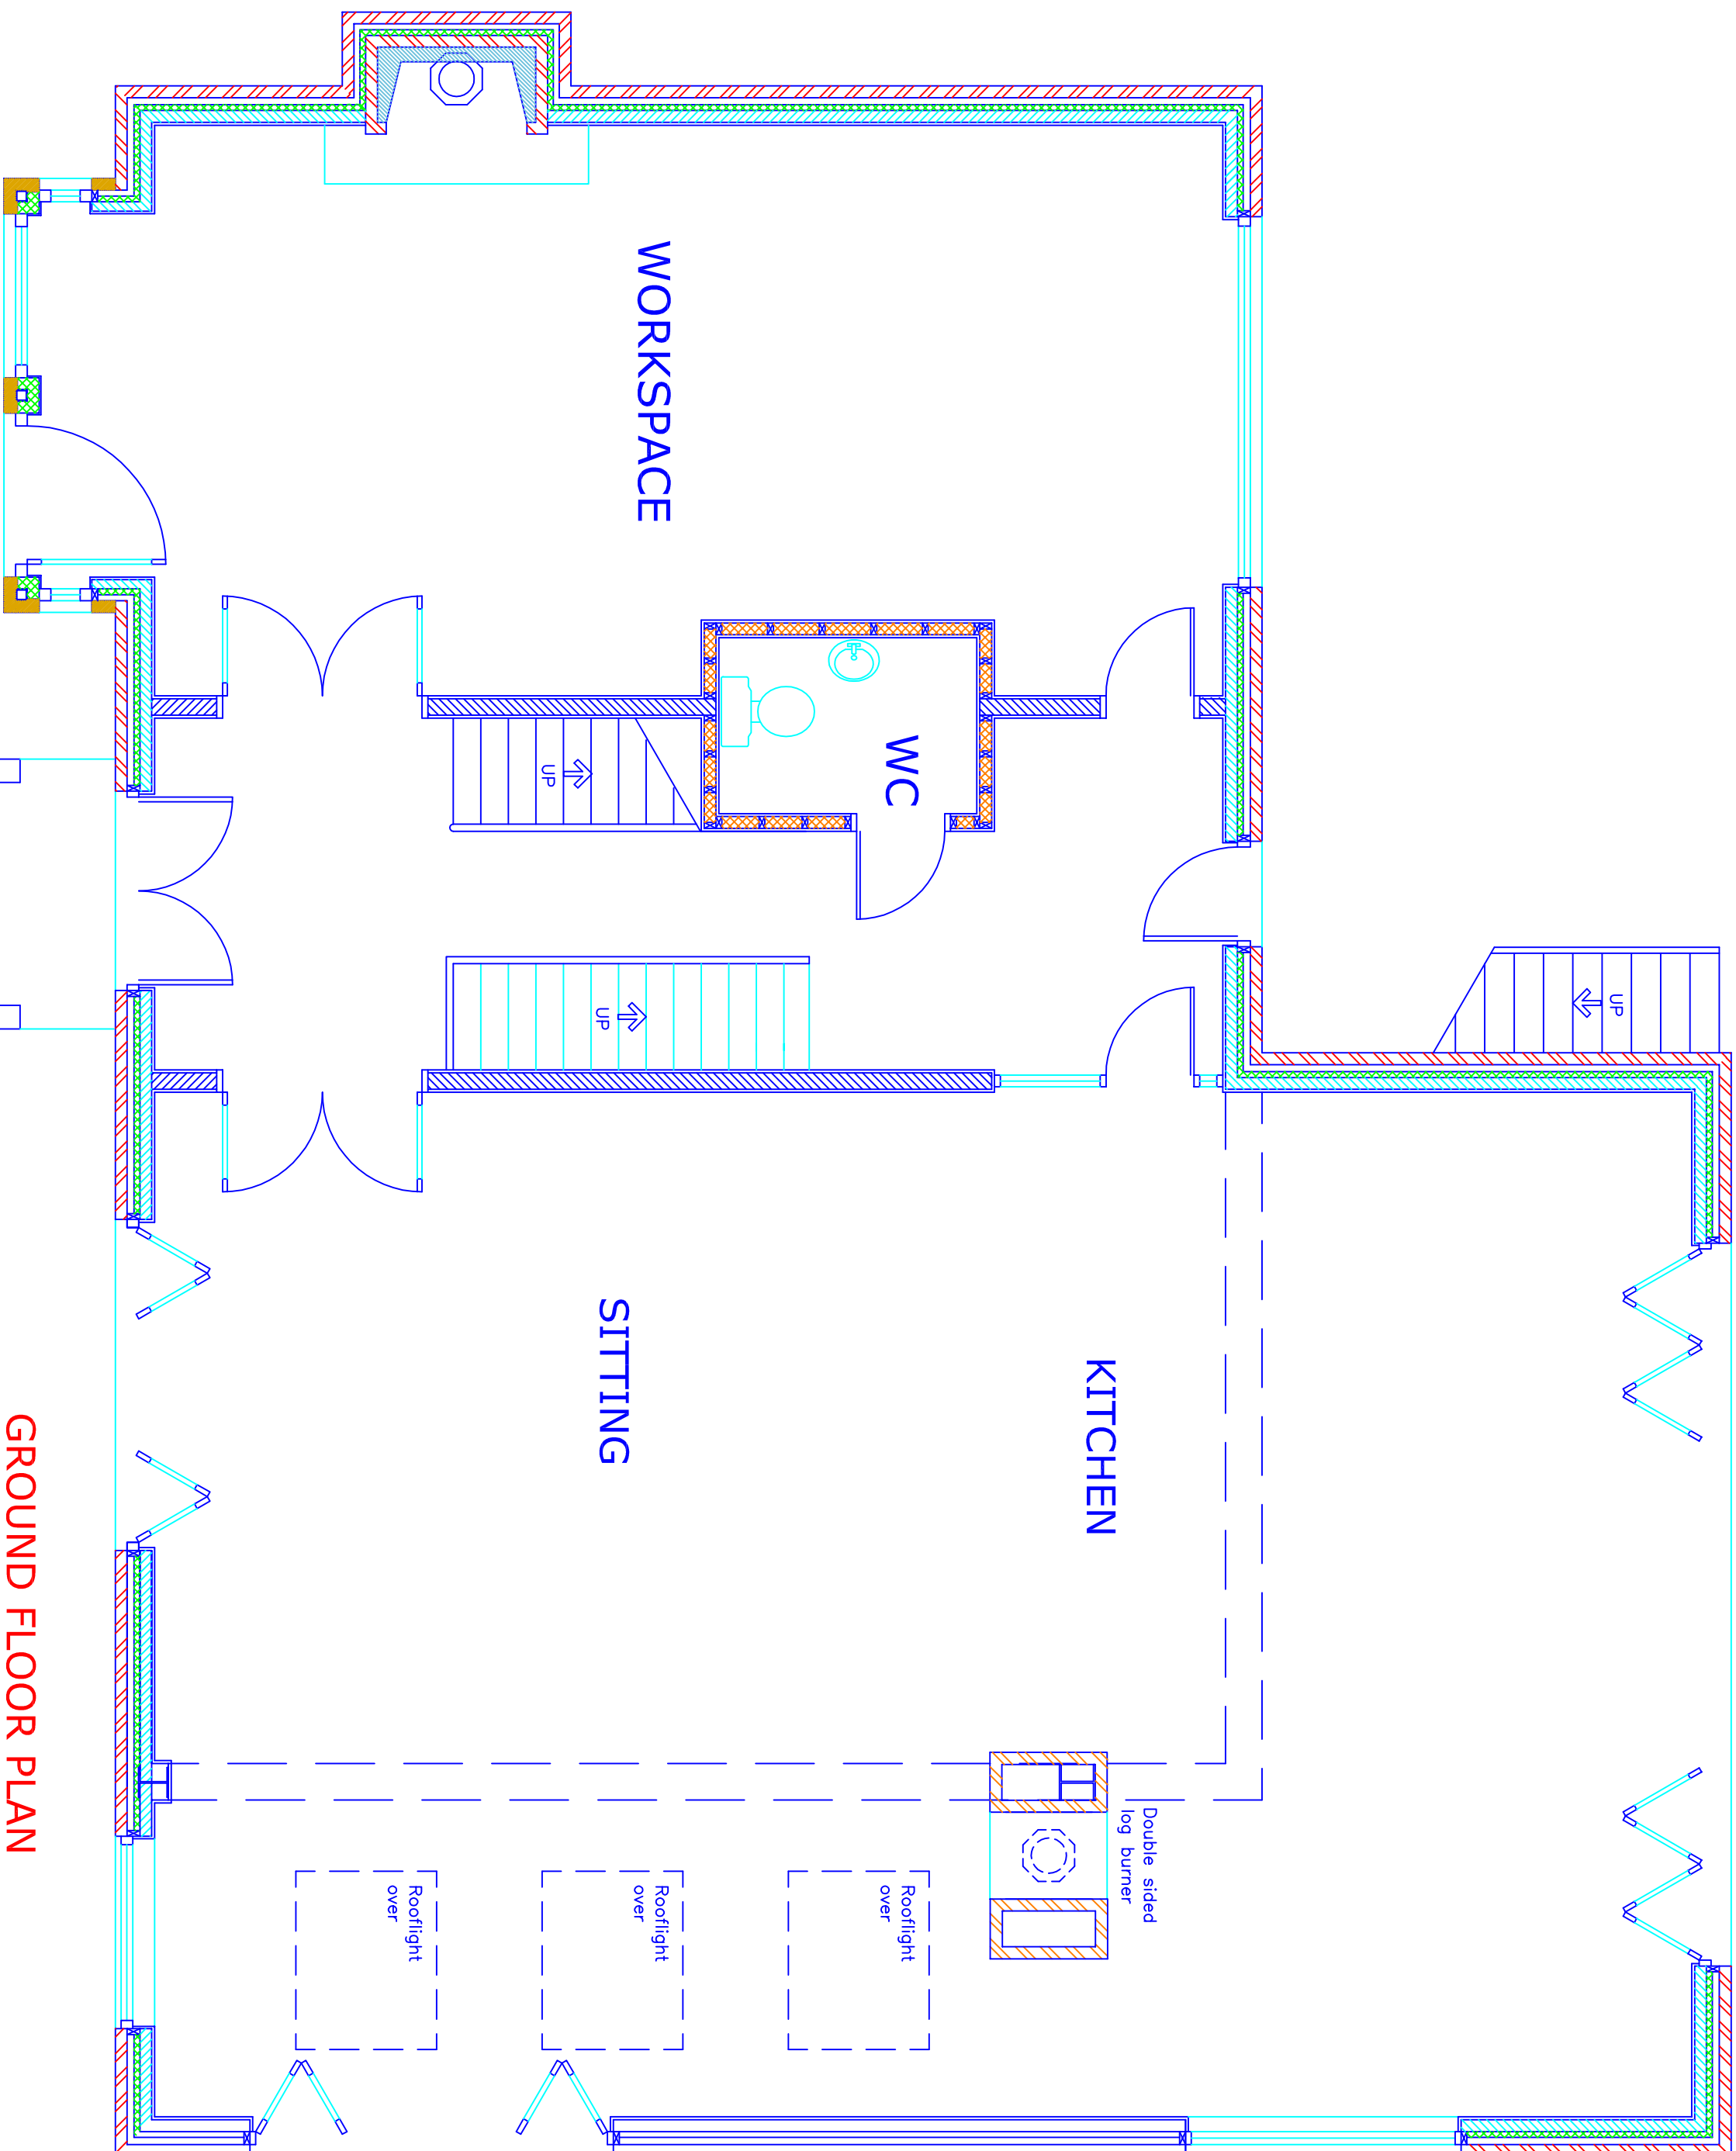


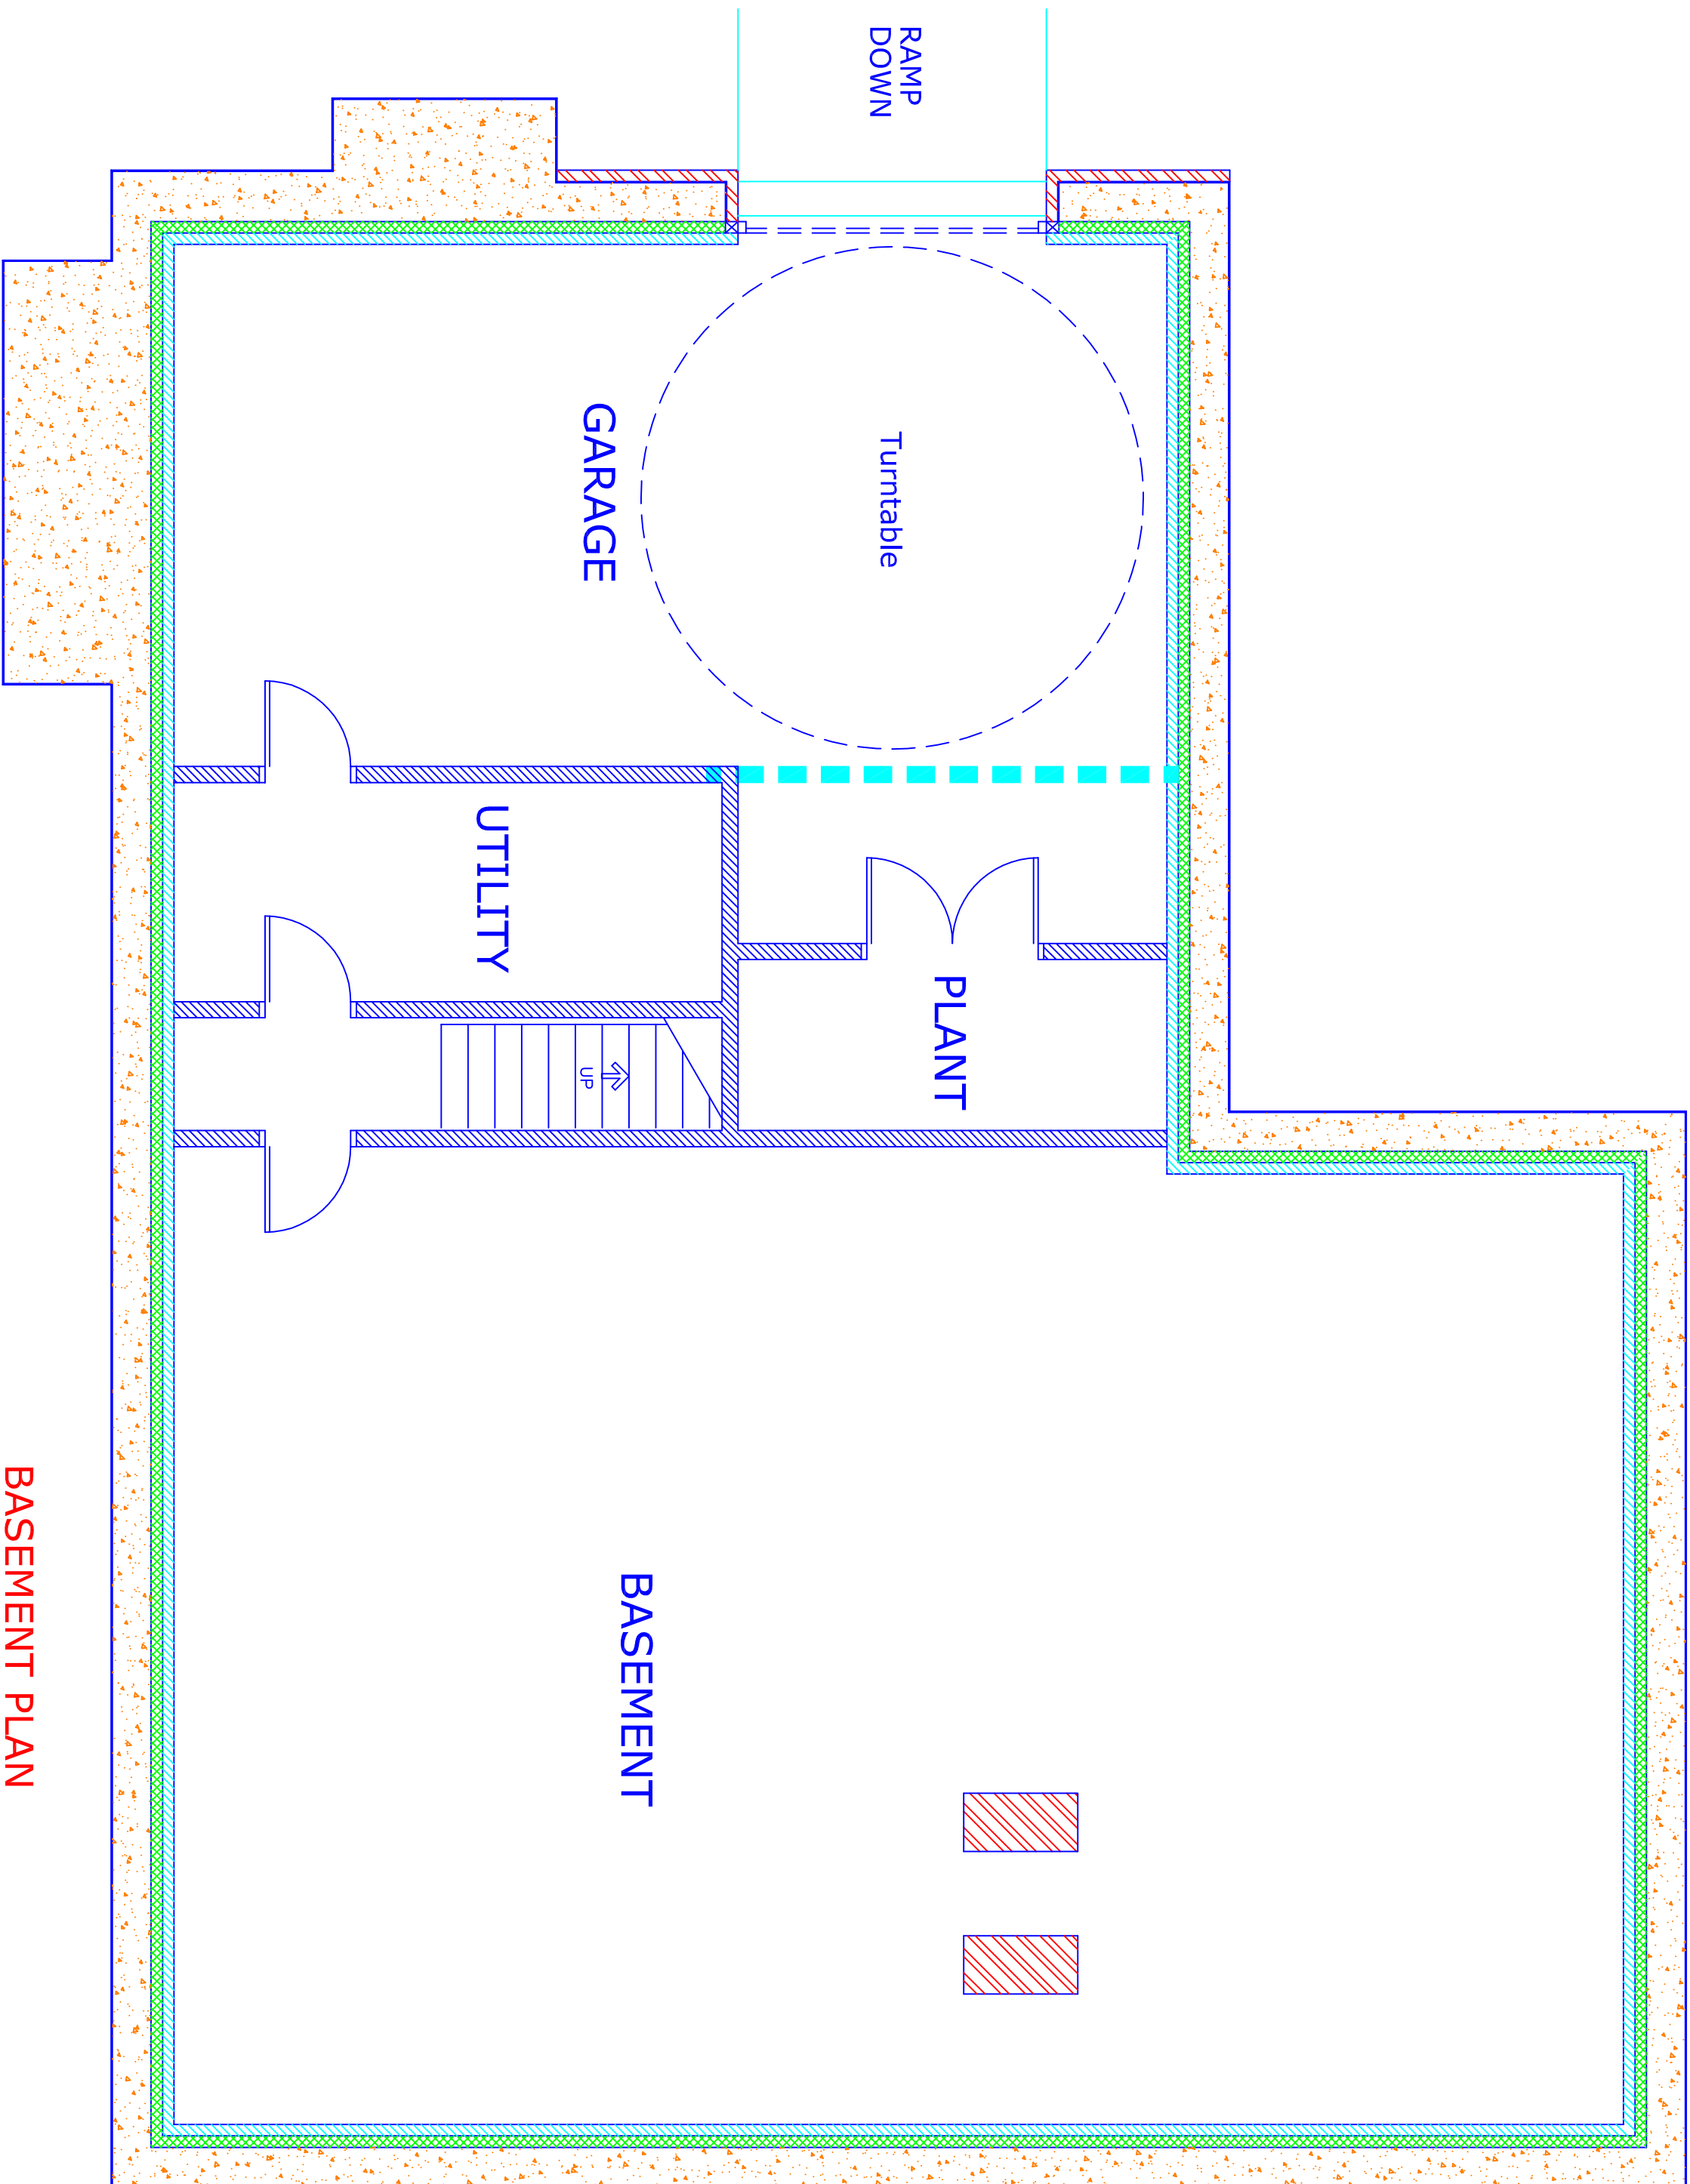

A Ext steps to added to terrace 28.04.2024

This drawing and design concept is the property of PPV design. It should not be reproduced without written permission

Land to South of Brick House Farm
Griffe Lane
Unsworth
BL9 9QS
scale 1:50 @ A1
April 2020
Proposed Plans
Basement and Ground
Pit 2 Kiliv Lane
Bury BL9 9GA
9K8-01A
PPV design Ltd
Gary Dearden (BA hons) DipArch RIBA
gdn@ppv-design.co.uk www.ppv-design.co.uk
t. 0706 822751 M. 07712 669482