



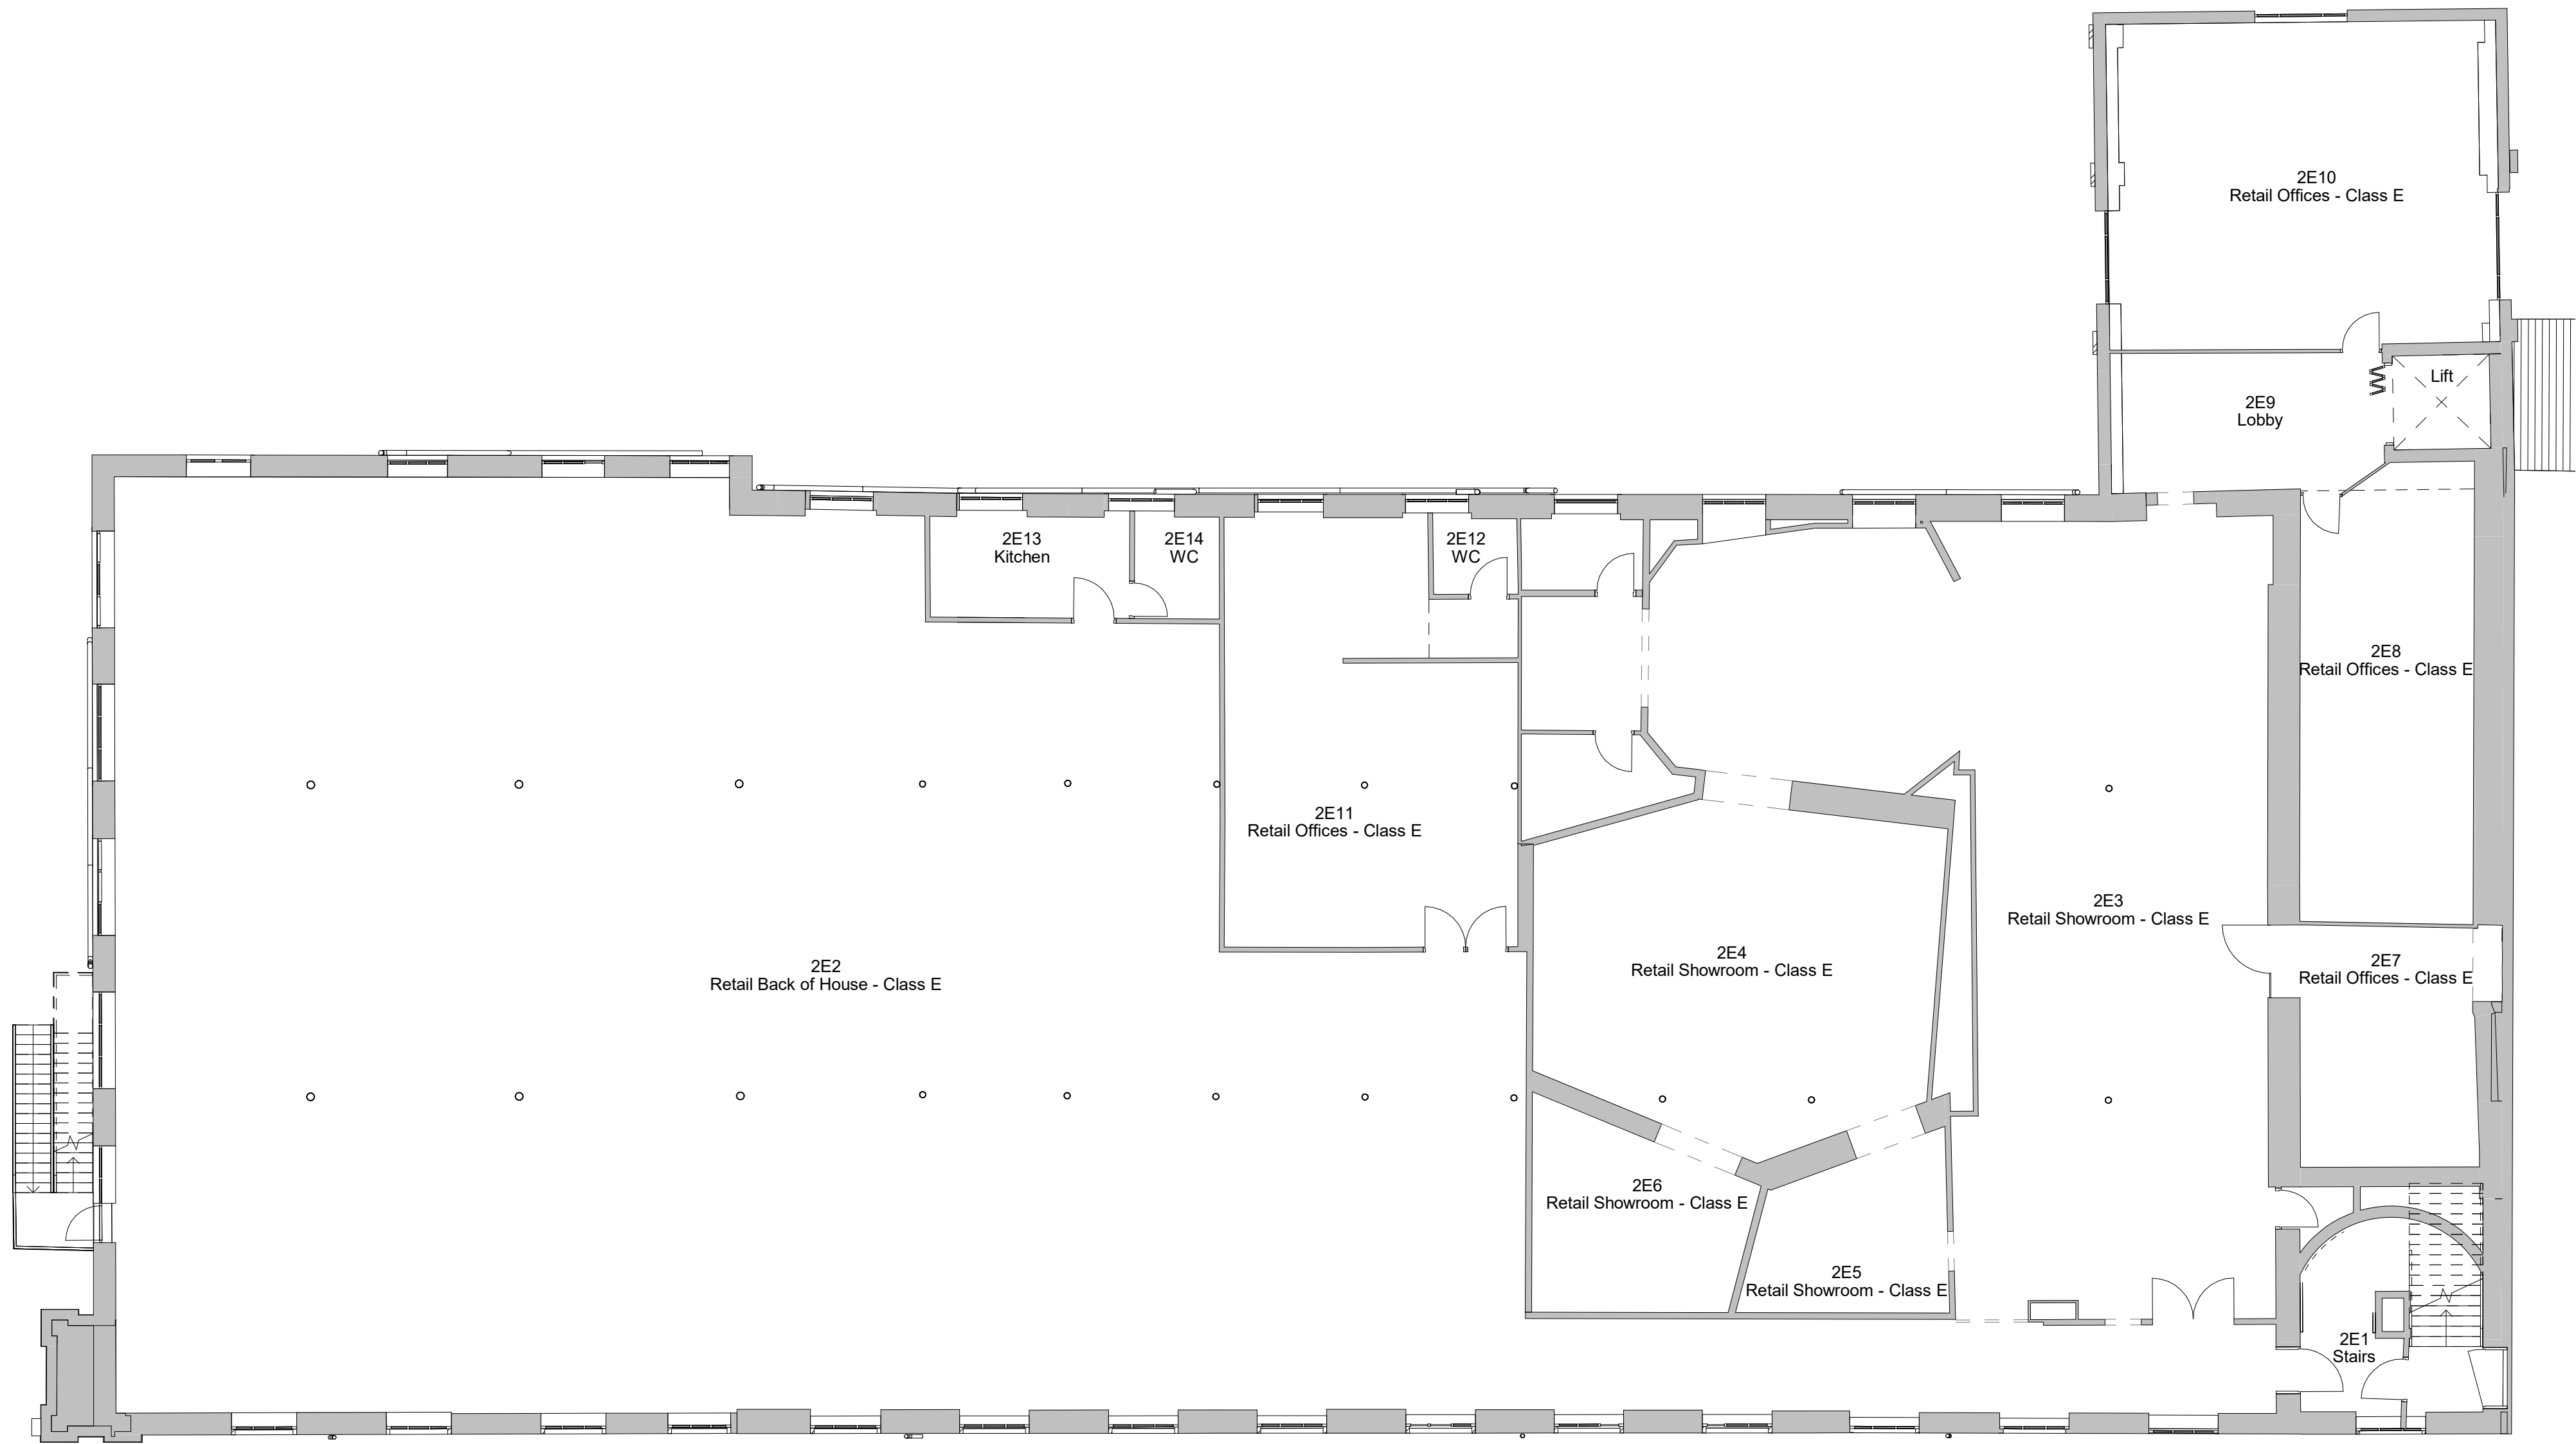

1 Level 2 - Existing
1 : 100

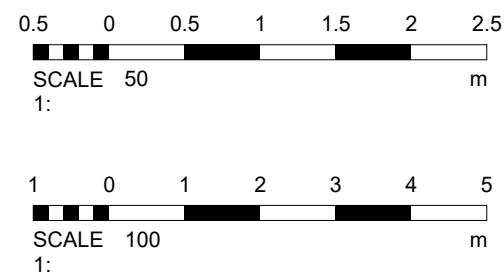

No.		Description		Date
PROJECT				
Albion Mill				
TITLE				
Existing Plans - Second Floor				
CLIENT				
STATUS				
DESIGN				
DRAWN BY		DATE		SCALE (@ A1)
TP		03/08/2023		1 : 100
PROJECT NUMBER		DRAWING NUMBER		REV
GSS23089.2		002B		
GOLD SKETCH				
S T U D I O S				
www.goldsketch.co.uk info@goldsketch.co.uk 0161 792 9595				
NOTES				
© COPYRIGHT ALL RIGHTS RESERVED. THIS DRAWING MUST NOT BE REPRODUCED WITHOUT PRIOR WRITTEN CONSENT. DRAWING TO BE USED FOR THE STATUS INDICATED ONLY. ALL DIMENSIONS ARE TO FACE UNLESS OTHERWISE SPECIFIED. ANY DISCREPANCIES TO BE REPORTED TO THE ARCHITECT. ALL WORK AND MATERIALS TO BE IN ACCORDANCE WITH CURRENT BUILDING REGULATIONS, RELEVANT CODES OF PRACTICE AND BRITISH STANDARDS. ALL DIMENSIONS ON THIS DRAWING ARE IN MILLIMETERS UNLESS OTHERWISE STATED.				