


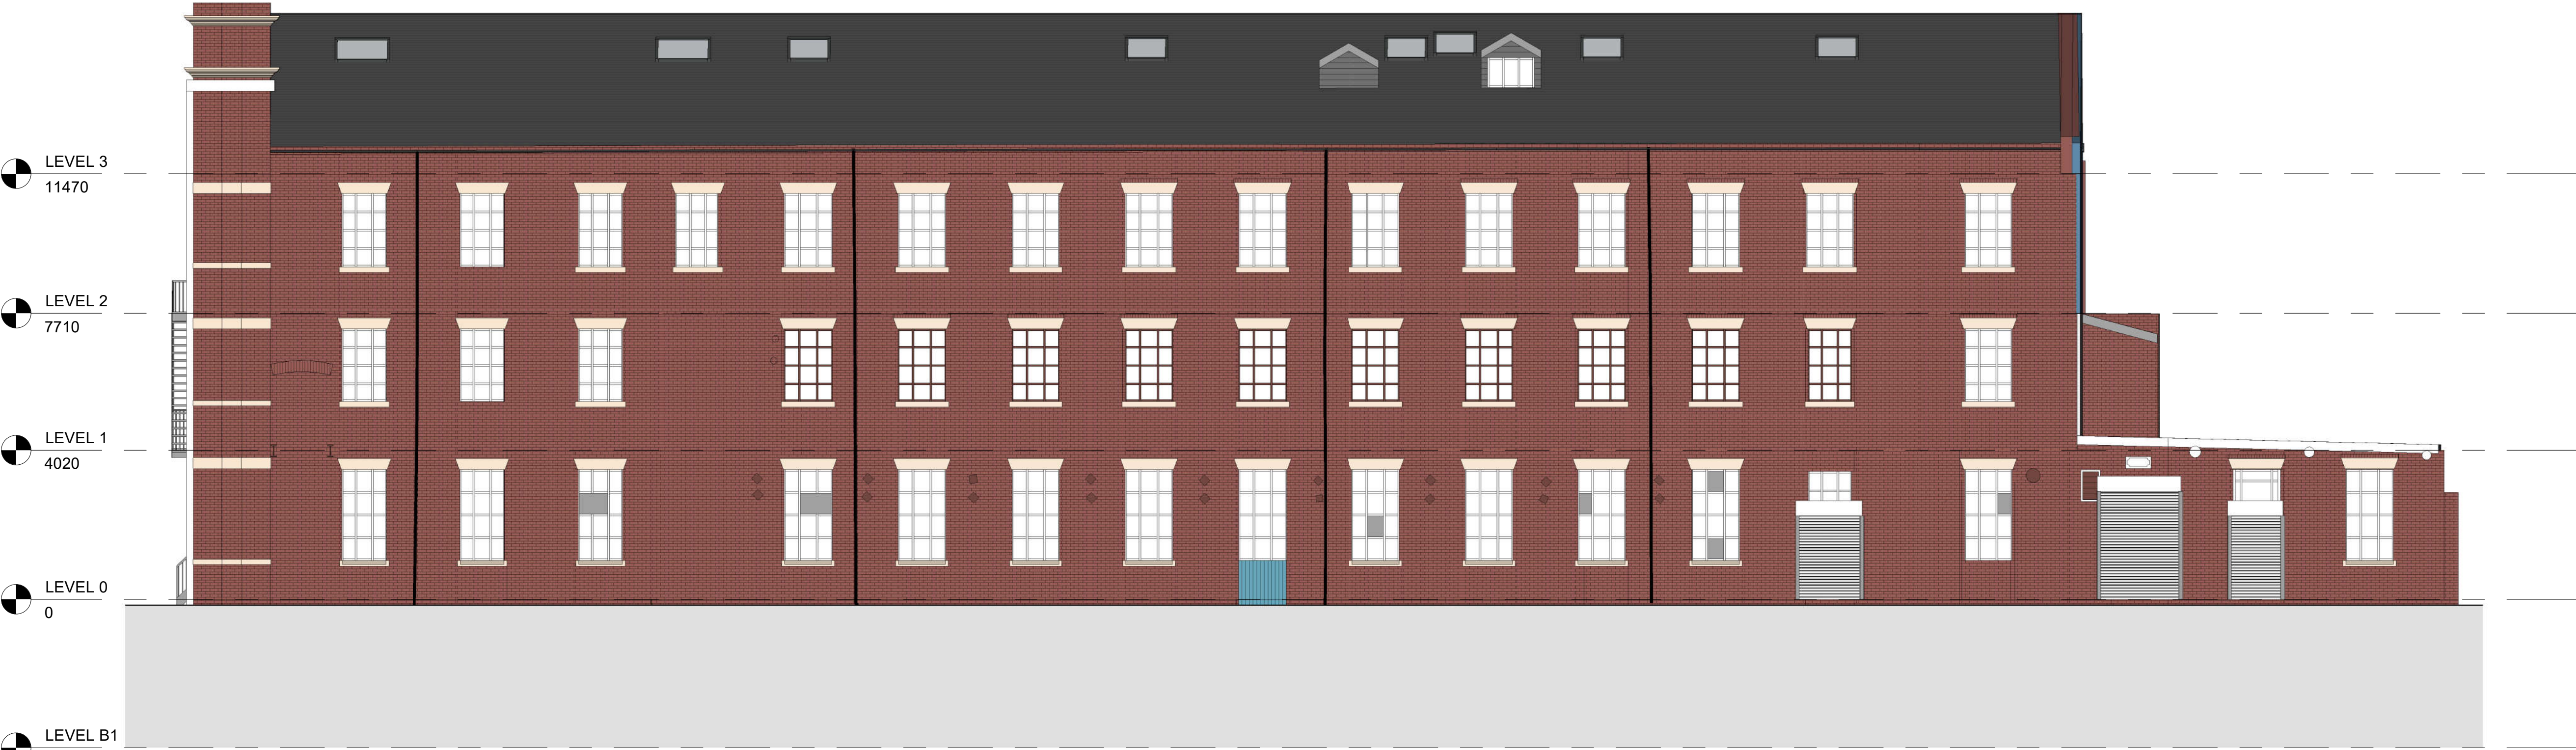

1 Front - Existing
1 : 100



2 Left Side - Existing
1 : 100

No.		Description	Date
PROJECT		Albion Mill	
TITLE		Existing Elevations - Front & Left	
CLIENT			
STATUS		DESIGN	
DRAWN BY	DATE	SCALE (@ A1)	
TP	29/08/2023	1 : 100	
PROJECT NUMBER		DRAWING NUMBER	REV
GSS23089.2		004A	
GOLD SKETCH			
S T U D I O S			
www.goldsketch.co.uk info@goldsketch.co.uk 0161 792 9595			
NOTES			
© COPYRIGHT - ALL RIGHTS RESERVED. THIS DRAWING MUST NOT BE REPRODUCED WITHOUT WRITTEN CONSENT. DRAWING TO BE USED FOR THE STATUS INDICATED ONLY. ALL DIMENSIONS ARE TO THE EXTERIOR UNLESS OTHERWISE SPECIFIED. ALL DIMENSIONS ARE TO BE REPORTED TO THE RELEVANT AUTHORITY. TO THE COMMANDER OF ANY WORK. ALL WORK AND MATERIALS TO BE IN ACCORDANCE WITH CURRENT STATUTORY LEGISLATION, RELEVANT CODES OF PRACTICE AND BRITISH STANDARDS. ALL DIMENSIONS ON THIS DRAWING ARE IN MILLIMETERS UNLESS OTHERWISE STATED.			