



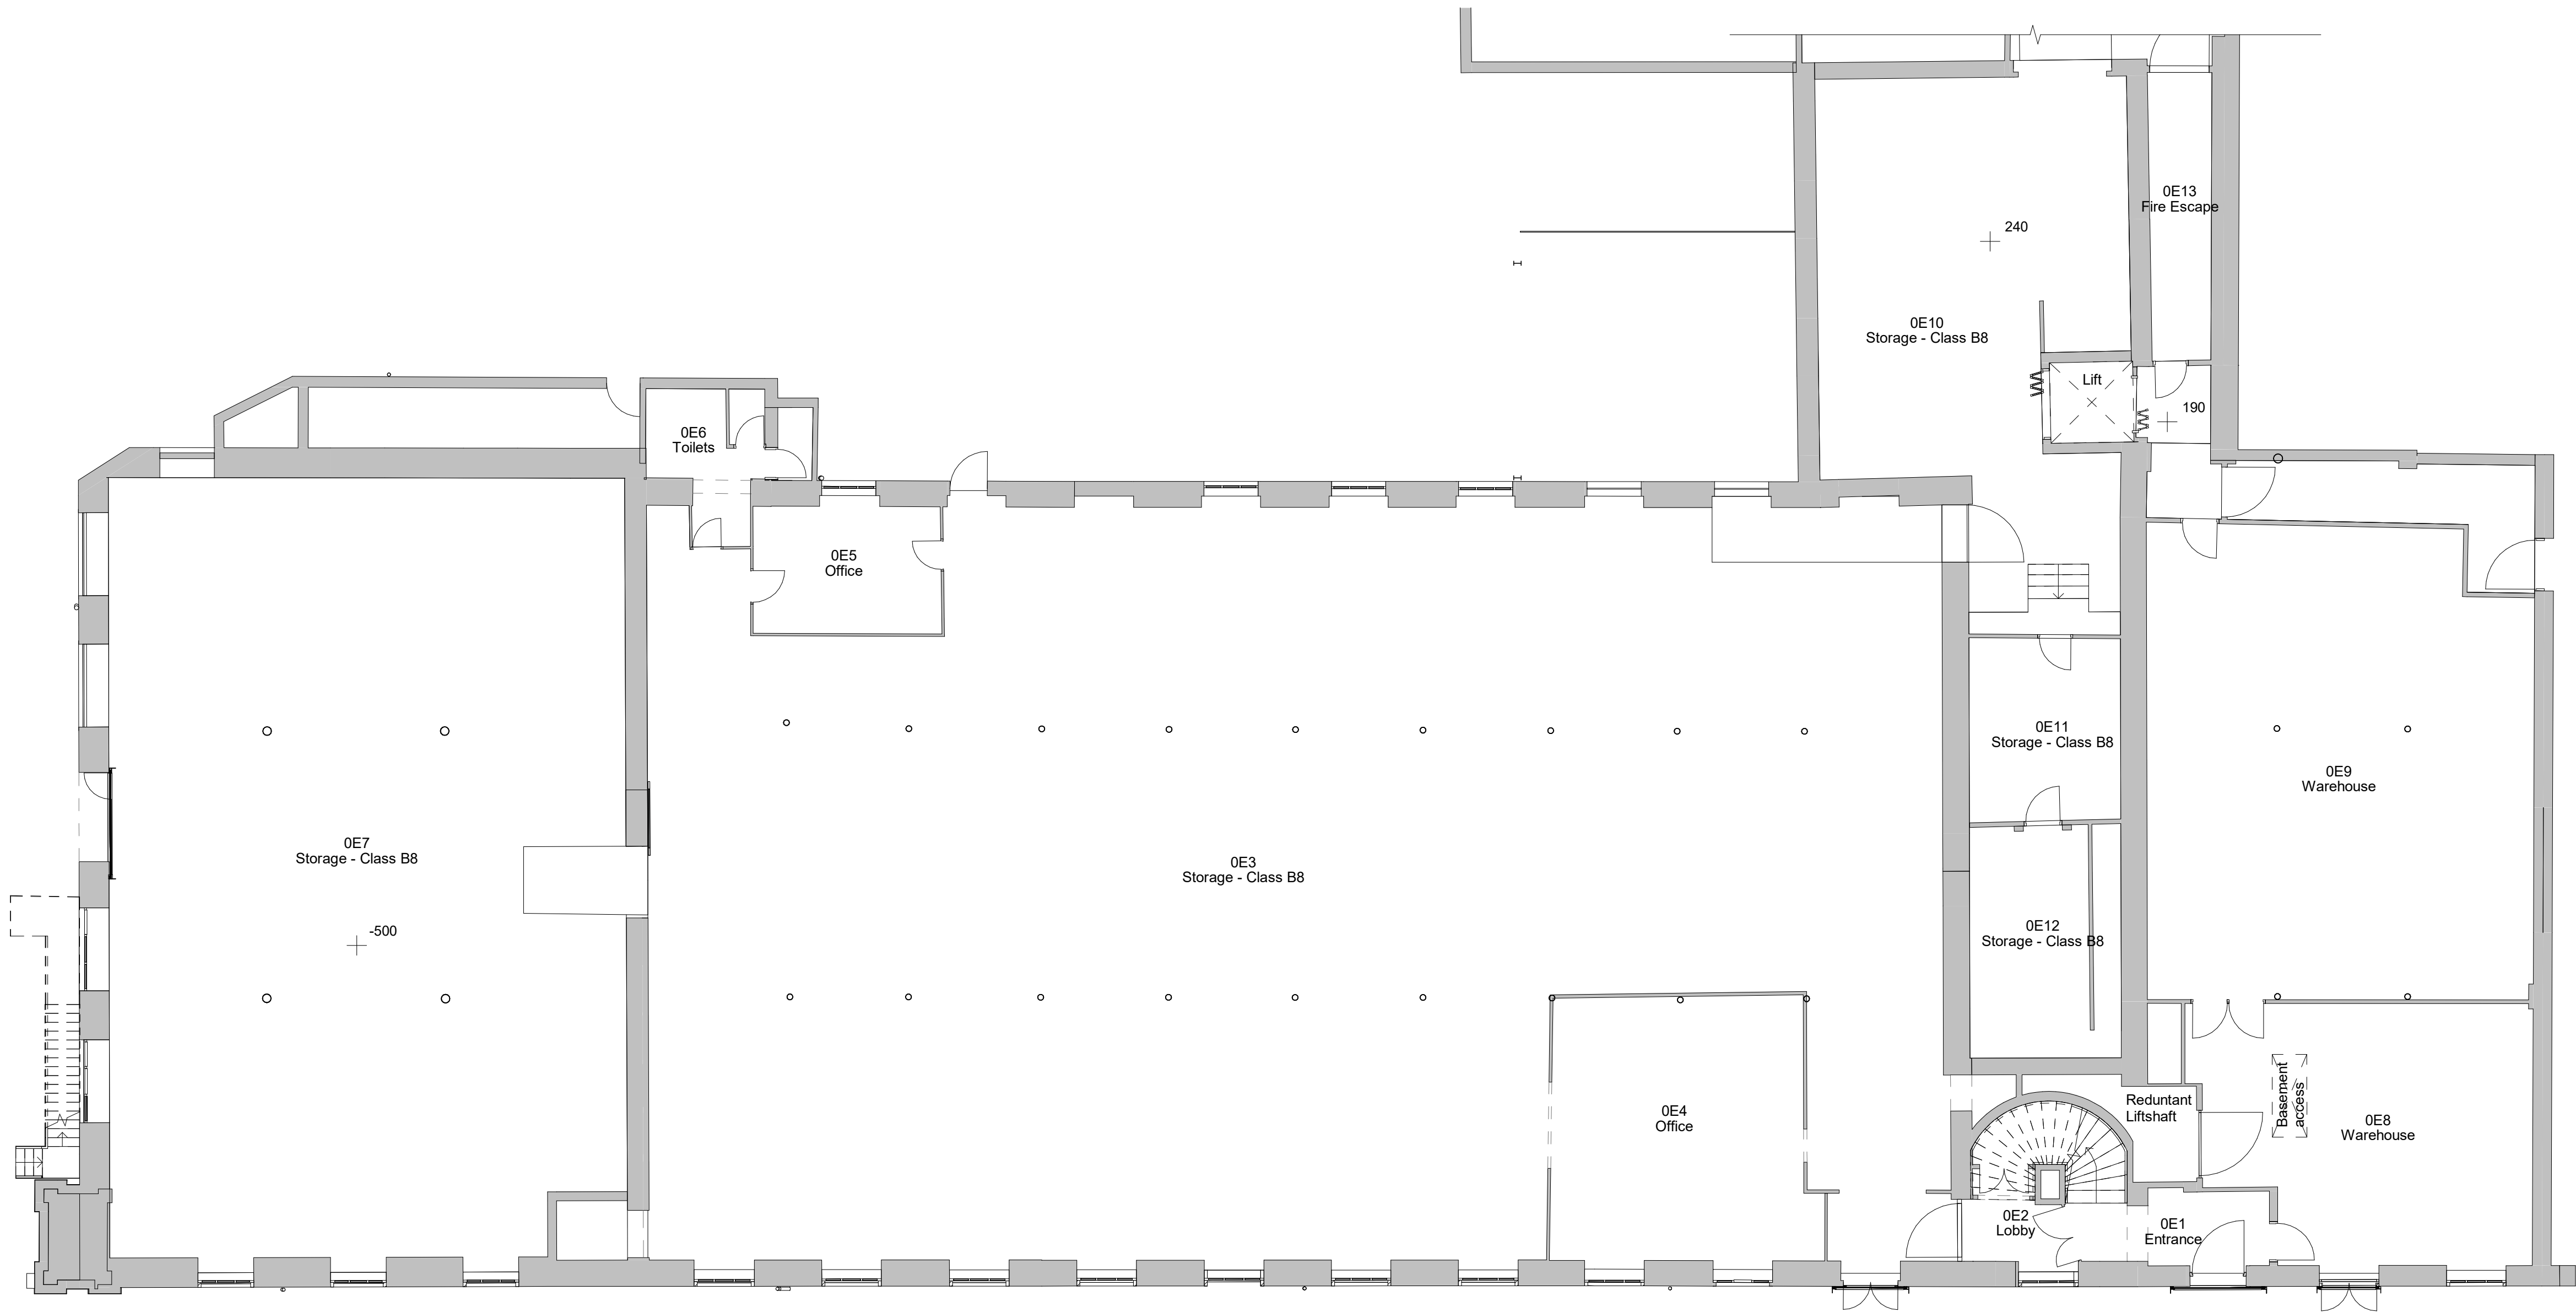

1 Level 0 - Existing
1 : 100

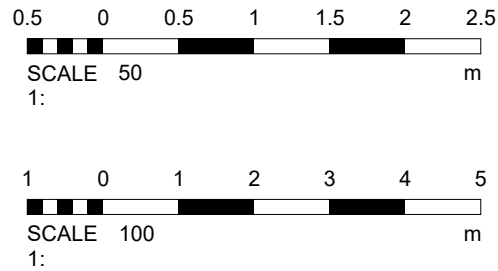

No.		Description		Date
PROJECT				
Albion Mill				
TITLE				
Existing Plans - Ground Floor				
CLIENT				
STATUS				
DESIGN				
DRAWN BY		DATE		SCALE (@ A1)
TP		03/08/2023		1 : 100
PROJECT NUMBER		DRAWING NUMBER		REV
GSS23089.2		002		
GOLD SKETCH S T U D I O S www.goldsketch.co.ukinfo@goldsketch.co.uk0161 792 9595				
NOTES				
© COPYRIGHT. ALL RIGHTS RESERVED. THIS DRAWING IS NOT BE REPRODUCED WITHOUT WRITTEN CONSENT. DRAWING TO BE USED FOR THE STATUS INDICATED ONLY. ALL DIMENSIONS ARE TO BE CHECKED AND CONFIRMED ON SITE. ANY DISCREPANCIES TO BE REPORTED TO THE ENGINEER PRIOR TO THE COMMENCEMENT OF ANY WORK. ALL WORKS ARE INTENDED TO BE IN ACCORDANCE WITH CURRENT BUILDING REGULATIONS AND STANDARDS. LEGATION: BELMONT CROOK (P) AND BRISTOL STANDARDS. ALL DIMENSIONS ON THIS DRAWING ARE IN MILLIMETRES UNLESS OTHERWISE STATED.				