


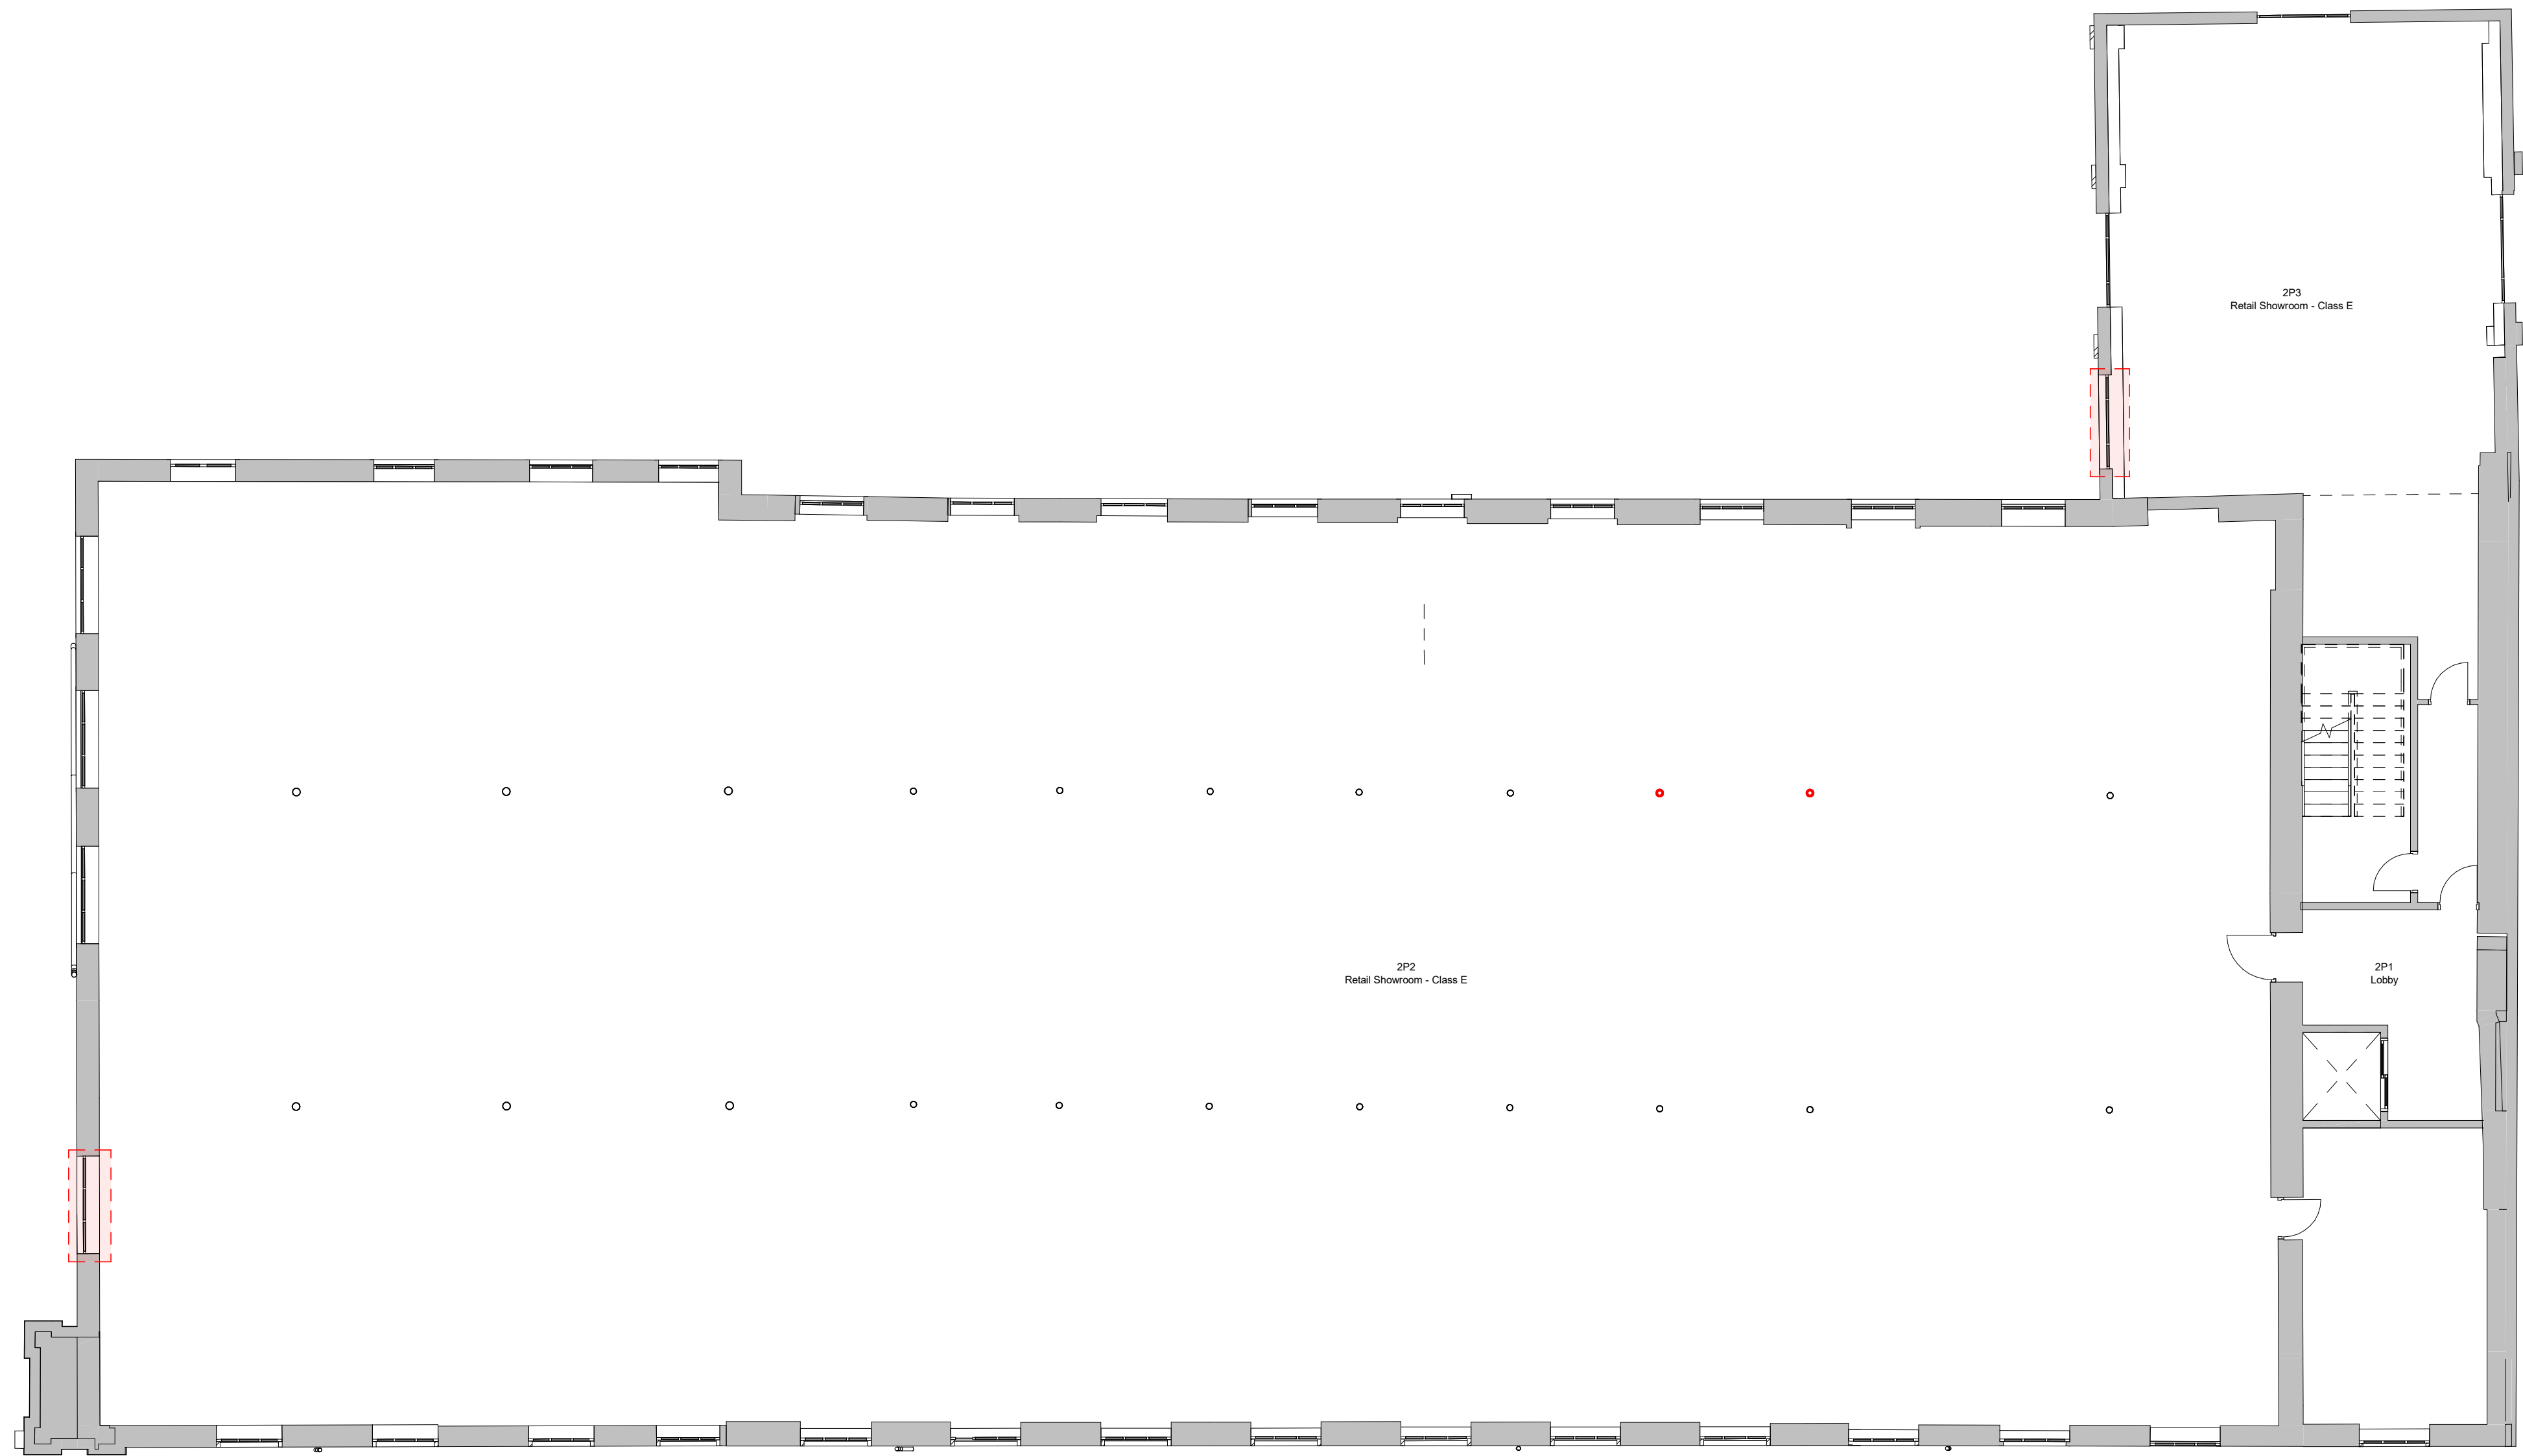


1 Level 2 - Proposed
1 : 100

Planning notes

New Window / Door / Skylight / Opening



- Replace all existing windows with white uPVC windows - Mullions to match existing
- New roof - Material to match existing

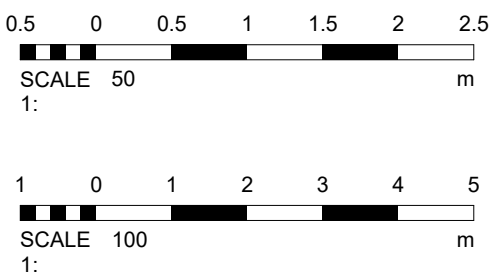

No.		Description		Date
PROJECT		Albion Mill		
TITLE		Proposed Plans - Second Floor		
CLIENT				
STATUS		DESIGN		
DRAWN BY	DATE	SCALE (@ A1)		
TP	17/11/2023	As indicated		
PROJECT NUMBER		DRAWING NUMBER		REV
GSS23089.2		003B		
GOLD SKETCH S T U D I O S www.goldsketch.co.ukinfo@goldsketch.co.uk0161 792 9595				
NOTES © COPYRIGHT - ALL RIGHTS RESERVED. THIS DRAWING MUST NOT BE REPRODUCED WITHOUT PRIOR WRITTEN CONSENT. DRAWING TO BE USED FOR THE STATUS INDICATED ONLY - COPIED/REPRODUCED ON SITE. ANY DISCREPANCIES TO BE REPORTED TO THE ALL DIMENSIONS ARE TO THE DIMENSION LINE UNLESS OTHERWISE SPECIFIED. ALL WORK AND MATERIALS TO BE IN ACCORDANCE WITH CURRENT BUILDING REGULATIONS, RELEVANT CODES OF PRACTICE AND BRITISH STANDARDS. ALL DIMENSIONS ON THIS DRAWING ARE IN MILLIMETERS UNLESS OTHERWISE STATED.				