


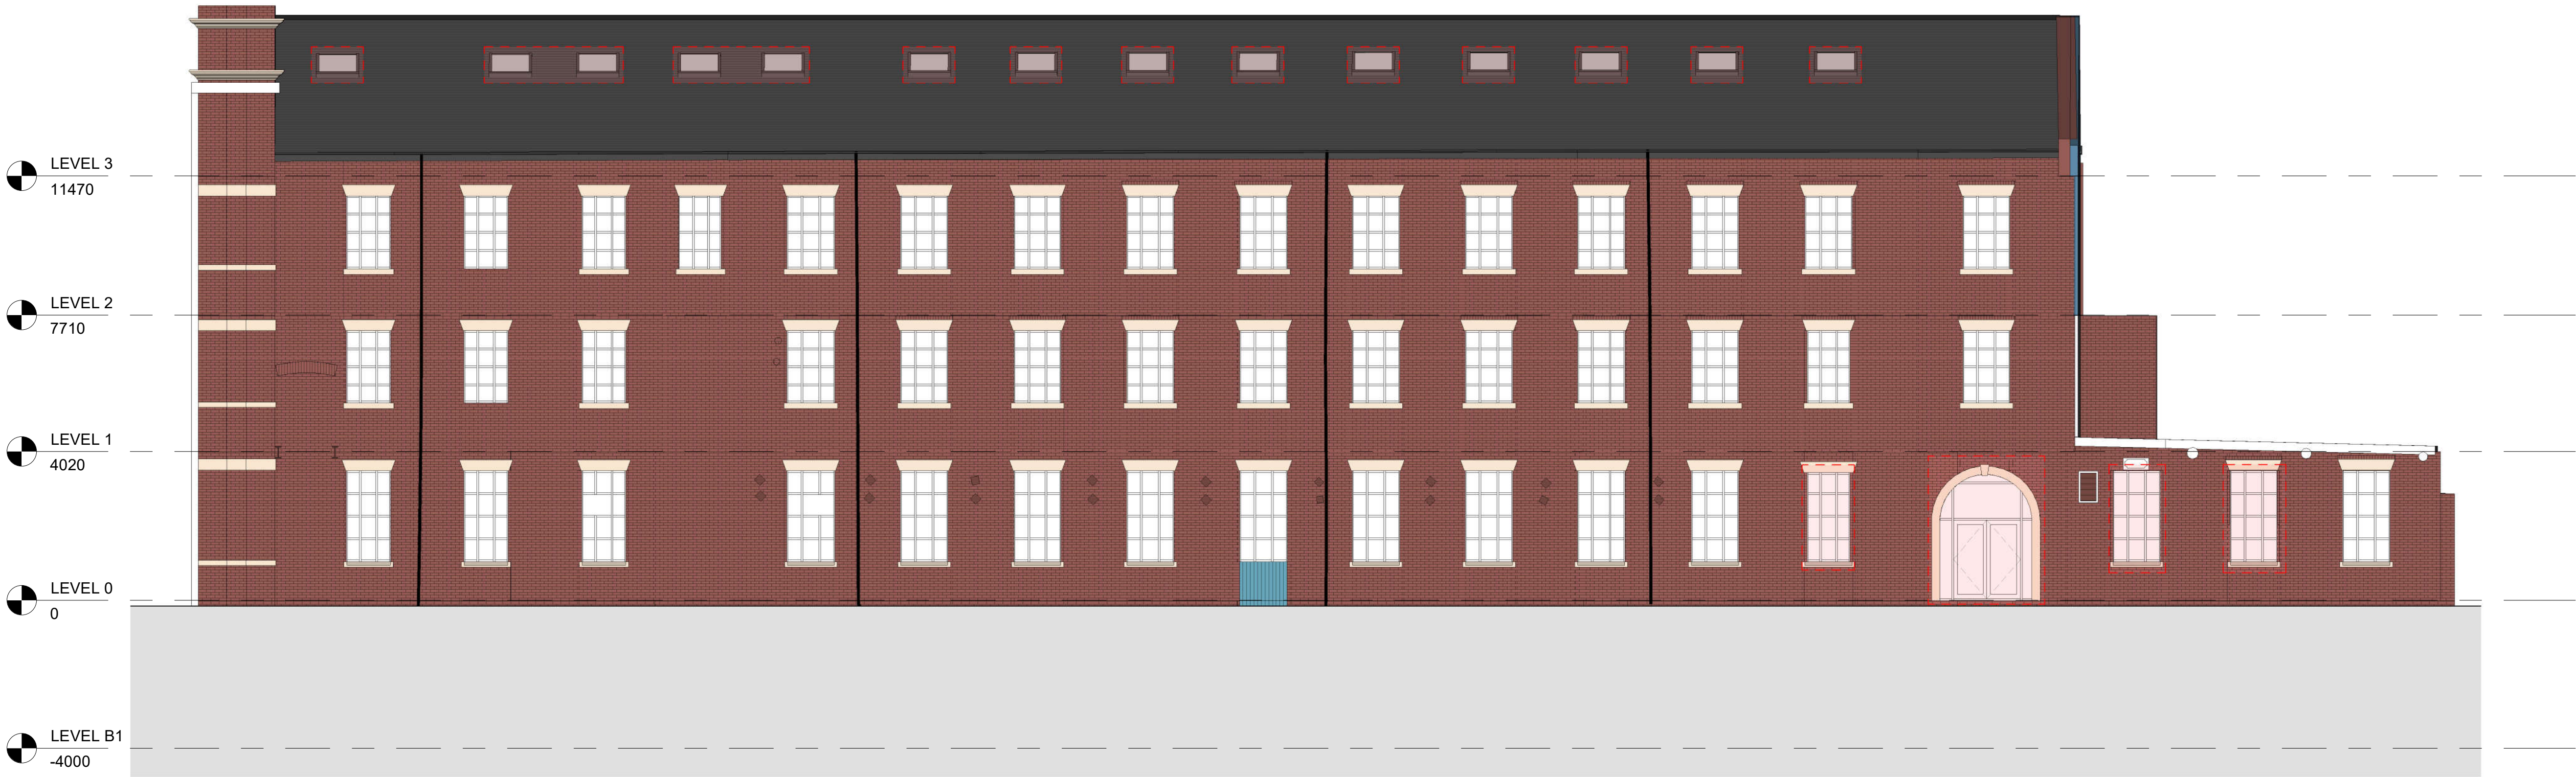

1 Front - Proposed
1 : 100



2 Left Side - Proposed
1 : 100

Planning notes

New Window / Door / Skylight / Opening



- Replace all existing windows with white uPVC windows - Mullions to match existing
- New roof - Material to match existing

No. Description Date

PROJECT Albion Mill

TITLE Proposed Elevations - Front & Left

CLIENT

STATUS DESIGN

DRAWN BY TP DATE 29/08/2023 SCALE (@ A1) As indicated

PROJECT NUMBER GSS23089.2 DRAWING NUMBER 005A REV

GOLD SKETCH
S T U D I O S
www.goldsketch.co.uk info@goldsketch.co.uk 0161 792 9595

NOTES
© COPYRIGHT ALL RIGHTS RESERVED.
THIS DRAWING MUST NOT BE REPRODUCED WITHOUT PRIOR WRITTEN CONSENT.
DRAWING TO BE USED FOR THE STATUS INDICATED ONLY. NO CONFIRMED ON SITE. ANY DISCREPANCIES TO BE REPORTED TO THE
ALL DIMENSIONS ARE TO THE EXTERNAL FACE UNLESS OTHERWISE SPECIFIED.
DIMENSIONS FROM TO THE EXTERNAL FACE OF ANY WORK. ALL WORK AND MATERIALS TO BE IN ACCORDANCE WITH CURRENT STATUTORY
LEGISLATION, RELEVANT CODES OF PRACTICE AND BRITISH STANDARDS. ALL DIMENSIONS ON THIS DRAWING ARE IN MILLIMETERS UNLESS
OTHERWISE STATED.