


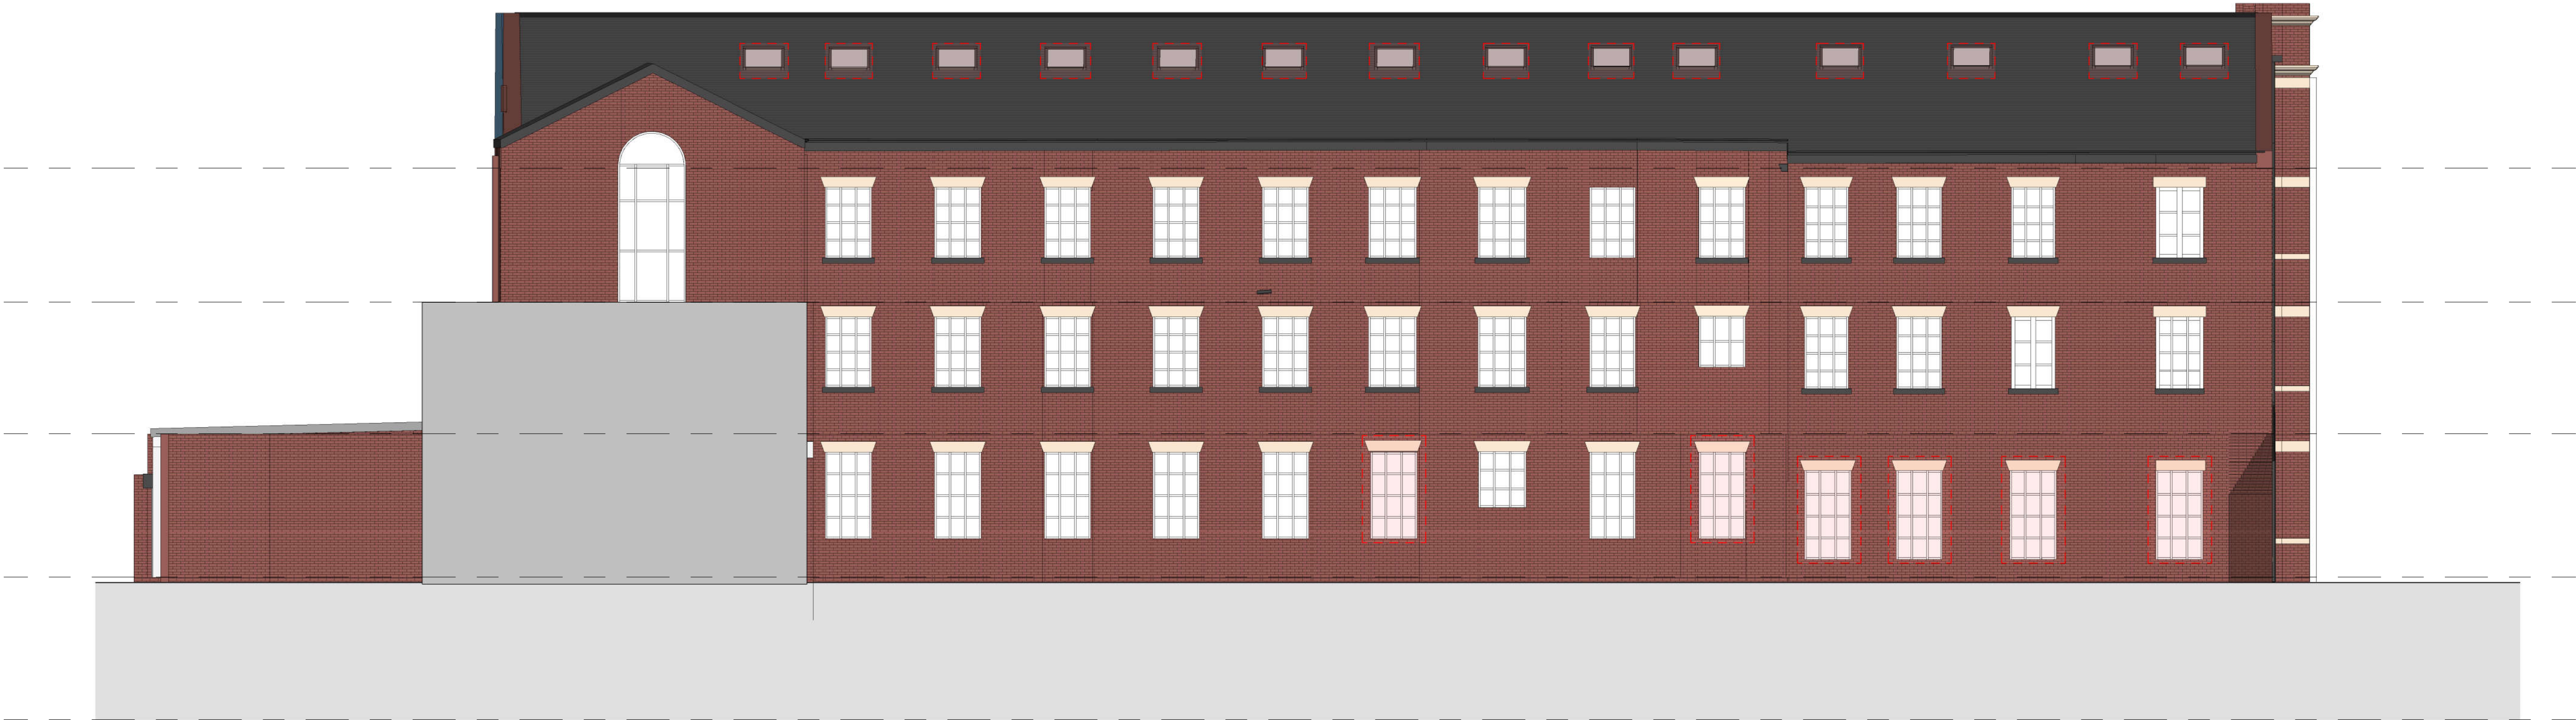

1 Rear - Proposed
1 : 100



2 Right Side - Proposed
1 : 100

Planning notes

New Window / Door / Skylight / Opening

- Replace all existing windows with white uPVC windows - Mullions to match existing
- New roof - Material to match existing

No.		Description	Date
PROJECT		Albion Mill	
TITLE		Proposed Elevations - Rear & Right	
CLIENT			
STATUS		DESIGN	
DRAWN BY	DATE	SCALE (@ A1)	
TP	29/08/2023	As indicated	
PROJECT NUMBER		DRAWING NUMBER	REV
GSS23089.2		005B	
GOLD SKETCH			
S T U D I O S			
www.goldsketch.co.uk info@goldsketch.co.uk 0161 792 9595			
NOTES © COPYRIGHT ALL RIGHTS RESERVED. THIS DRAWING MUST NOT BE REPRODUCED WITHOUT WRITTEN CONSENT. DRAWING TO BE USED FOR THE STATUS INDICATED ONLY. COPIED/REPRODUCED OR SITE. ANY DISCREPANCIES TO BE REPORTED TO THE ALL DIMENSIONS ARE SETTING OUT DIMENSIONS UNLESS OTHERWISE SPECIFIED. NOTES FROM THE COMMANDER OF ANY WORK. ALL WORK AND MATERIALS TO BE IN ACCORDANCE WITH CURRENT STATUTORY LEGISLATION, RELEVANT CODES OF PRACTICE AND BRITISH STANDARDS. ALL DIMENSIONS ON THIS DRAWING ARE IN MILLIMETRES UNLESS OTHERWISE STATED.			