


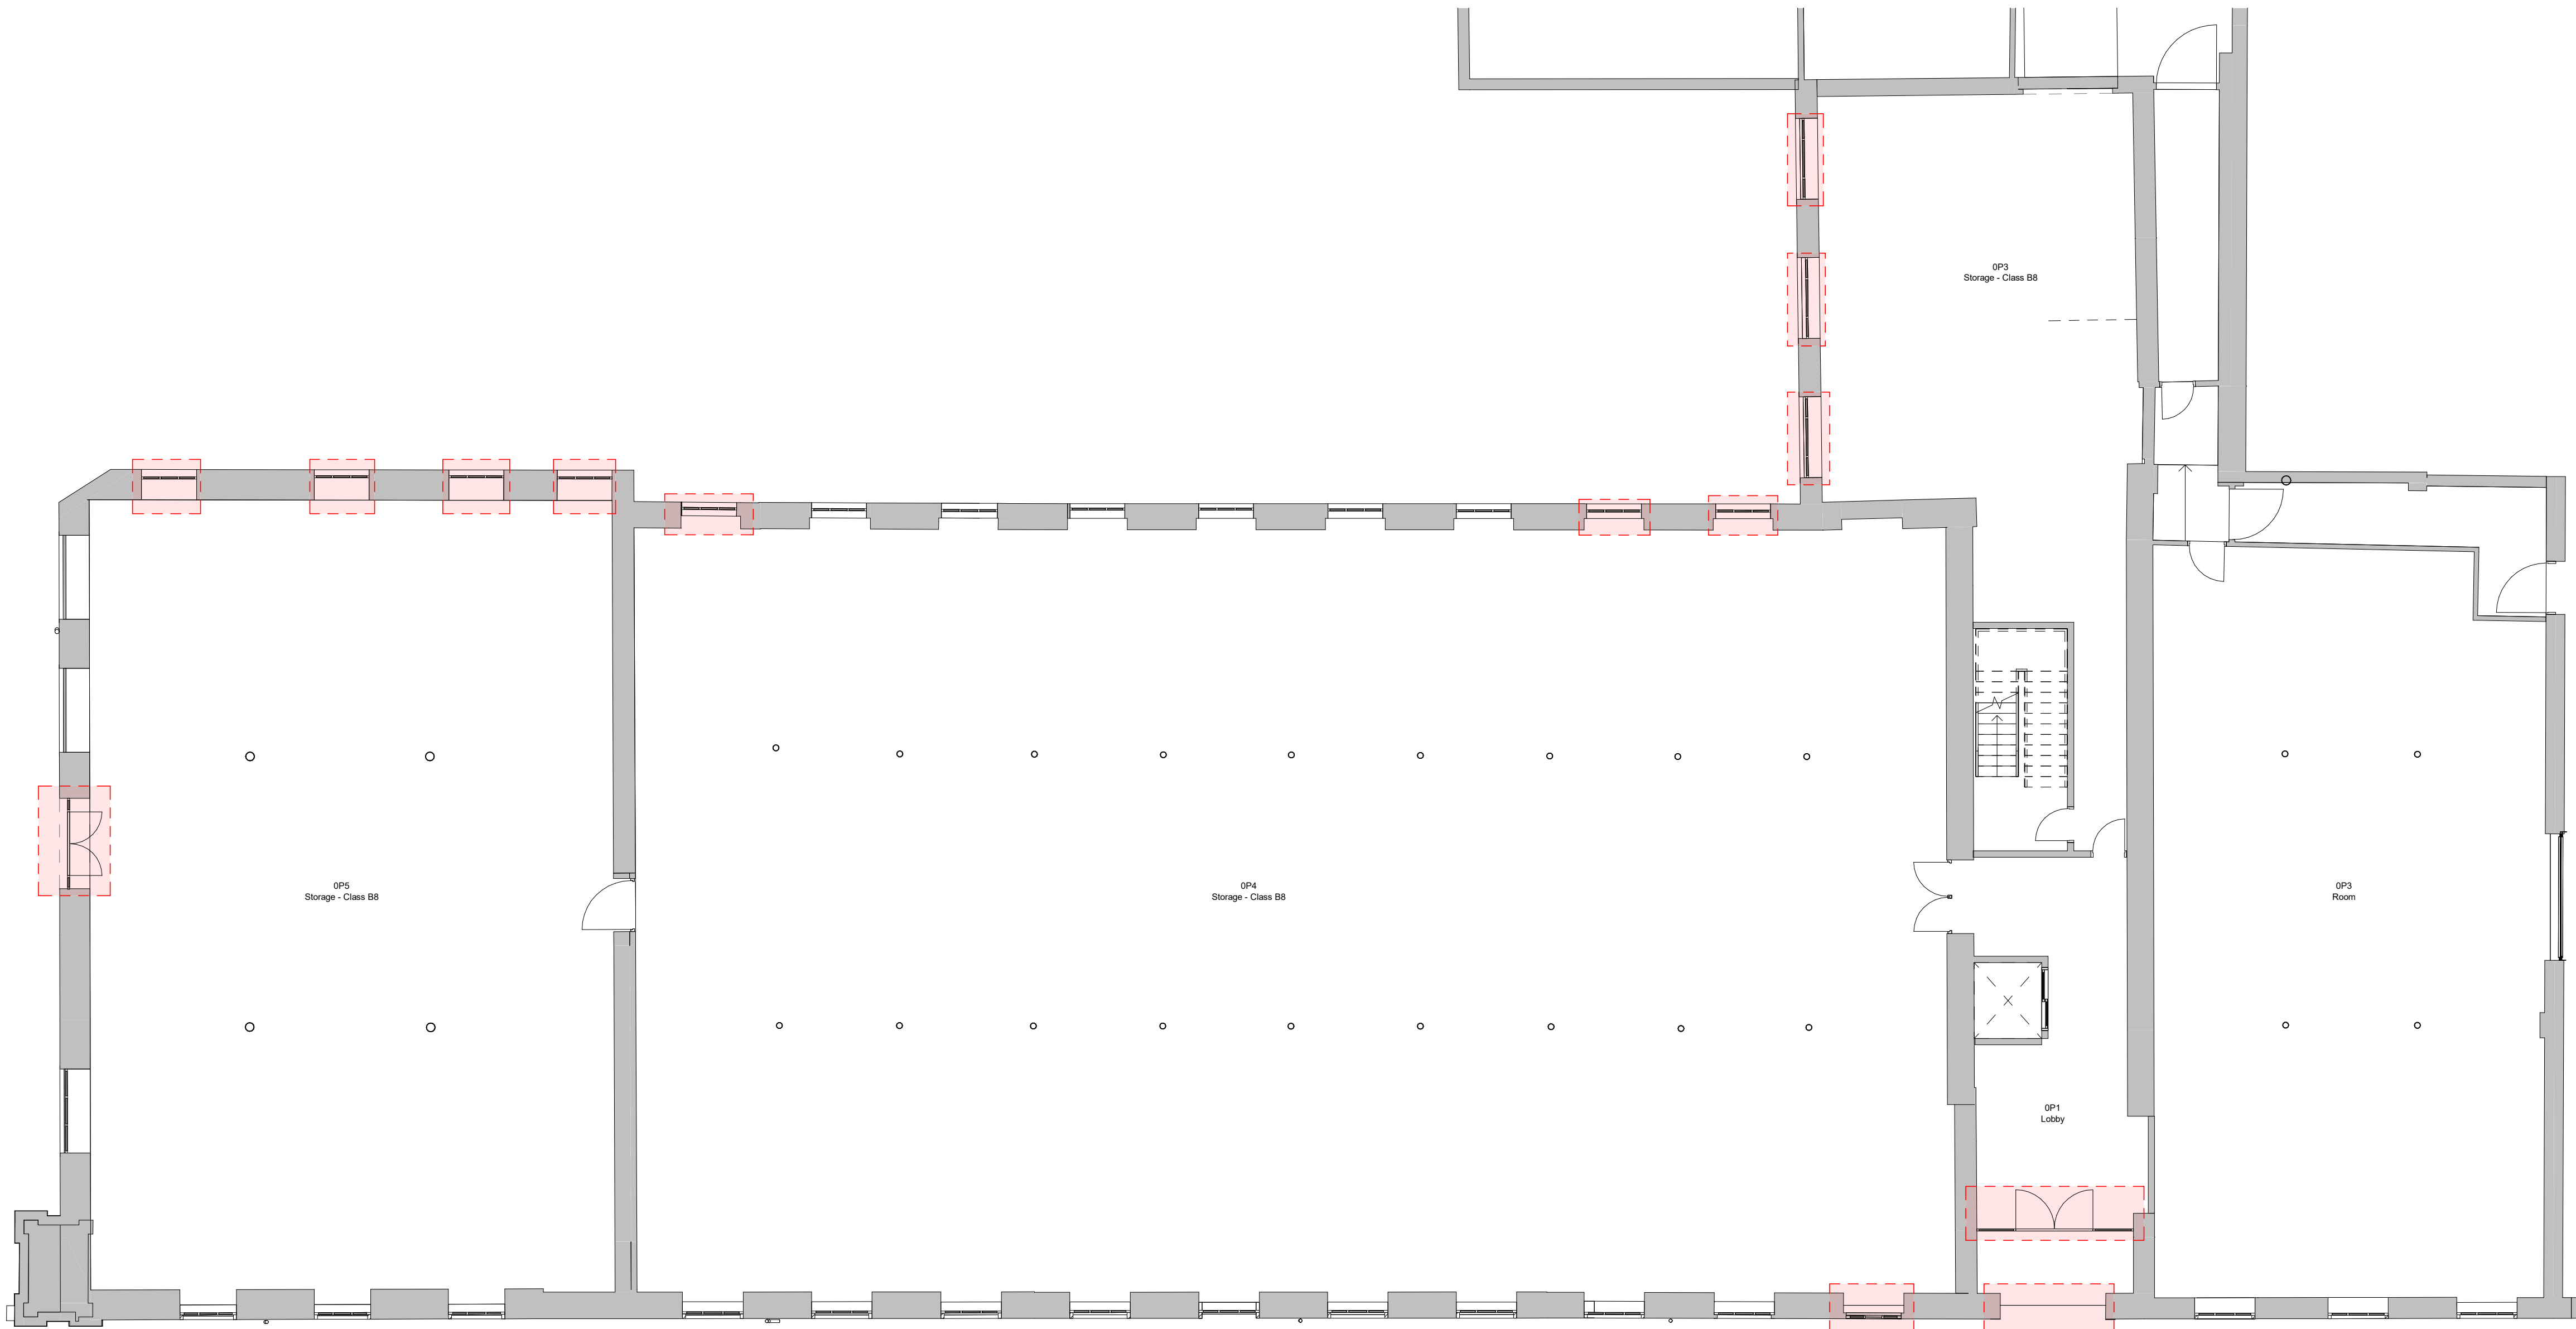


1 Level 0 - Proposed
1 : 100

Planning notes

New Window / Door / Skylight / Opening

- Replace all existing windows with white uPVC windows - Mullions to match existing
- New roof - Material to match existing

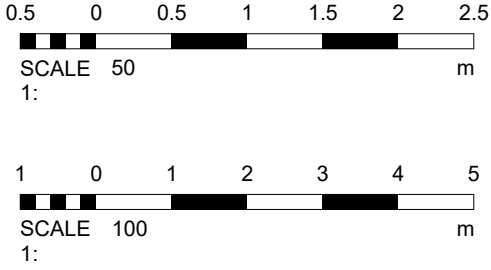

No.		Description		Date	
PROJECT		Albion Mill			
TITLE		Proposed Plans - Ground Floor			
CLIENT					
STATUS		DESIGN			
DRAWN BY		DATE		SCALE (@ A1)	
TP		17/11/2023		As indicated	
PROJECT NUMBER		DRAWING NUMBER		REV	
GSS23089.2		003			
GOLD SKETCH S T U D I O S www.goldsketch.co.ukinfo@goldsketch.co.uk0161 792 9595					
NOTES © COPYRIGHT - ALL RIGHTS RESERVED. THIS DRAWING MUST NOT BE REPRODUCED WITHOUT PRIOR WRITTEN CONSENT. DRAWING TO BE USED FOR THE STATUS INDICATED ONLY - CONFIRMED ON SITE. ANY DISCREPANCIES TO BE REPORTED TO THE ALL DIMENSIONS ARE TO THE DIMENSION LINE OF THE WORK. ALL WORK AND MATERIALS TO BE IN ACCORDANCE WITH CURRENT STATUTORY REGULATIONS, RELEVANT CODES OF PRACTICE AND BRITISH STANDARDS. ALL DIMENSIONS ON THIS DRAWING ARE IN MILLIMETERS UNLESS OTHERWISE STATED.					