



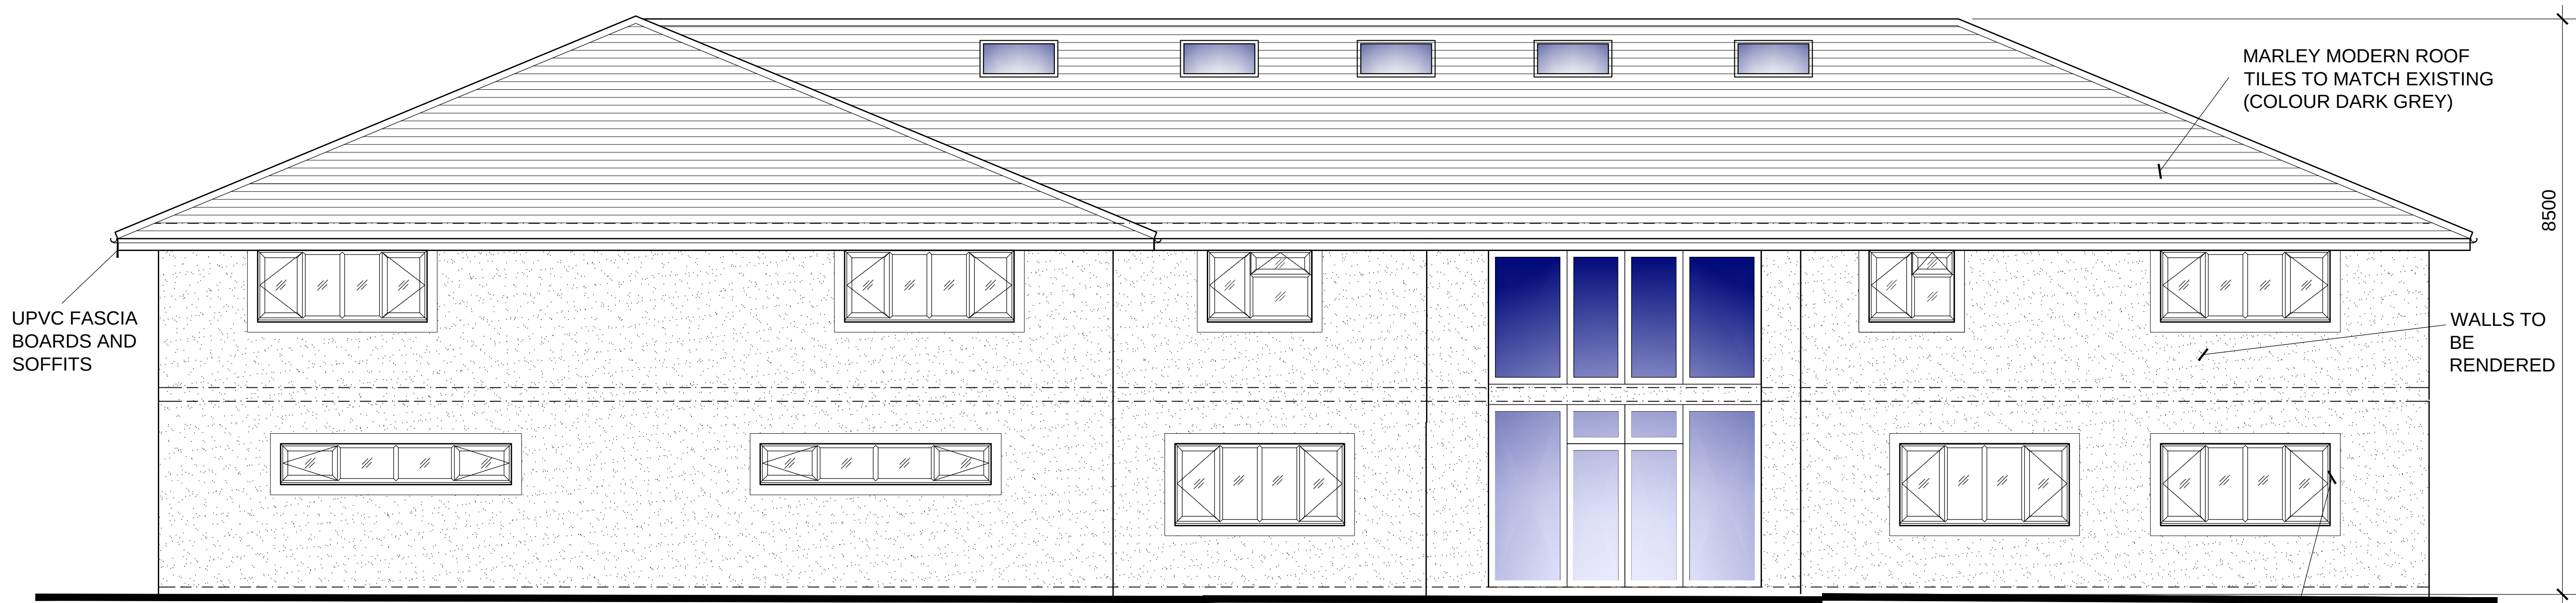

PROPOSED FRONT
(Balcony not shown)



PROPOSED SIDE
(Balcony not shown)

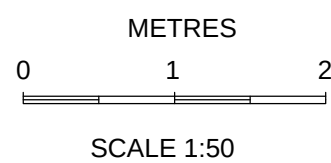

REV	DATE	AMENDMENTS	INT
Harry Jackson Surveyors Limited Unit 4A Farnworth Park Industrial Estate Wellington Street, Farnworth, Bolton BL4 7BY Tel: 01204 701740 Mobile: 07931 321879			
CLIENT		Mrs Shahana Begum	
ADDRESS		The Gatehouse Woodhill Road Bury BL8 1BN	
PROJECT		Proposed Extension	
TITLE		Proposed Elevations (Sheet 1 of 3)	
DRAWING No.	05	REV	
SCALE	1:50	DATE	Sept 2021
DRAWN BY	SE	SHEET SIZE	A1
CHECKED BY	HJ	COPYRIGHT	©