
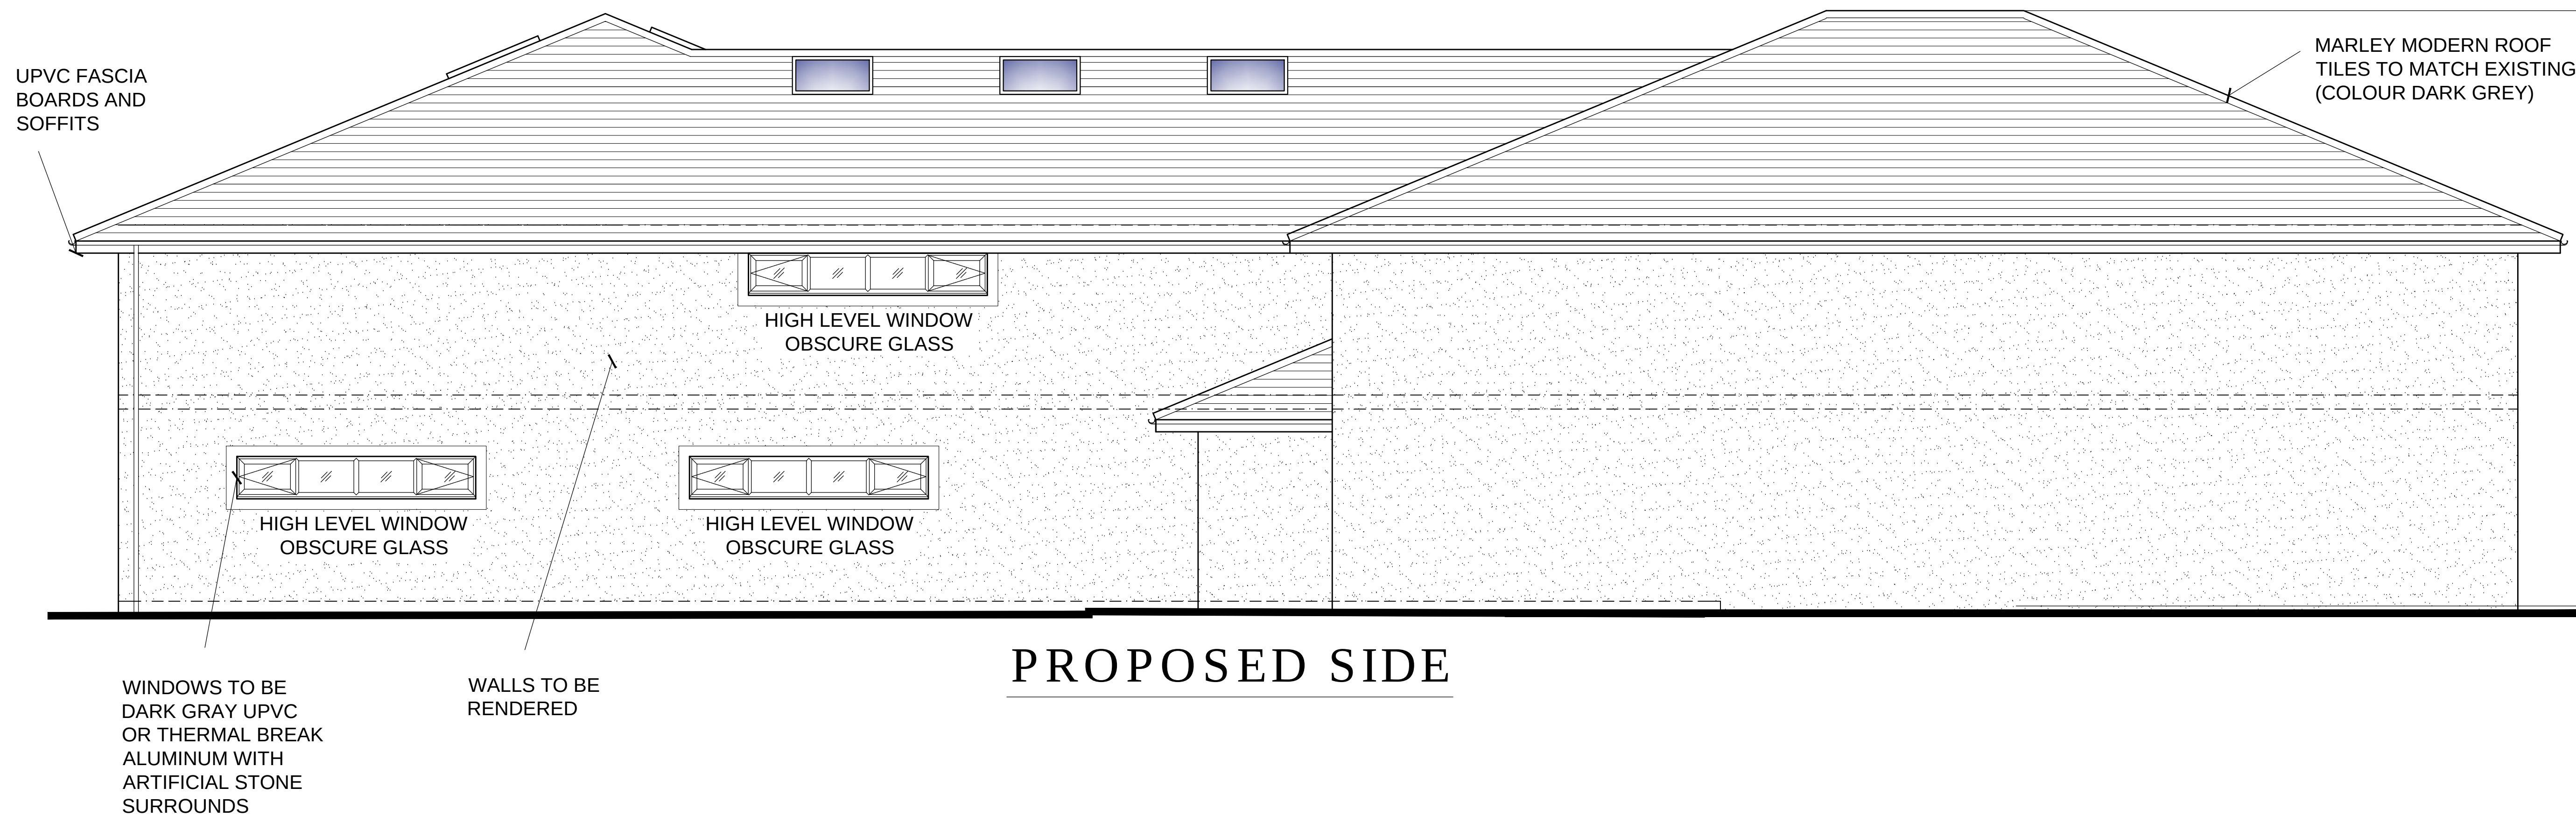


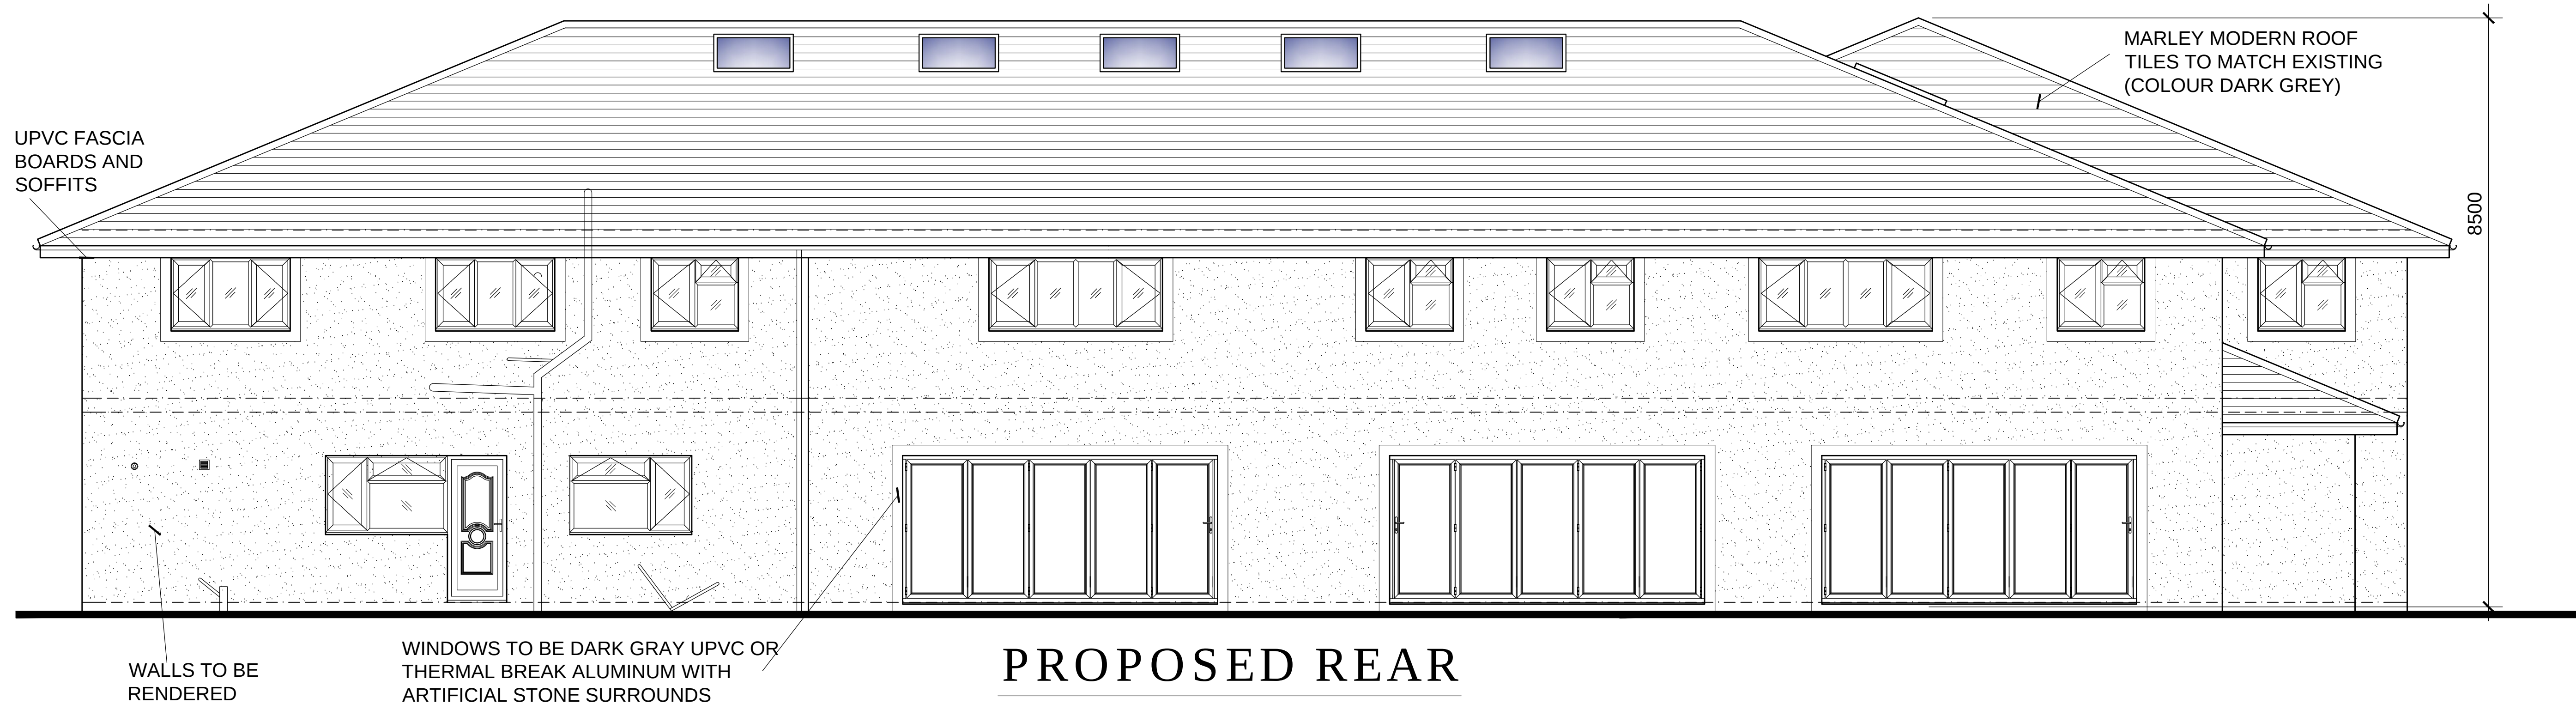

METRES
0 1 2
SCALE 1:50

REV	DATE	AMENDMENTS	INT
Harry Jackson Surveyors Limited Unit 4A Farnworth Park Industrial Estate Wellington Street, Farnworth, Bolton BL4 7BY Tel: 01204 701740 Mobile: 07931 321879			
CLIENT		Mrs Shahana Begum	
ADDRESS		The Gatehouse Woodhill Road Bury BL8 1BN	
PROJECT		Proposed Extension	
TITLE		Proposed Elevations (Sheet 2 of 3)	
DRAWING No.		REV	
SCALES		DATE	
DRAWN BY		SHEET SIZE	
CHECKED BY		COPYRIGHT	