


# Redbank Playing Fields



Artificial Grass Pitch

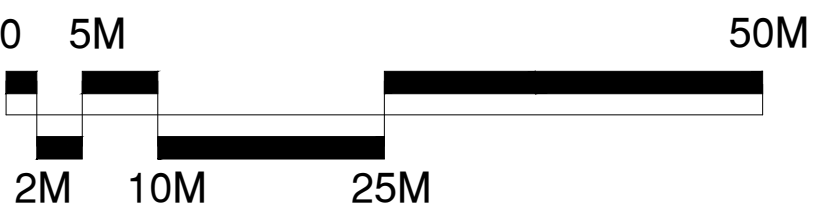

CONSULTANTS  
Surfacing Standards Ltd  
Office 3, Torrington House  
Aston Road, Loughborough, LE11 8BY  
01530 400 012

1. DO NOT SCALE FROM DRAWING. ALL DIMENSIONS TO BE CHECKED ON SITE PRIOR TO COMMENCEMENT OF WORKS.  
2. THIS DRAWING IS COPYRIGHT TO SURFACING STANDARDS LTD  
3. ALL PERSONNEL SHOULD BE AWARE OF THE HEALTH AND SAFETY PLAN WHICH IS RETAINED IN THE SITE MANAGERS OFFICE.

- Notes:**
- FA Competitive Football Floodlighting Scheme
  - Football Table Luminance and Horizontal Spillage (red contours)
  - Maintained average illuminance >200 lux
  - Uniformity Ratio (Ev.min/Ev.ave) >0.6

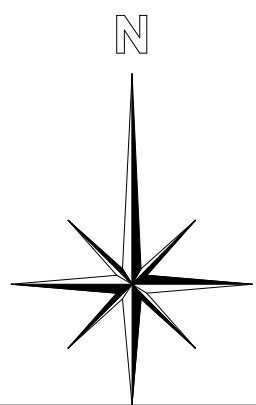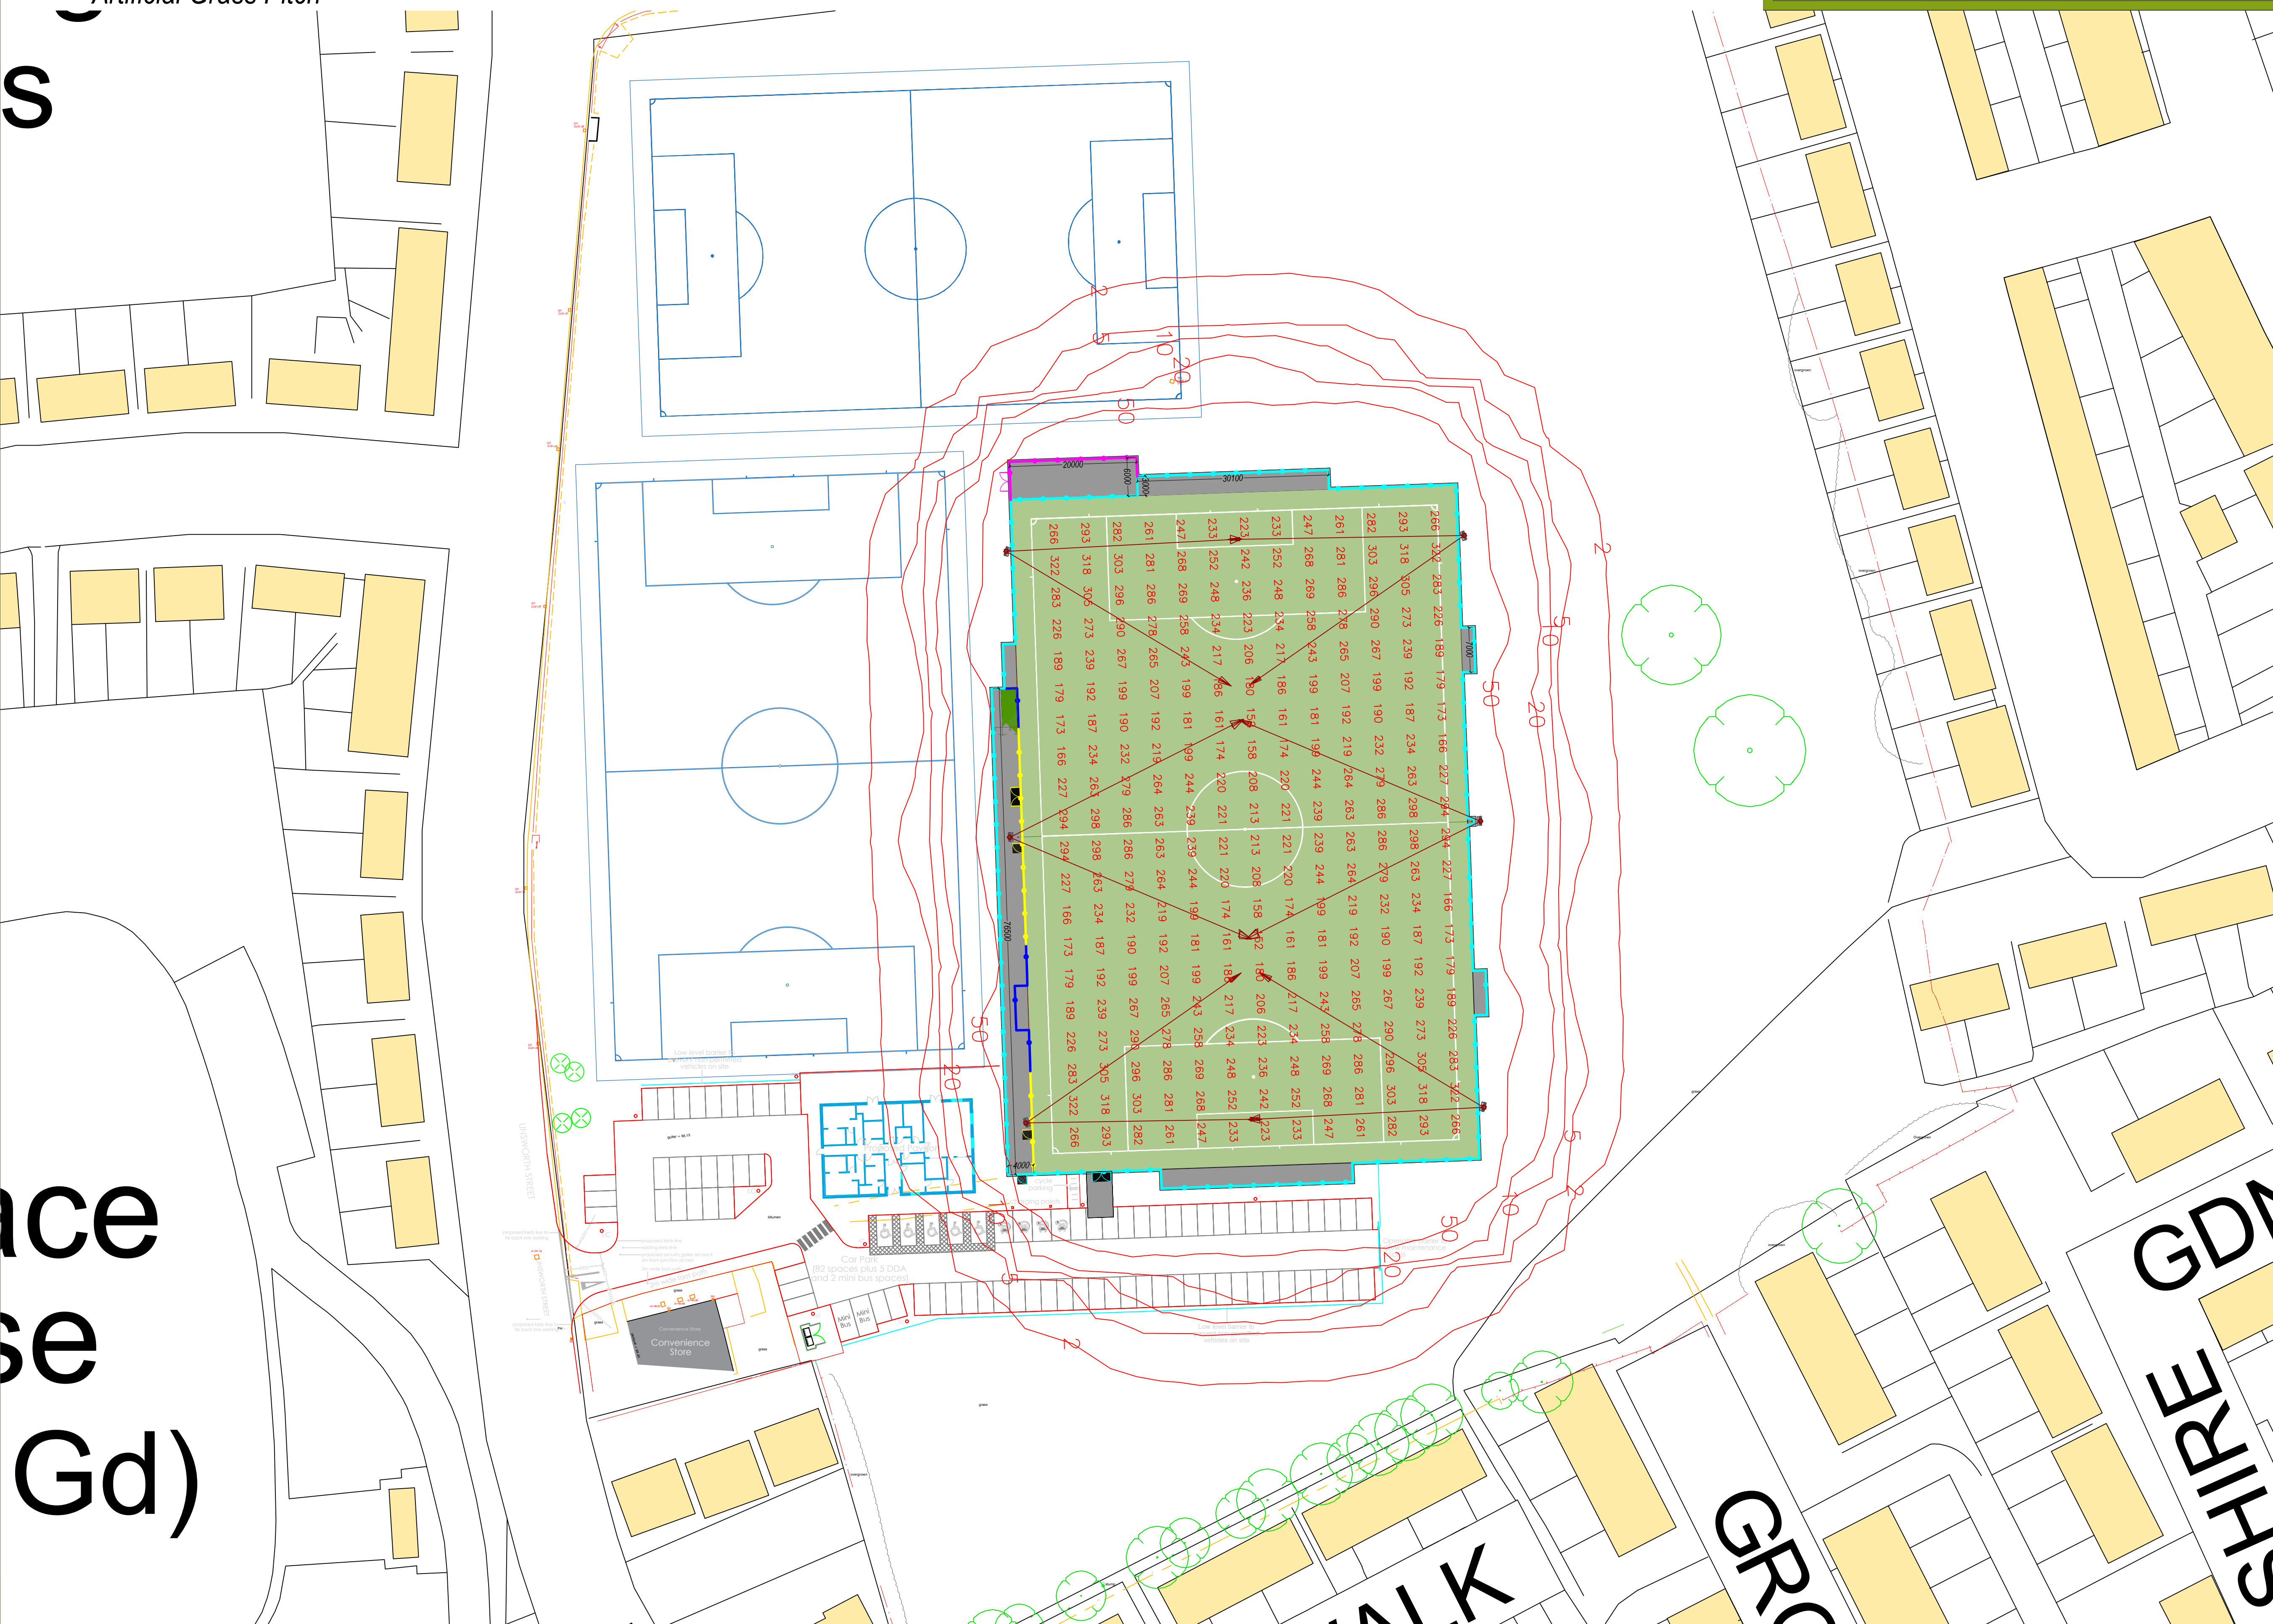

|     |                                       |     |    |          |
|-----|---------------------------------------|-----|----|----------|
| 04  | PLANNING ISSUE                        | ME  | WB | 05.12.22 |
| 03  | PLANNING ISSUE                        | ME  | WB | 26.08.22 |
| 02  | PLANNING ISSUE - Floodlights Moved 4m | ME  | WB | 11.08.22 |
| 01  | PLANNING ISSUE                        | ME  | WB | 21.06.22 |
| 00  | PLANNING ISSUE                        | ME  | WB | 10.05.22 |
| REV | DESCRIPTION                           | REV | CK | DATE     |

**Surfacing Standards Limited**  
SPORTS PITCH CONSULTANTS

AUTHOR  
ME

TITLE  
Redbank Playing Fields  
Artificial Grass Pitch  
Floodlighting Scheme

|            |        |          |       |      |    |
|------------|--------|----------|-------|------|----|
| PROJECT    | CLS017 | SCALE    | 1:500 | SIZE | A1 |
| DRAWING No | 06     | REVISION | 04    |      |    |