


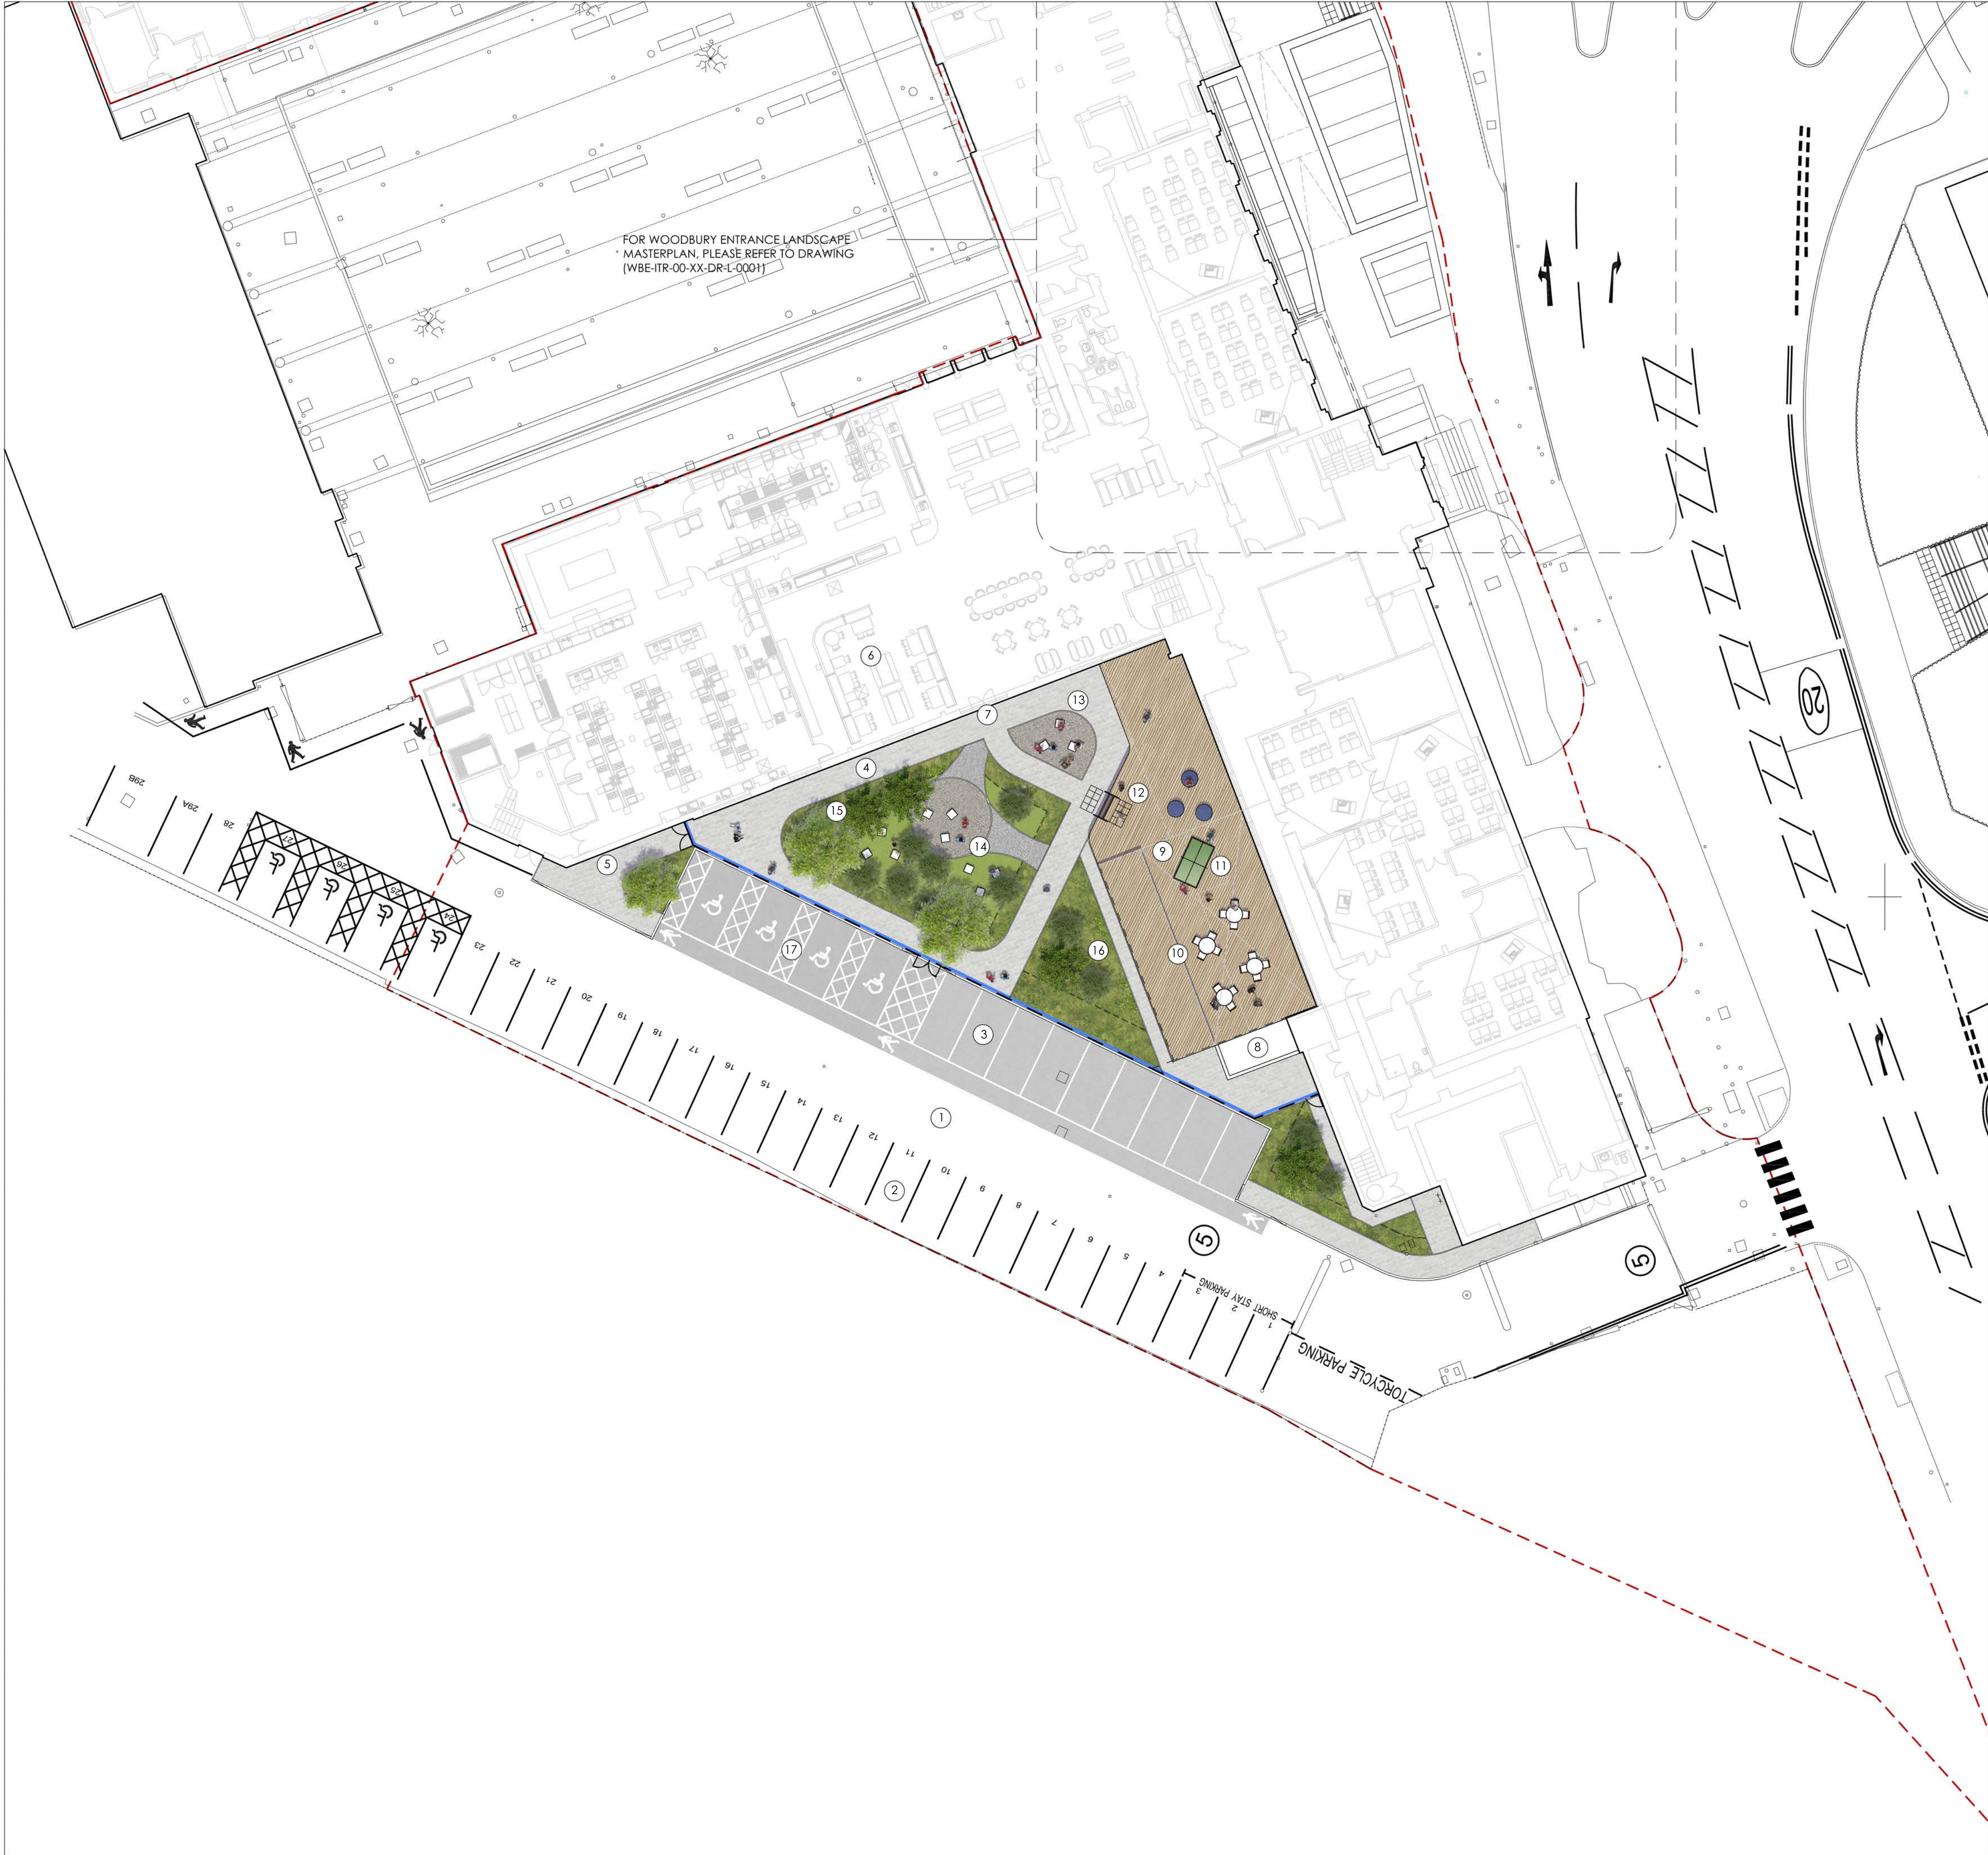

- Legend:
1. Access Road to Rear of Woodbury Centre
 2. Existing Parking Bays
 3. Proposed Parking Bays
 4. Access Route From Proposed Parking to Woodbury
 5. Accessible Route from Existing and Proposed Accessible Spaces
 6. Reconfigured Woodbury Centre
 7. Entrance to Woodbury Centre
 8. Existing Basement Stairs
 9. Raised Social Seating Deck over Basement Area
 10. Line of Basement Under Raised Deck
 11. Recreational Space
 12. Steps to Raised Deck
 13. Social Space to Entrance
 14. Enclosed 'Glade' Social Seating Space
 15. Planting to Enclose Social Space
 16. Ornamental / Screening Planting to Access Routes
 17. New Accessible Parking Bays
 18. Decking Stepped Up to Higher Level to Cover

- Key:
- Granite Aggregate Concrete Paving
 - Raised Decked Area
 - Resin Bound Gravel Type 1
 - Resin Bound Gravel Type 2
 - Asphalt to Parking Spaces
 - Wildflower Meadow
 - Ornamental / Native Planting
 - Proposed Tree
 - Proposed Cube Seating
 - Proposed Loose Furniture to Deck
 - Loose Recreational Equipment to Deck
 - Fencing / Gates to Enclose Courtyard

NOTES:
DO NOT SCALE. Use figured dimensions only. The contractor is requested to check all dimensions before the work is put in hand. Copyright of this drawing belongs solely to Iteriad Ltd ©. This drawing must only be used for the purpose for which it is supplied and its contents must not be reproduced for any purpose without written permission. Areas indicated, or areas calculated from this drawing should be used for valuation purposes or as the basis for development contracts. Iteriad Ltd is a limited liability company registered in England and Wales. Number 7966573

KEY PLAN

P08	FENCE HIGHLIGHTED FOLLOWING PLANNING COMMENTS	MS	KH	23.11.23
P07	PEDESTRIAN ROUTE AMENDED TO BC STANDARD	MS	KH	14.11.23
P06	UPDATED TO INCLUDE BOUNDARY FENCE TO COURTYARD SPACE	MS	KH	08.11.23
P05	STAGE 4 ISSUE	MS	KH	03.07.23
P04	UPDATED TO INCLUDE 4no ACCESSIBLE PARKING BAYS	MS	KH	17.03.23
P03	STAGE 3 ISSUE	MS	KH	15.03.23
P02	UPDATE FOR STAGE 2 REPORT	MS	KH	25.11.22
P01	FIRST ISSUE	MS	KH	16.09.21
REV	DETAILS	DRAWN BY	CHECKED BY	CHECKED DATE

DRAWING RECORD

STATUS

FOR INFORMATION

CLIENT



BURY COLLEGE

MASTERPLANNERS/LANDSCAPE ARCHITECTS



iteriad

Studio
2 Cragwood Cottages,
Ecclefechan,
West Lothian,
Midlothian
LA23 1LQ
T: (+44) 15394 43018
E: studio@iteriad.com
W: www.iteriad.com

PROJECT TITLE
BURY COLLEGE - WOODBURY SOUTH

DRAWING TITLE
LANDSCAPE MASTERPLAN

SCALE	DRAWN BY	DATE
1:200@A1	MS	SEP '21

JOB/DRAWING NUMBER	REVISION
WBS-ITR-00-XX-DR-L-0001	P08