


Northern Elevation with
Neighbouring Property
(47 Byron Road)

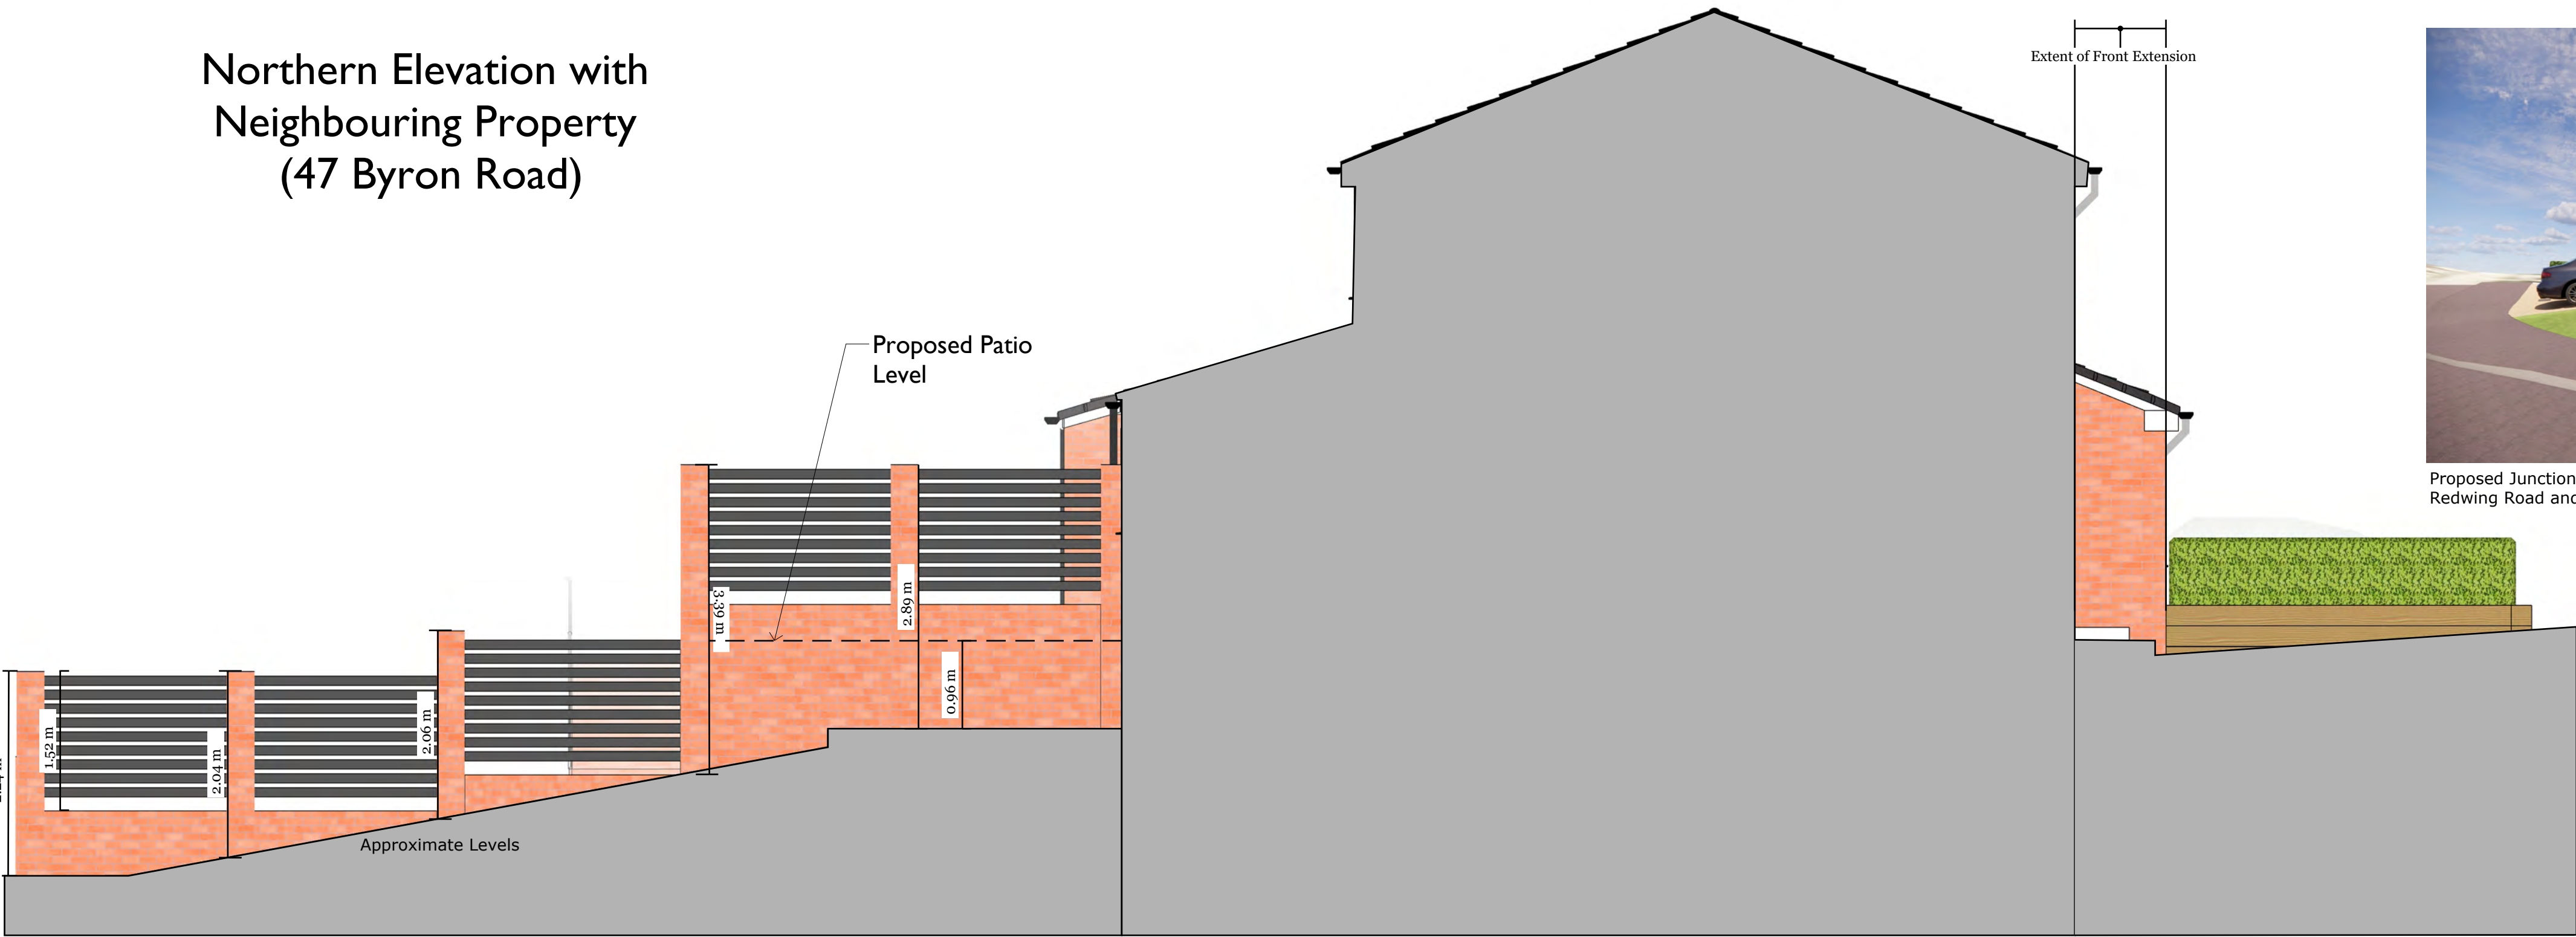

Proposed Junction of
Redwing Road and Byron Road

DRAWING PRODUCED FOR
PLANNING PURPOSES ONLY.


DO NOT SCALE FROM THIS
DRAWING



View from footpath
outside No.2 Redwing Road



View from footpath
outside No.1 Redwing Road

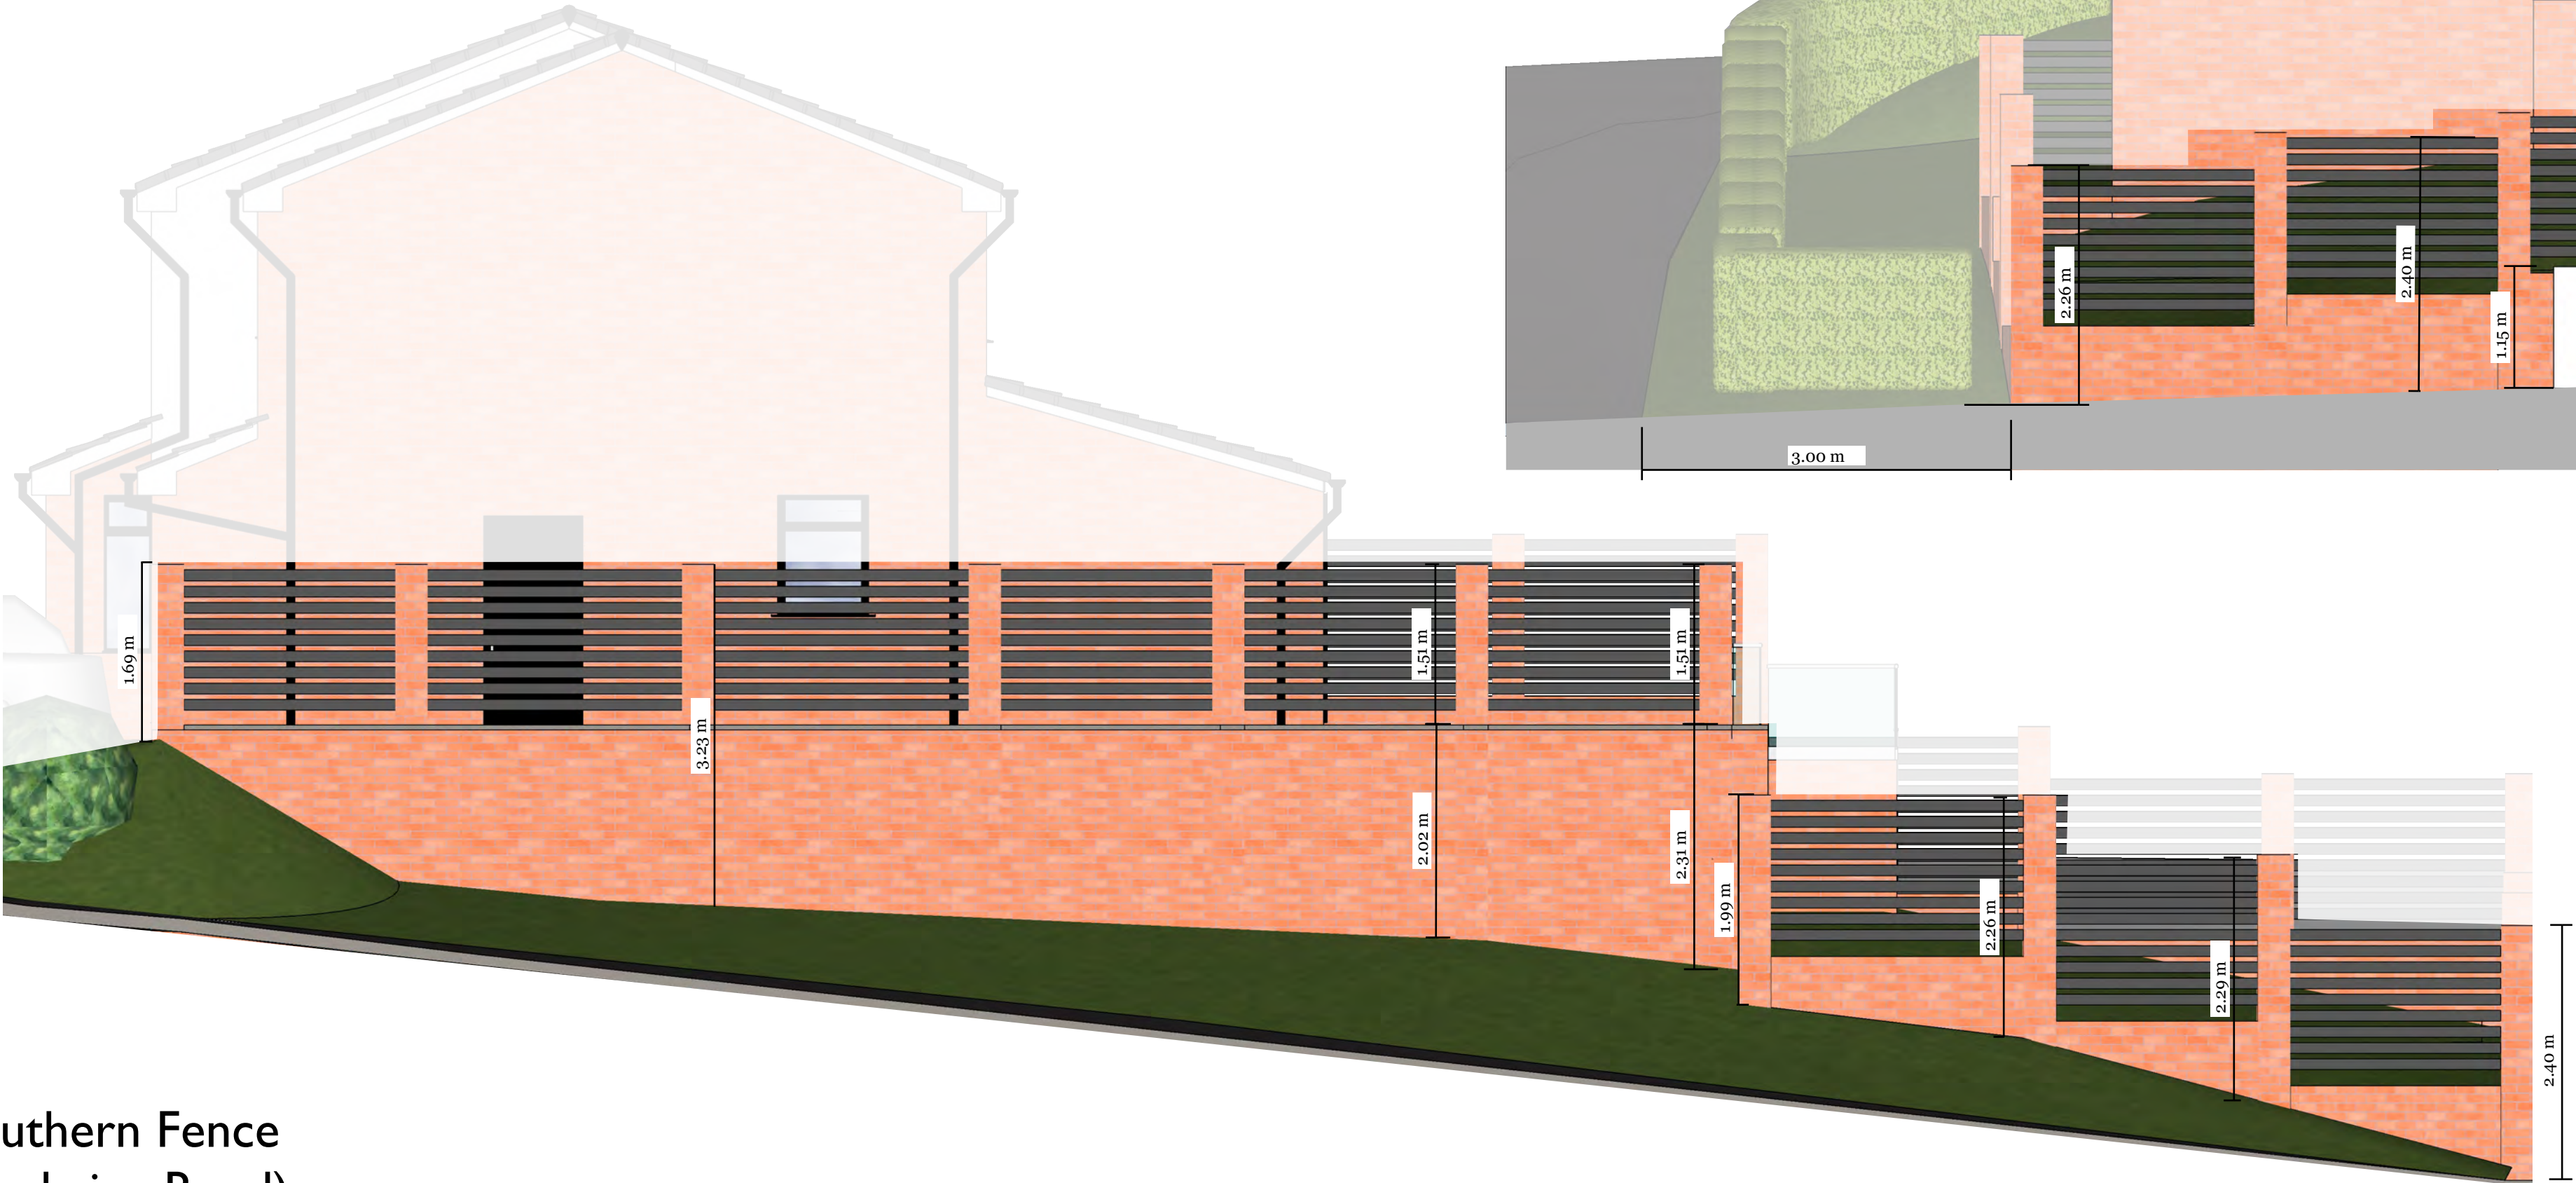

Southern Fence
(Redwing Road)



Eastern Fence
(1 Redwing Road)



15 Springside View
Bury, BL8 4LU
Tel: 0161 704 4069

Company No. 13615864

hello@homeorganise.me

<https://www.homeorganise.me>

CLIENT
Mr. A. Hogan

PROJECT
49 Byron Road
Greenmount, Bury BL8 4EN

DRAWING TITLE:
Proposed Elevations
Sheet 2

DRAWING NUMBER: 0013/01_09
REV: B

DATE:
17/05/23

Scale @ A1
1:50

