


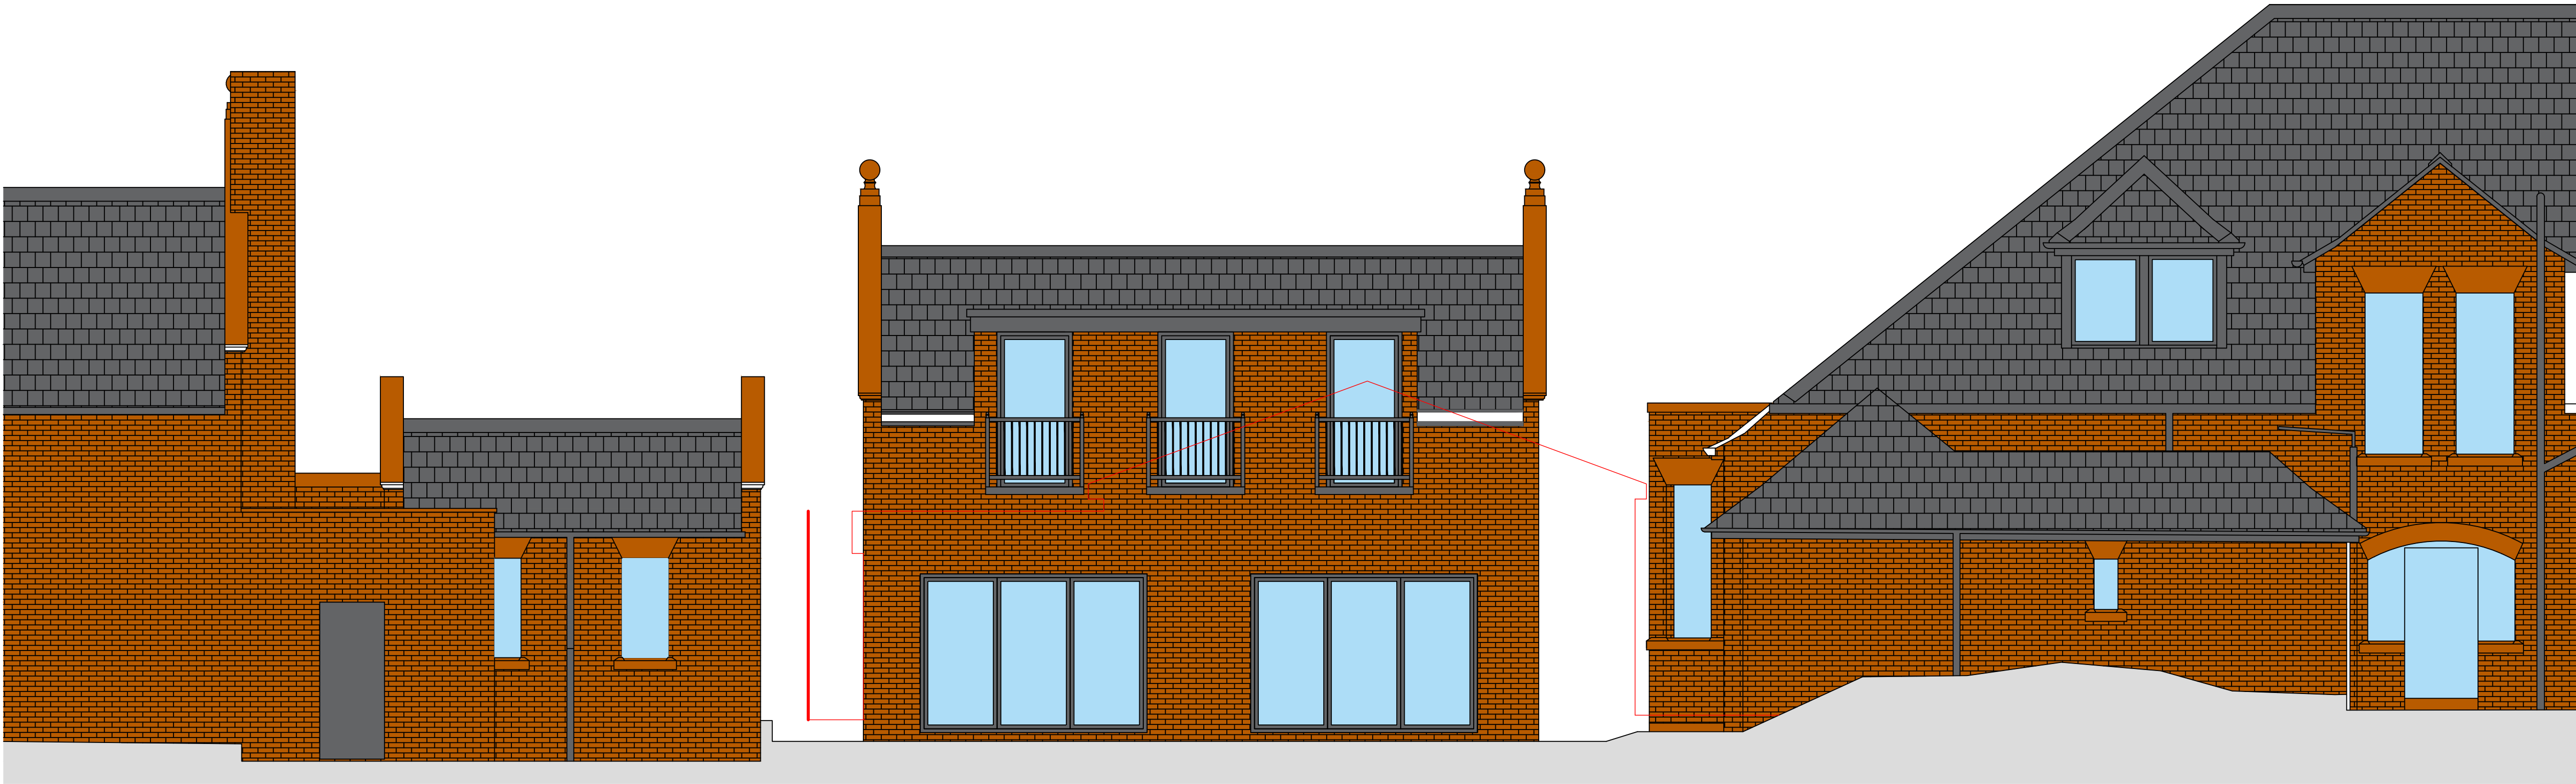

REAR ELEVATION



FRONT ELEVATION

A	27.09.21	ISSUED FOR PLANNING
N°	DATE	DESCRIPTION
REVISION		