SB23E SINGLE LEAF HEIGHT RESTRICTOR

EXAMPLE

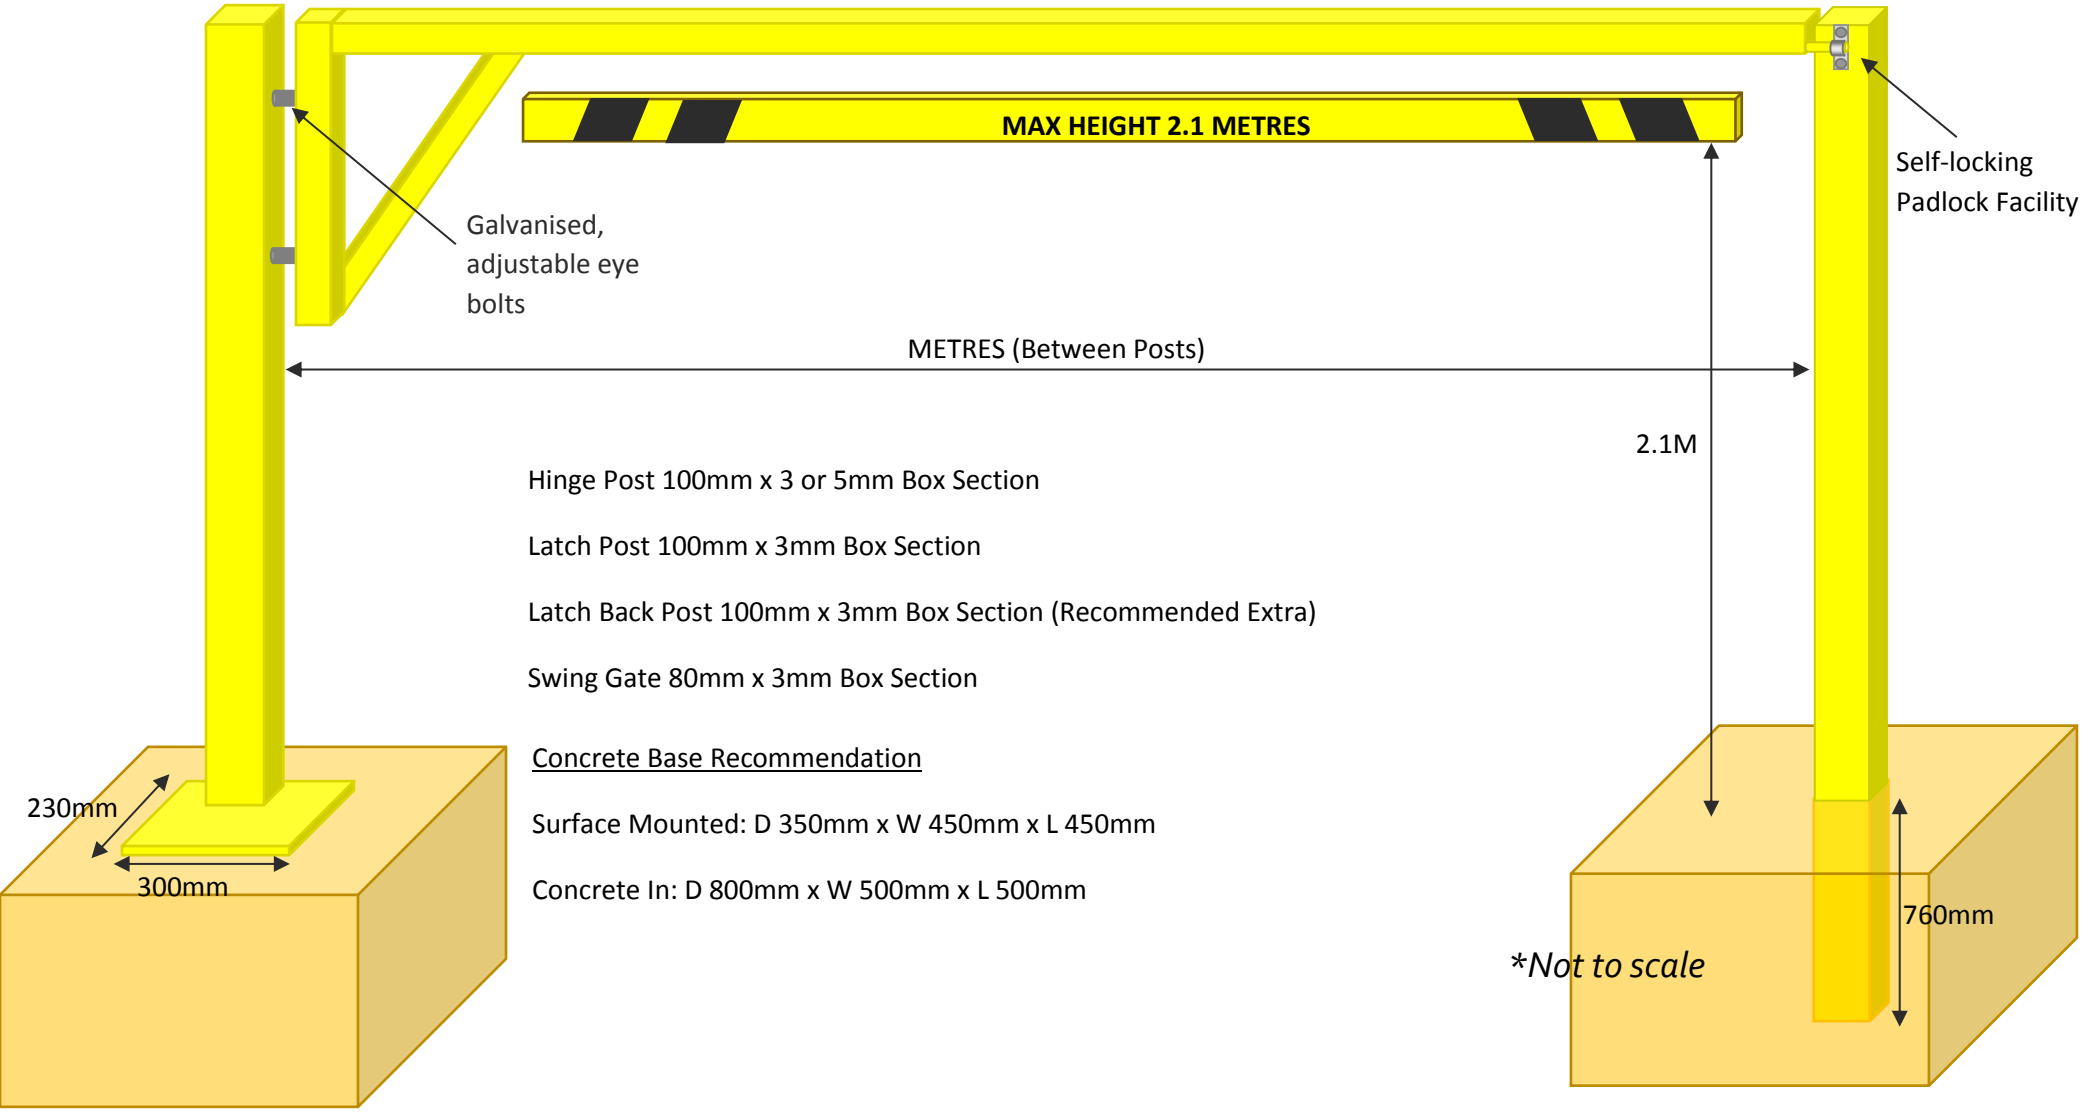

Hinge Post 100mm x 3 or 5mm Box Section

Latch Post 100mm x 3mm Box Section

Latch Back Post 100mm x 3mm Box Section (Recommended Extra)

Swing Gate 80mm x 3mm Box Section

<u>Concrete Base Recommendation</u>

Surface Mounted: D 350mm x W 450mm x L 450mm

Concrete In: D 800mm x W 500mm x L 500mm