



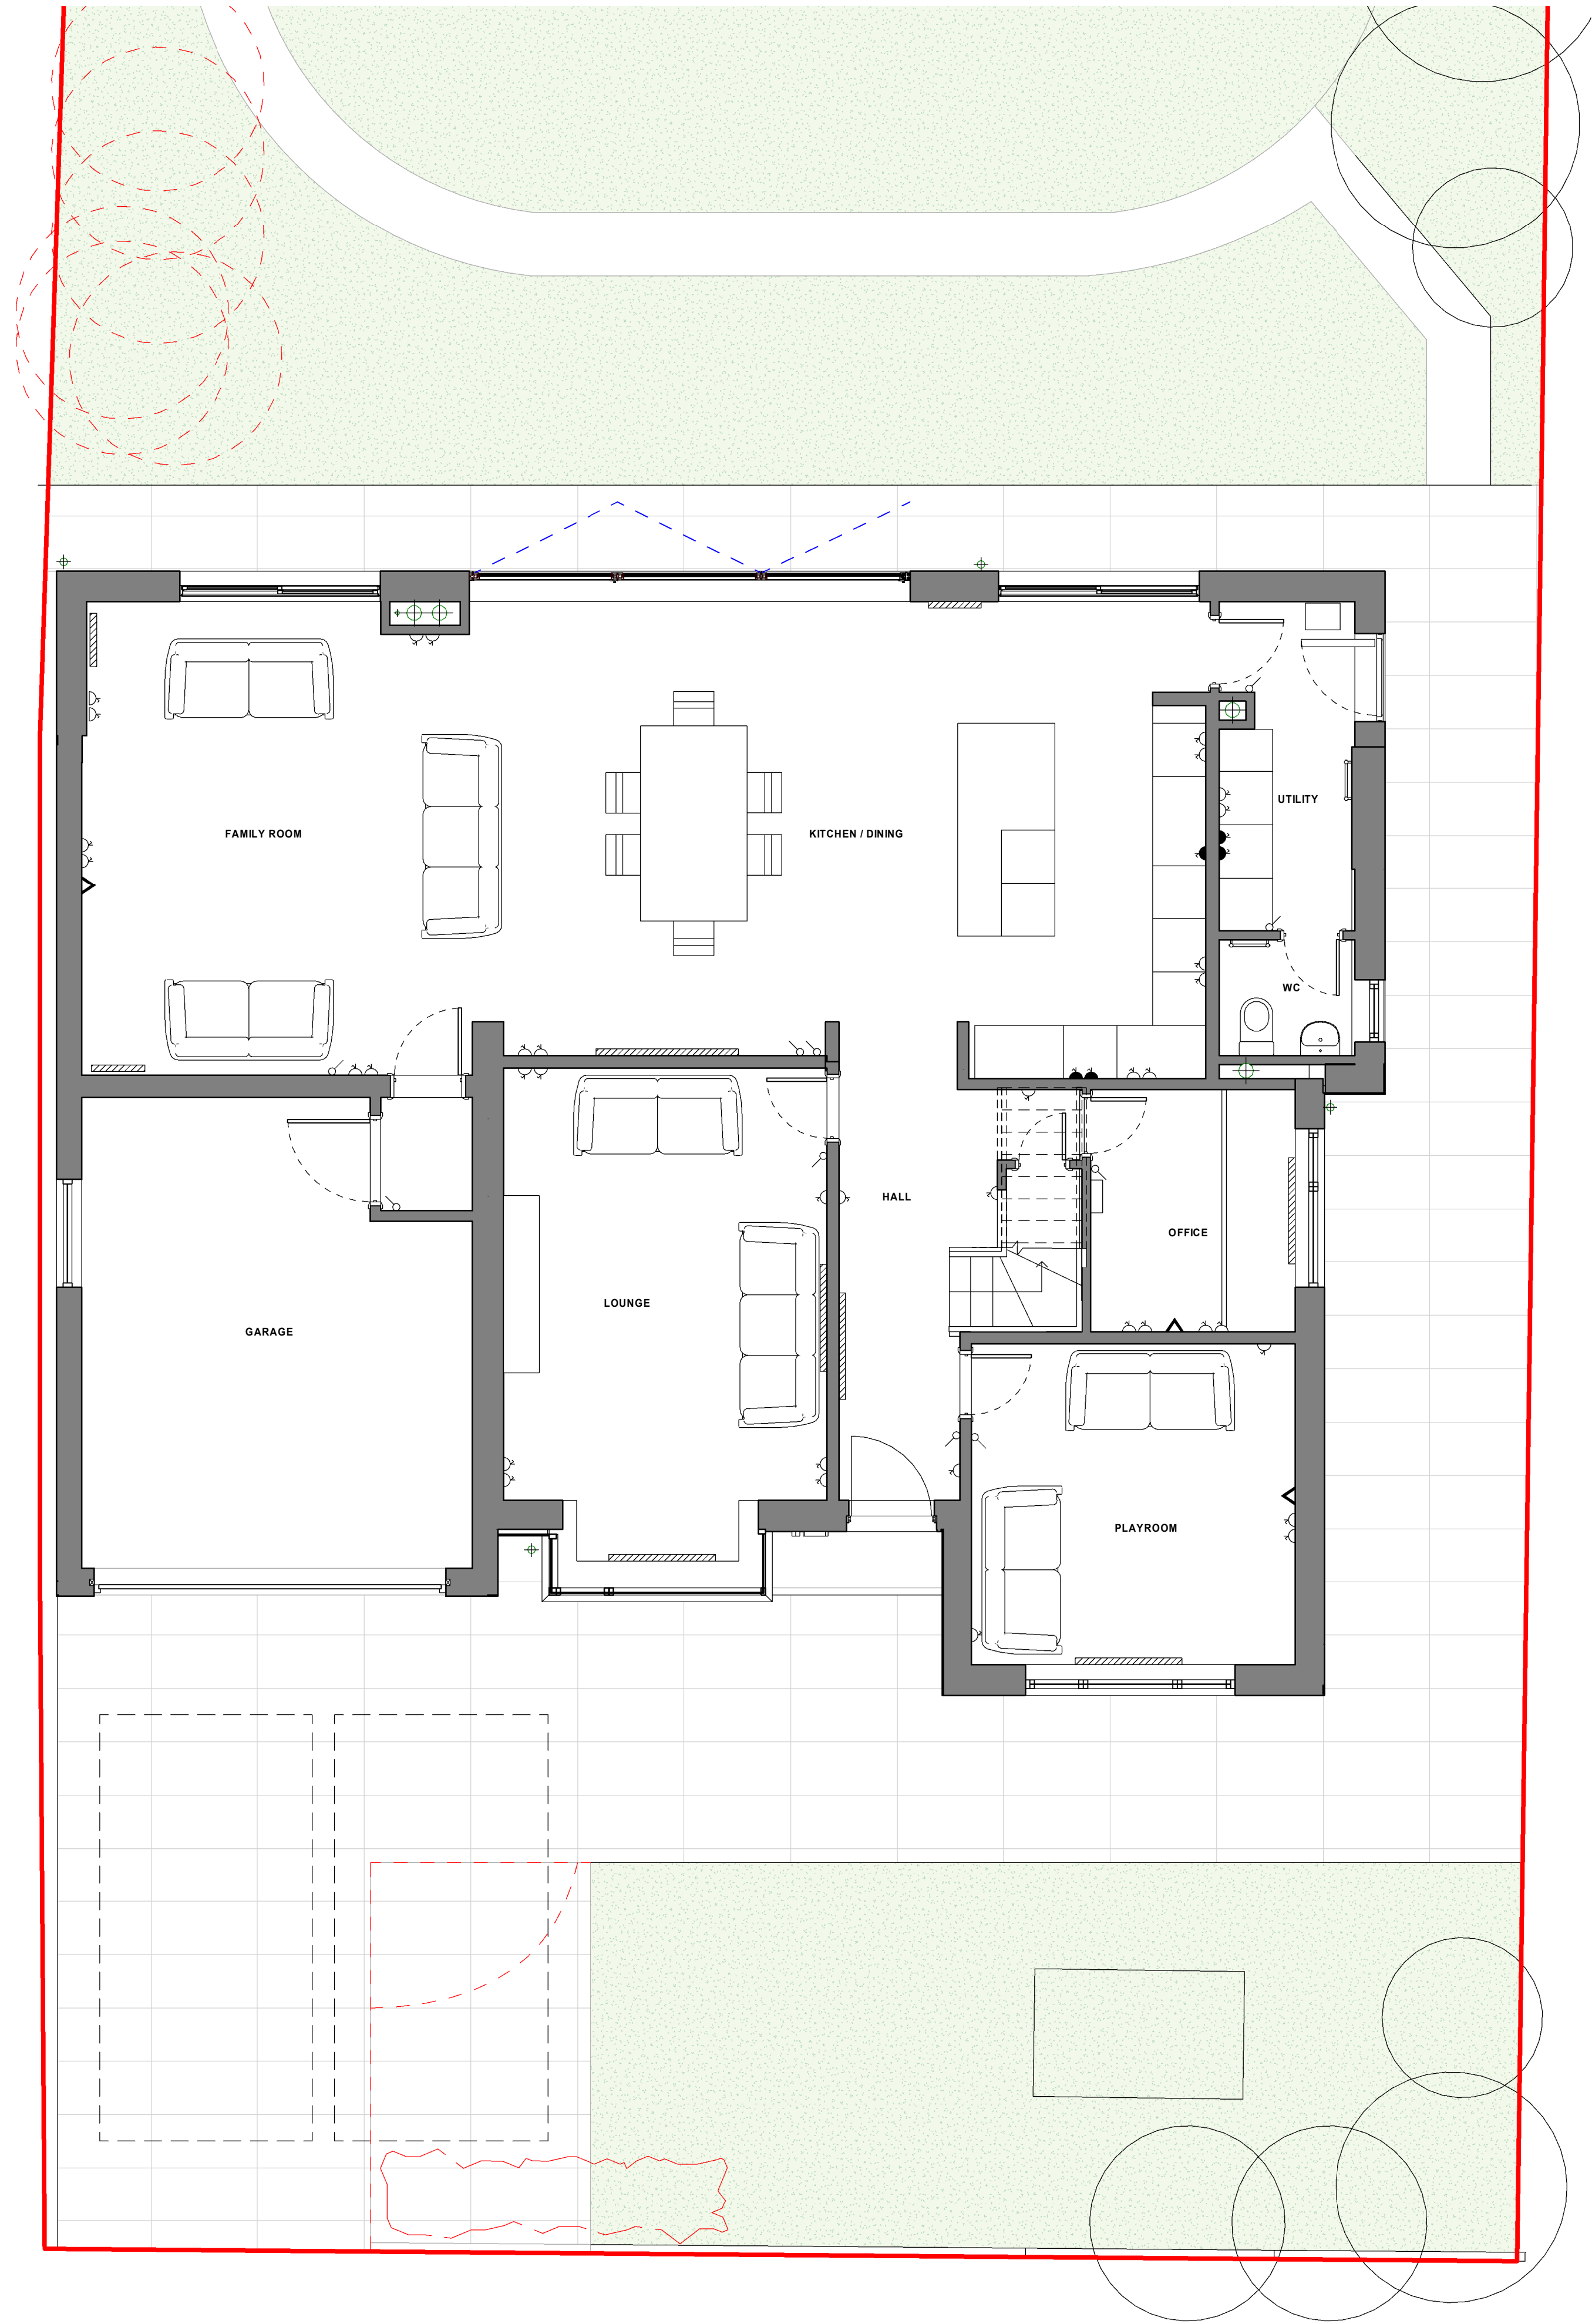

1 Level 0 - Proposed GA Plan
1 : 50

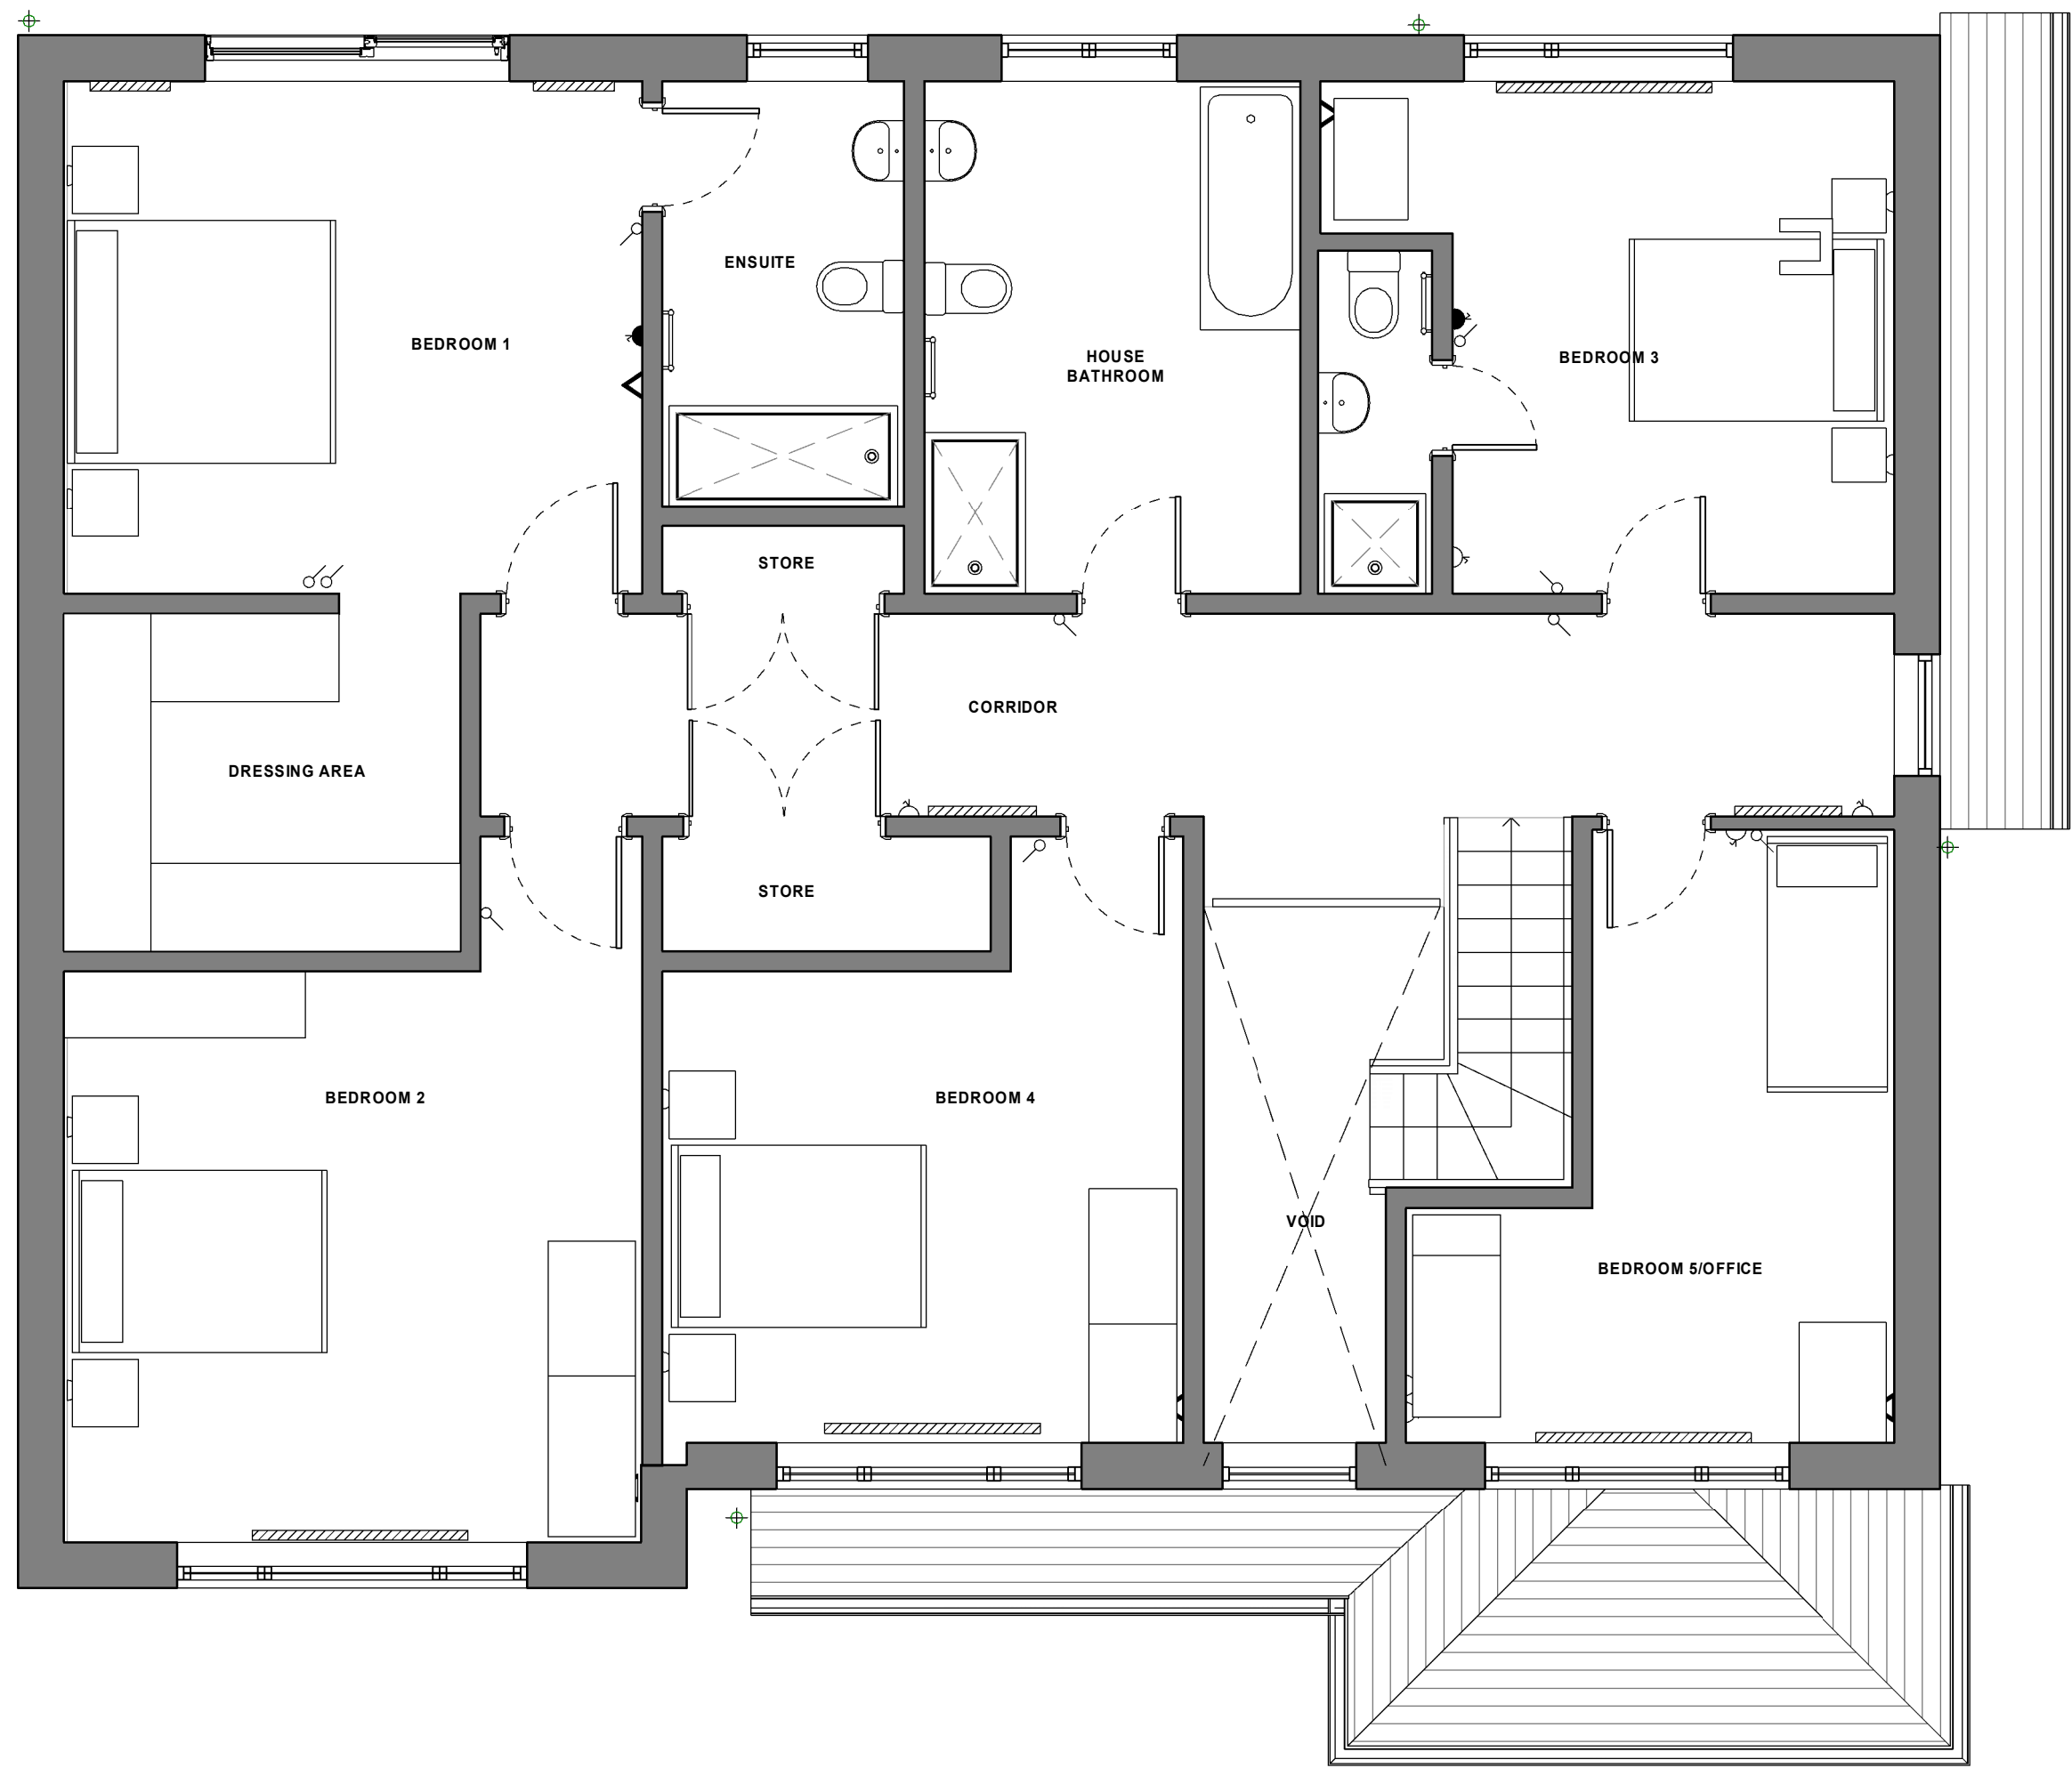

2 Level 01 - Proposed GA Plan
1 : 50

Rev	Description	Date	Dr by	App by
original by		date created		
CRH		22/03/22		SH

drawing			
Planning - Proposed Plans			
		plot date	
		scale	@A1
drawing number		rev	issue status
SK110			