

Notes

Jenlincks Design Associates take no responsibility for any dimensions obtained by scaling from this drawing. If no dimension is shown the architect must ascertain the dimension specifically from the architect or by other means. Copying this drawing is prohibited. Any reproduction, distribution, or scaling of this drawing in digital form. All dates must be checked against hard copy. Dimensions must be checked on site. Any discrepancies must be reported to the architect immediately. This drawing is copyright of Jenlincks Design Associates




Legend


- Stone
- Existing external material finish.




New opening formed in external wall.

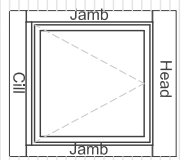


Existing opening altered to receive new stone head, jamba & cils.

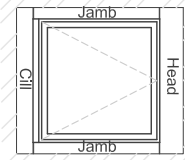


Existing opening blocked up with masonry to match existing.

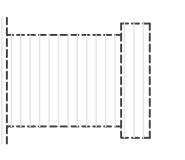


Existing outgrigger/outbuilding demolished and retained surfaces made good.

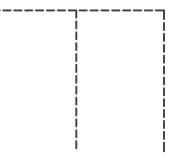


brickwork outer leaf to match existing elevation

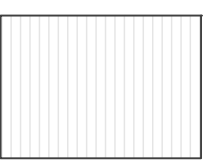

Elevation C (North Facing Elevation)

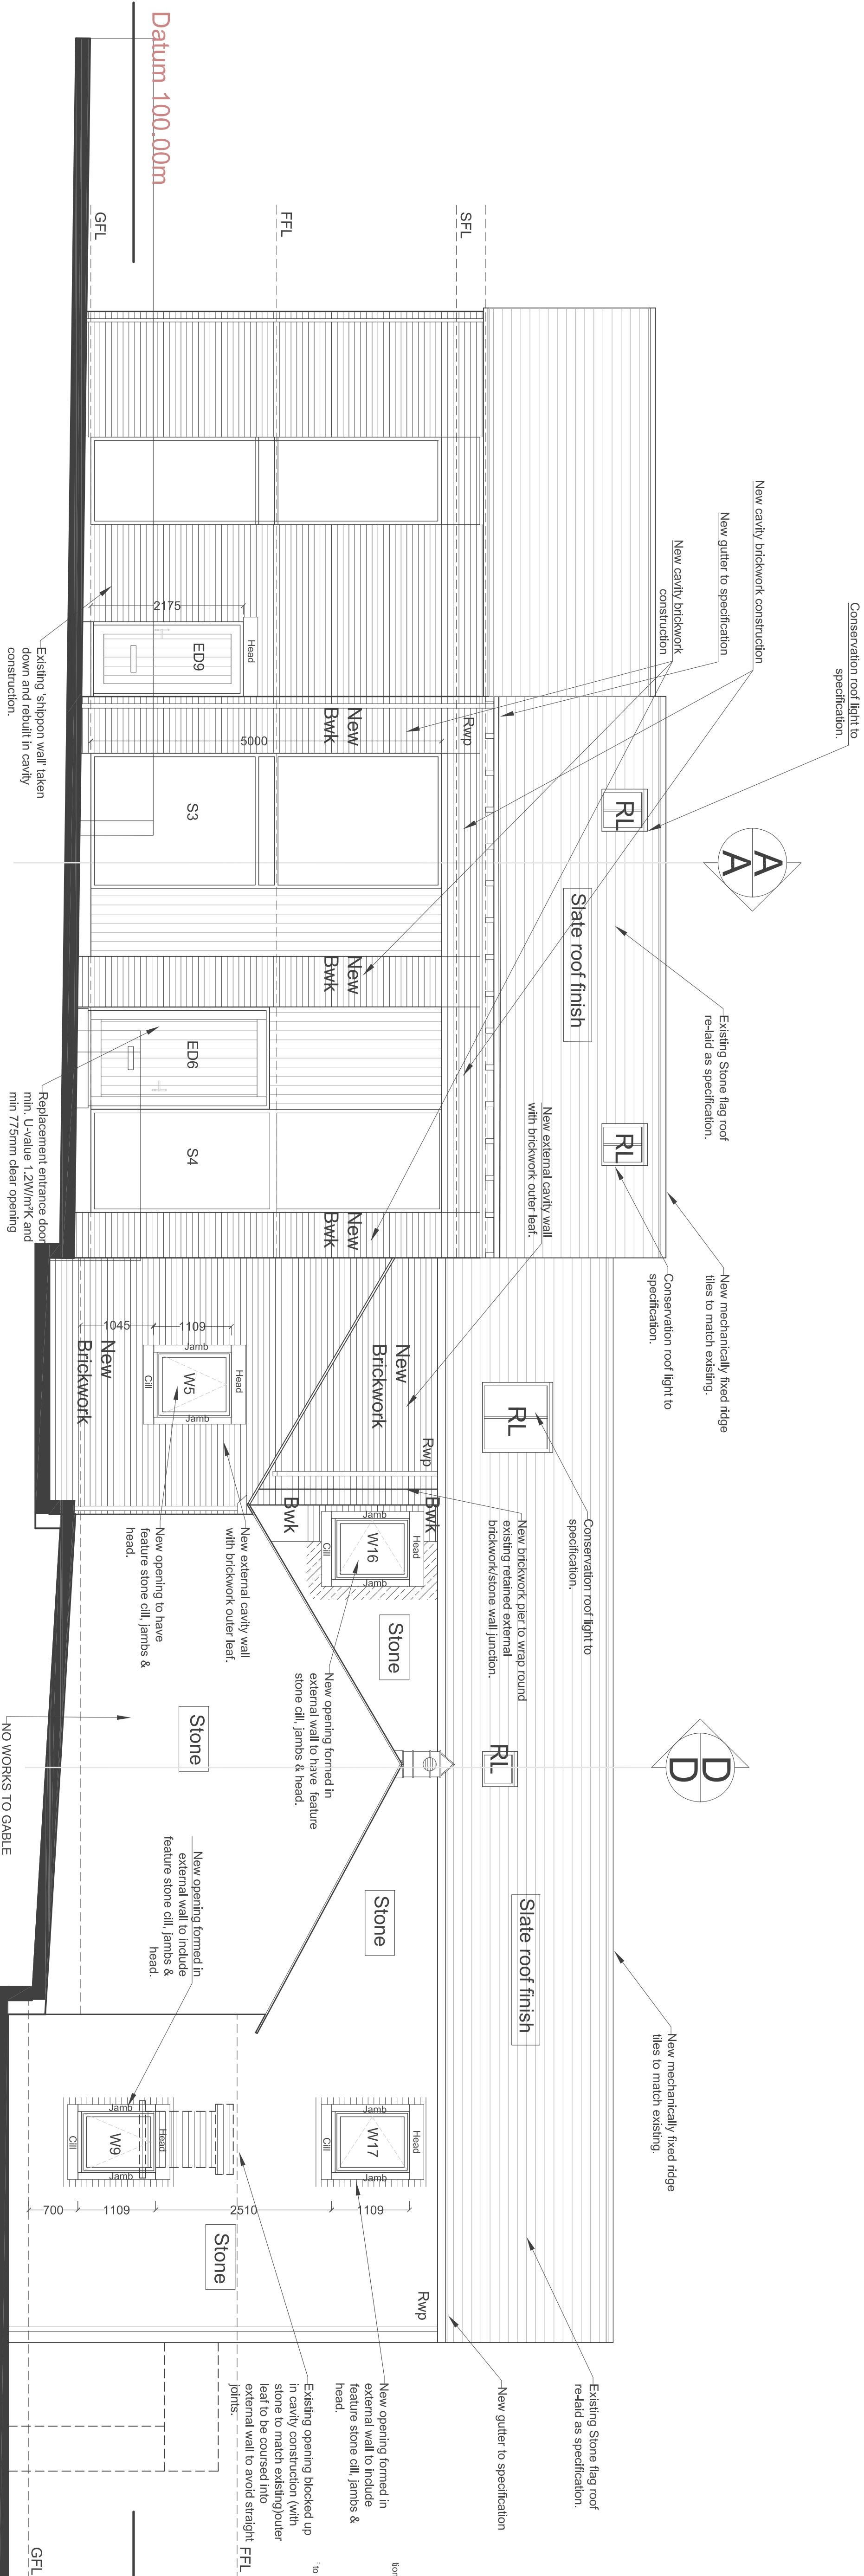

Elevation D (West Facing Elevation)

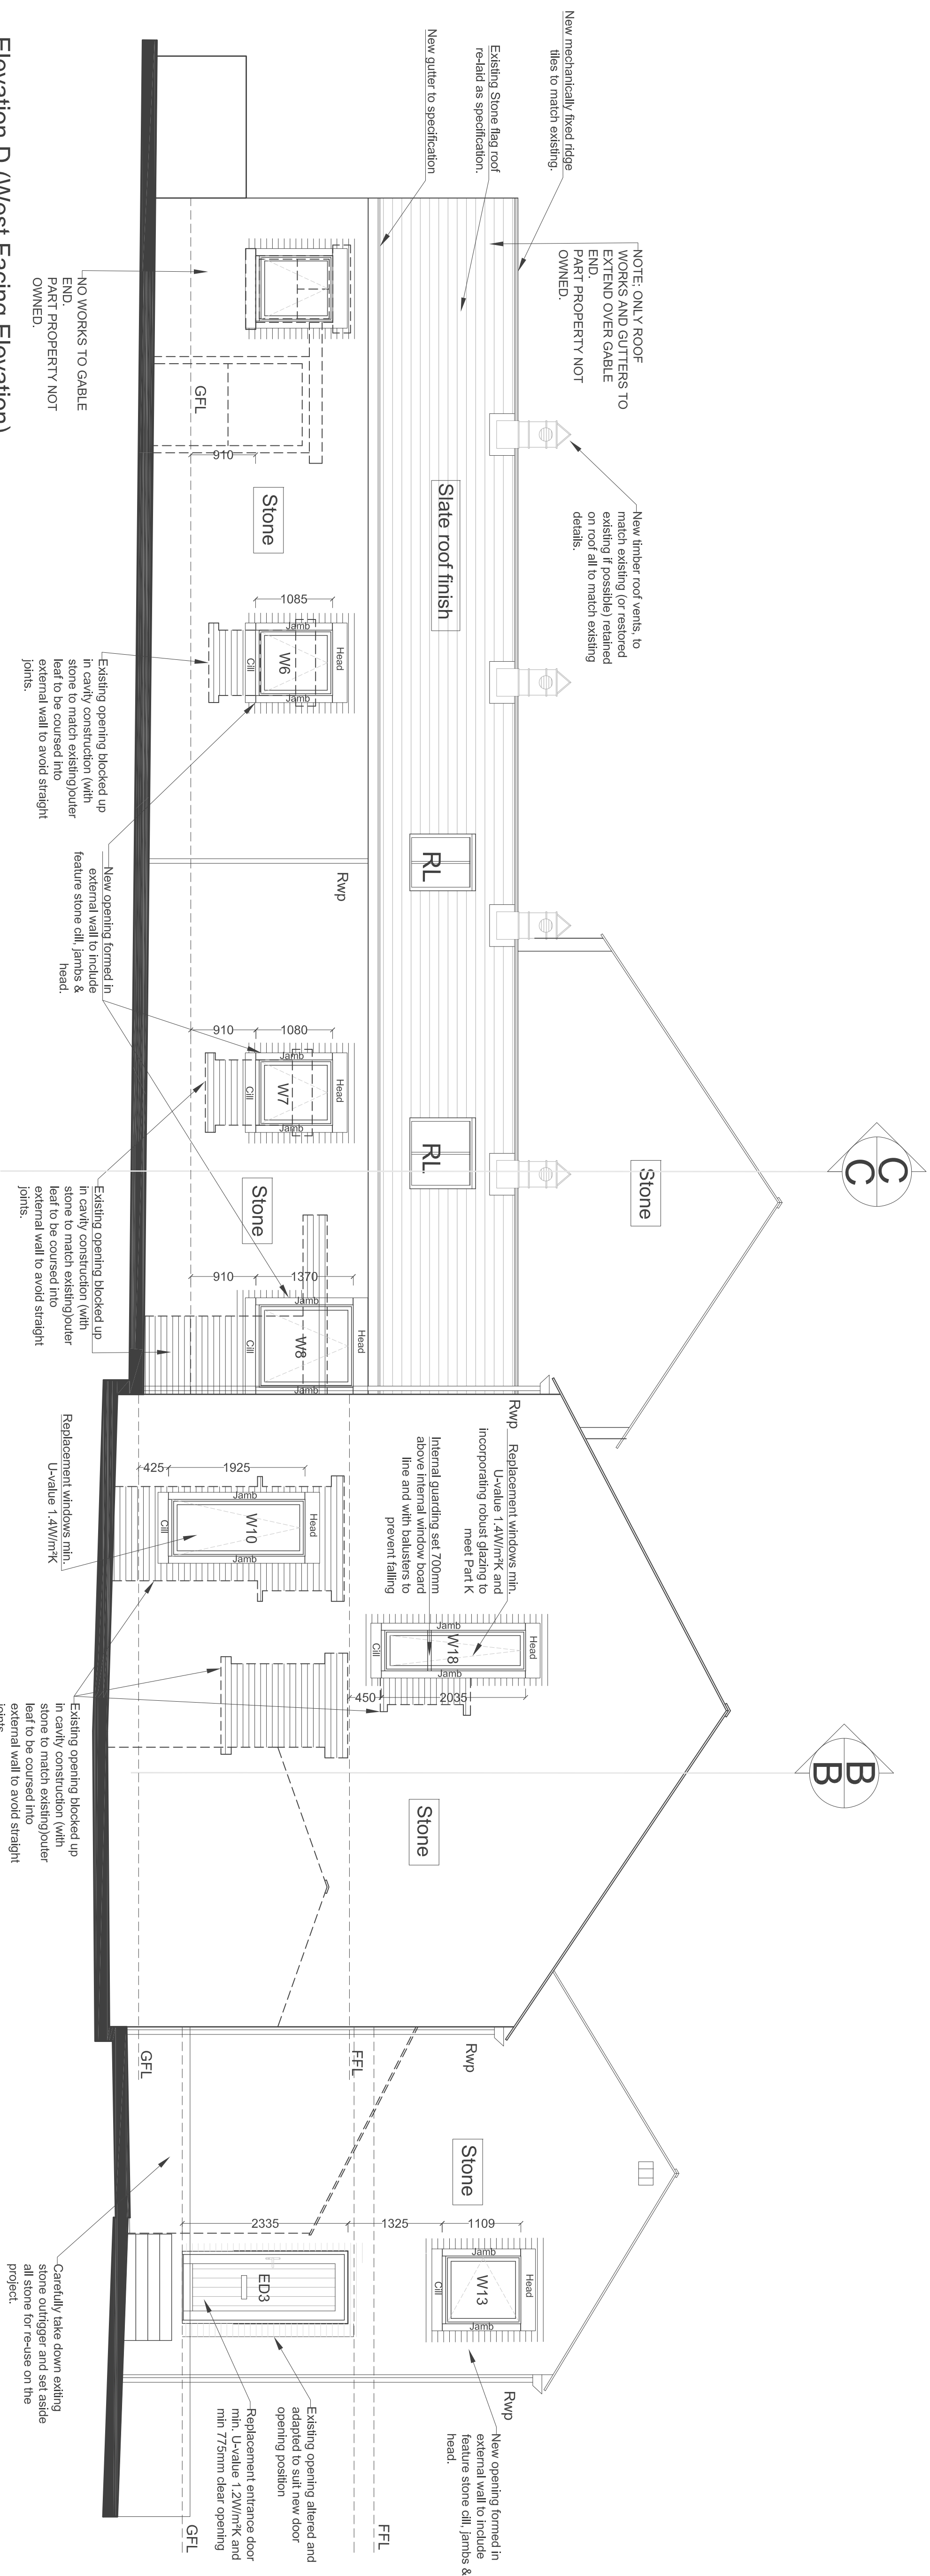

E	Planning Issue	25.03.22	RT
D	Amendments following client comments	16.02.22	RT
C	Amendments to Unit 2	29.06.21	RT
B	Additional Drins Added	31.03.20	RB
A	Elevations Updated to Reflect Sections	Mar 2020	RB
Rev Description		Date	By

j d a architects
info@jda-architects.com
www.jda-architects.com
manchester: 0161 336 5011
liverpool: 0151 665 0112

j d a
architects

Project:		Bast House Farm, Buy			
Project Status:		T • Tender			
Scale:	@ original size	Date:	29/10/2019		
1:50	A1		Drawn by:	Checked by:	
			KD		
Project Number	Tender Number	DR	208		
1119	A				
Drawings	Proposed Apartment Elevation 2 of 2				
	Rev	E			