

**Notes**


Jenlincks Design Associates takes no responsibility for any dimensions obtained by scaling from this drawing. If no dimension is shown the recipient must ascertain the dimension specifically from the architect or by other means. Copying this drawing for any purpose without the written consent of Jenlincks Design Associates is prohibited. All copies must be checked against their copy. Dimensions must be checked on site. Any discrepancies must be reported to the architect immediately. This drawing is copyright of Jenlincks Design Associates




## Legend

## Stone


New opening formed in external wall.

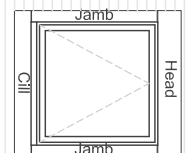

Existing opening altered to receive new stone head, jamba & cils.

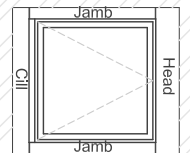

Existing opening blocked up with masonry to match existing.

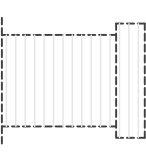


Existing outigger/outbuilding demolished and retained surfaces made good.




new door cavity construction in side of brickwork outer leaf to match existing elevation.



Elevation A (South Facing Elevation)

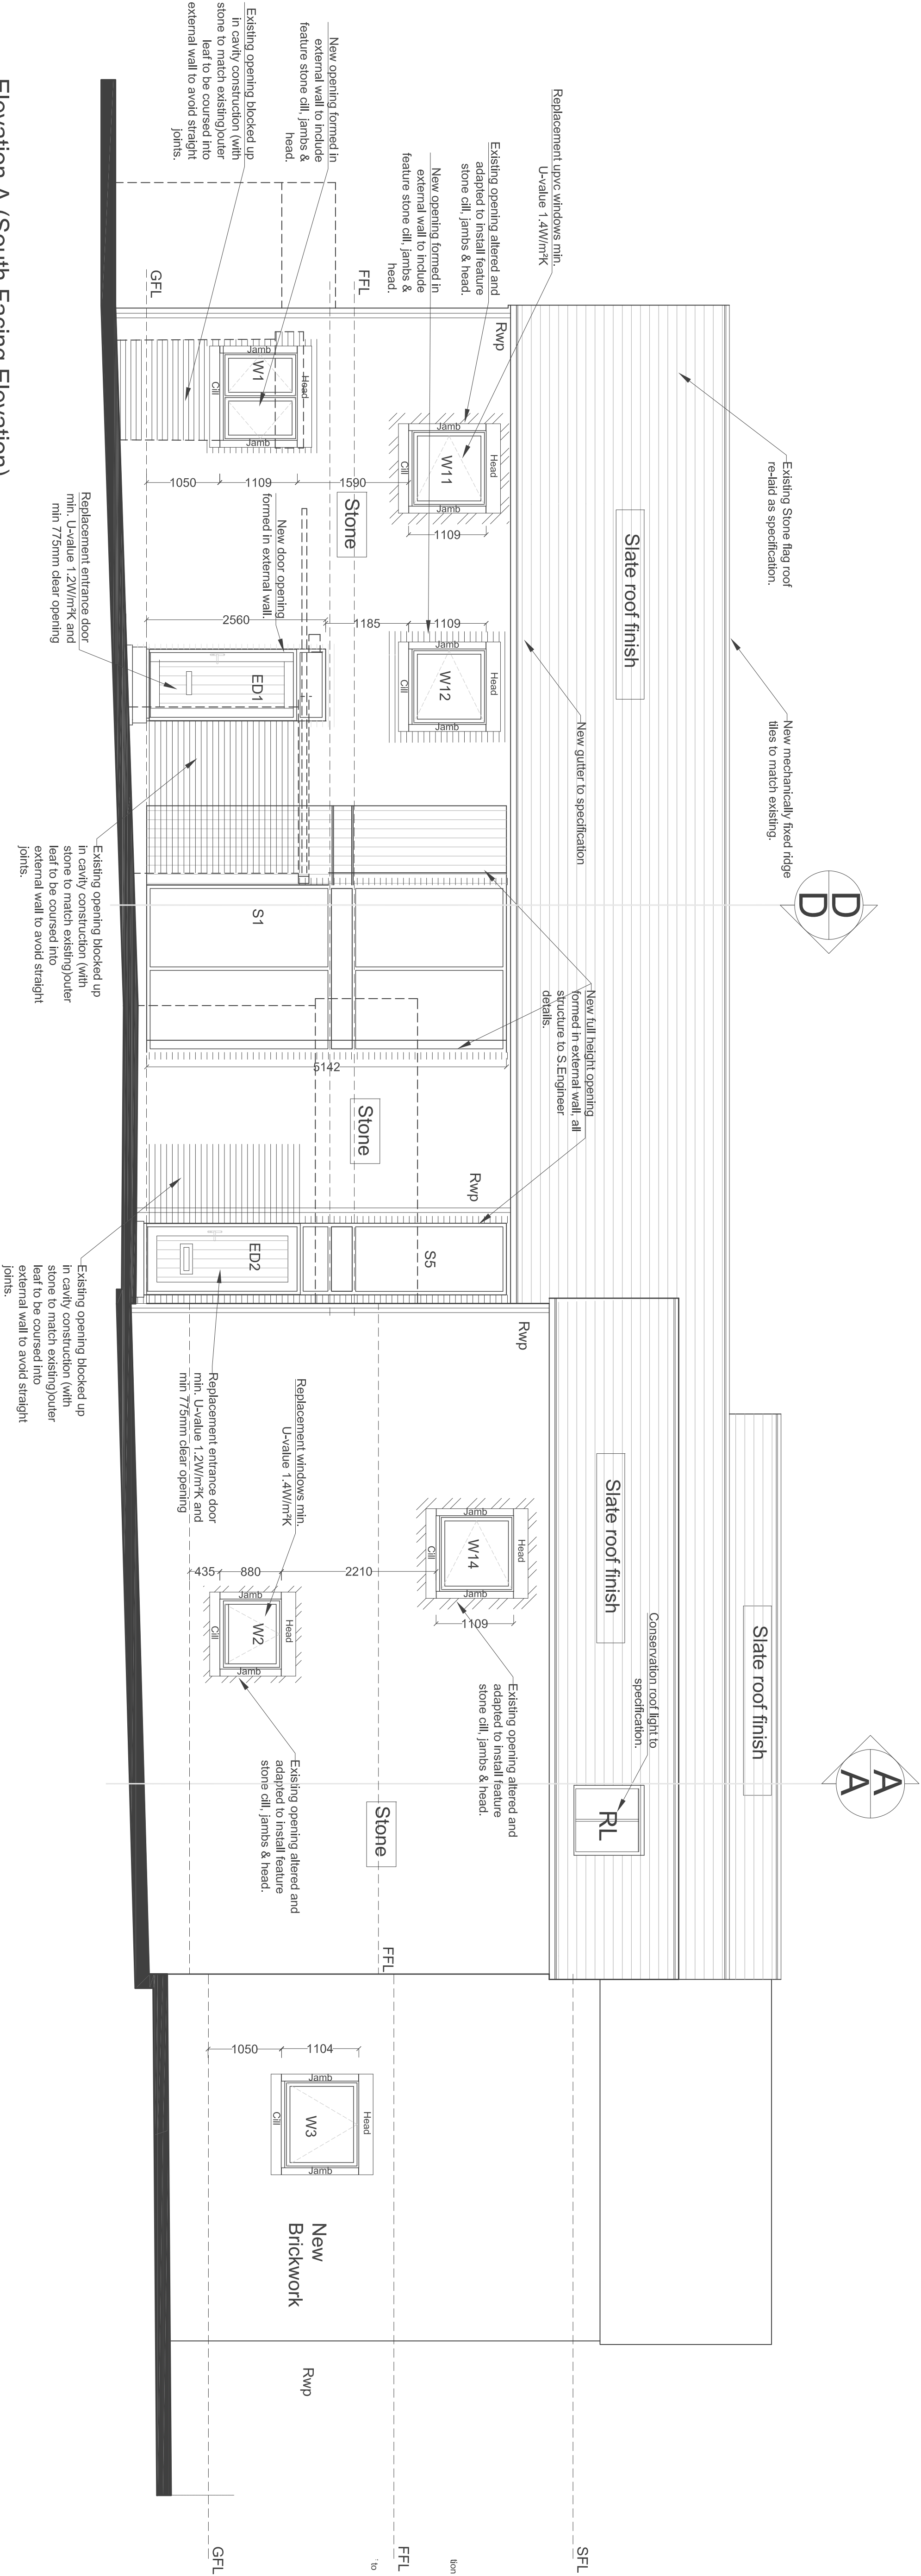

## Elevation B (East Facing Elevation)

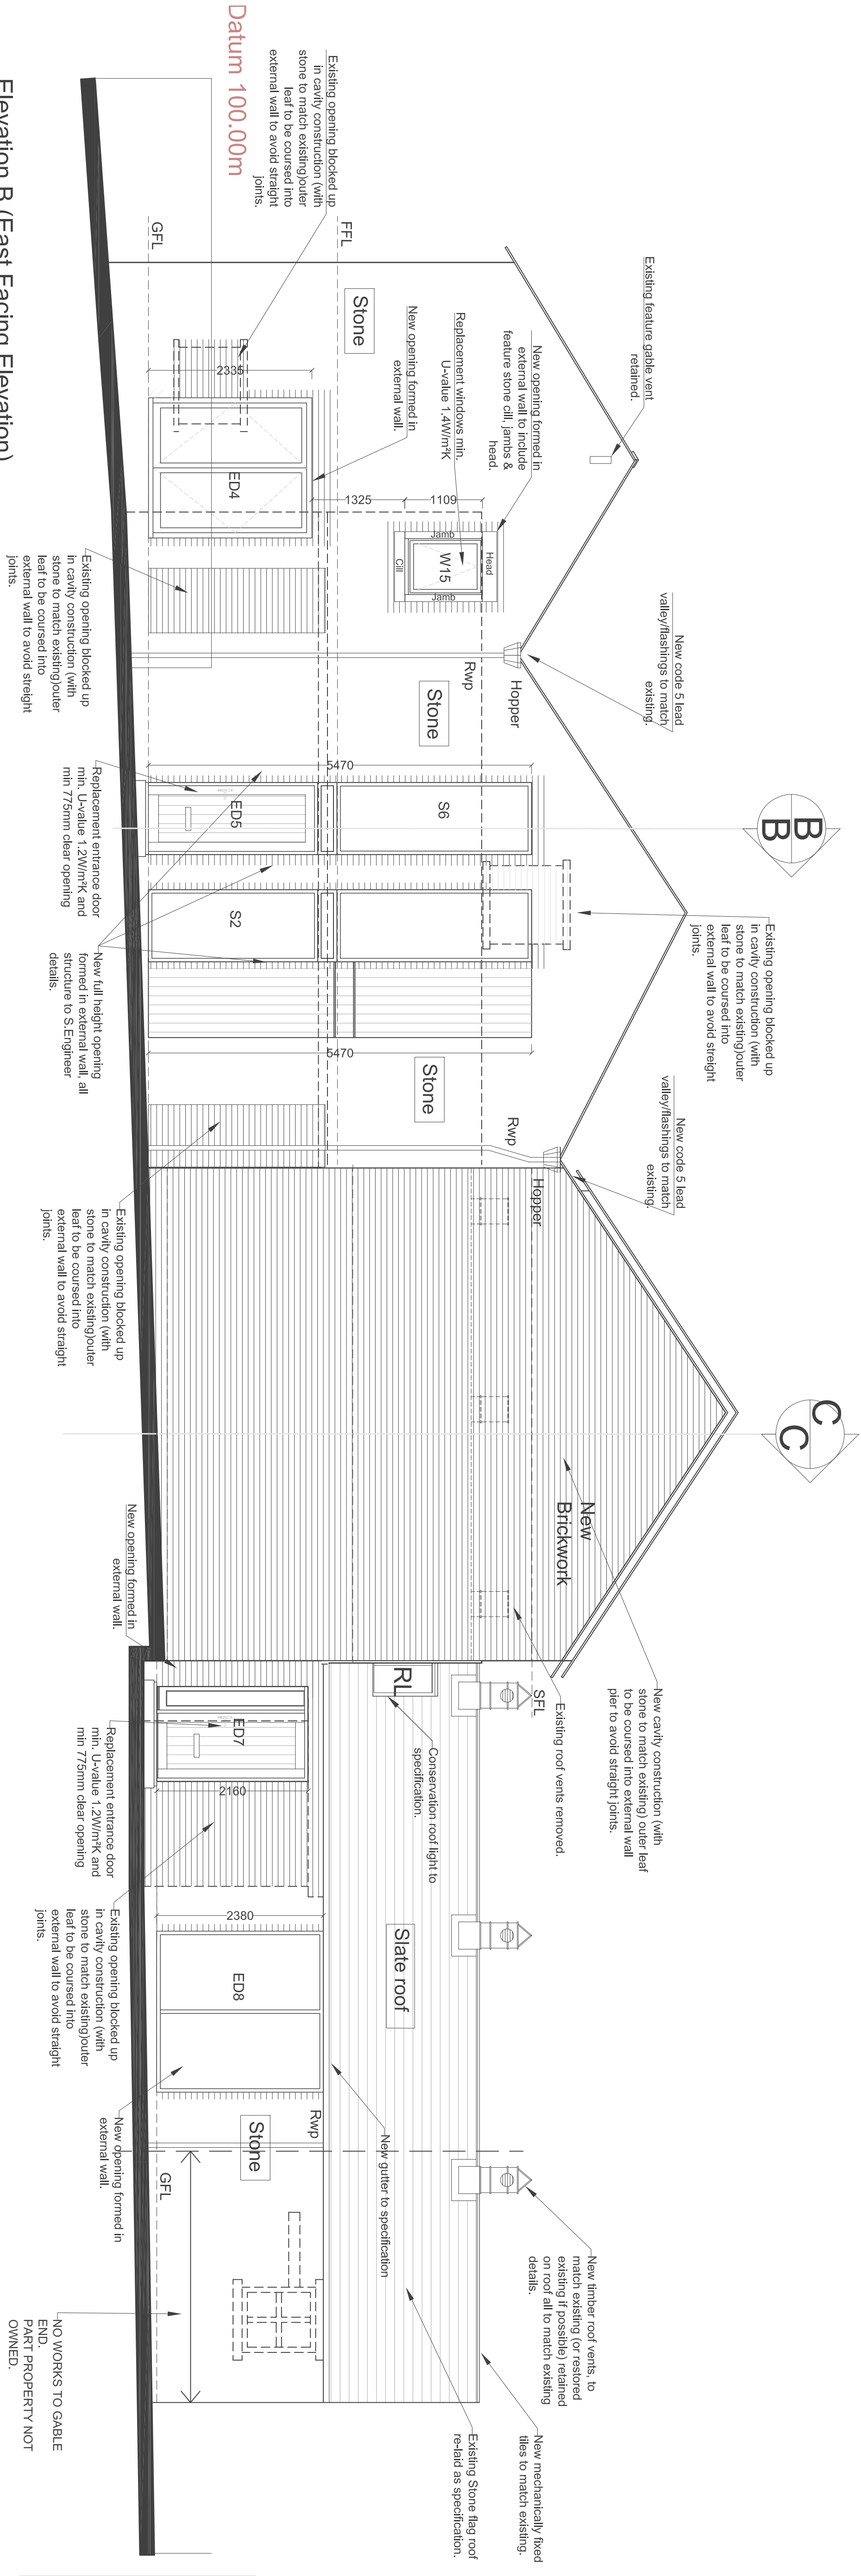

|   |                                        |          |    |
|---|----------------------------------------|----------|----|
| E | Planning Issue                         | 25.03.22 | RT |
| D | Americas following client comments     | 16.02.22 | RT |
| C | Americas to Unit 2                     | 29.06.21 | RT |
| B | Additional Dims Added                  | 31.03.20 | RB |
| A | Elevations updated to Reflect Sections | Mar 2020 | RB |
|   | Rev Description                        | Date     | By |

j d a architects  
info@jda-architects.com  
www.jda-architects.com  
manchester: 0161 336 5011  
liverpool: 0151 665 0112



jda  
architects

NO WORKS TO GABLE  
END.  
PART PROPERTY NOT  
OWNED.