



Redbank Playing Fields

Artificial Grass Pitch

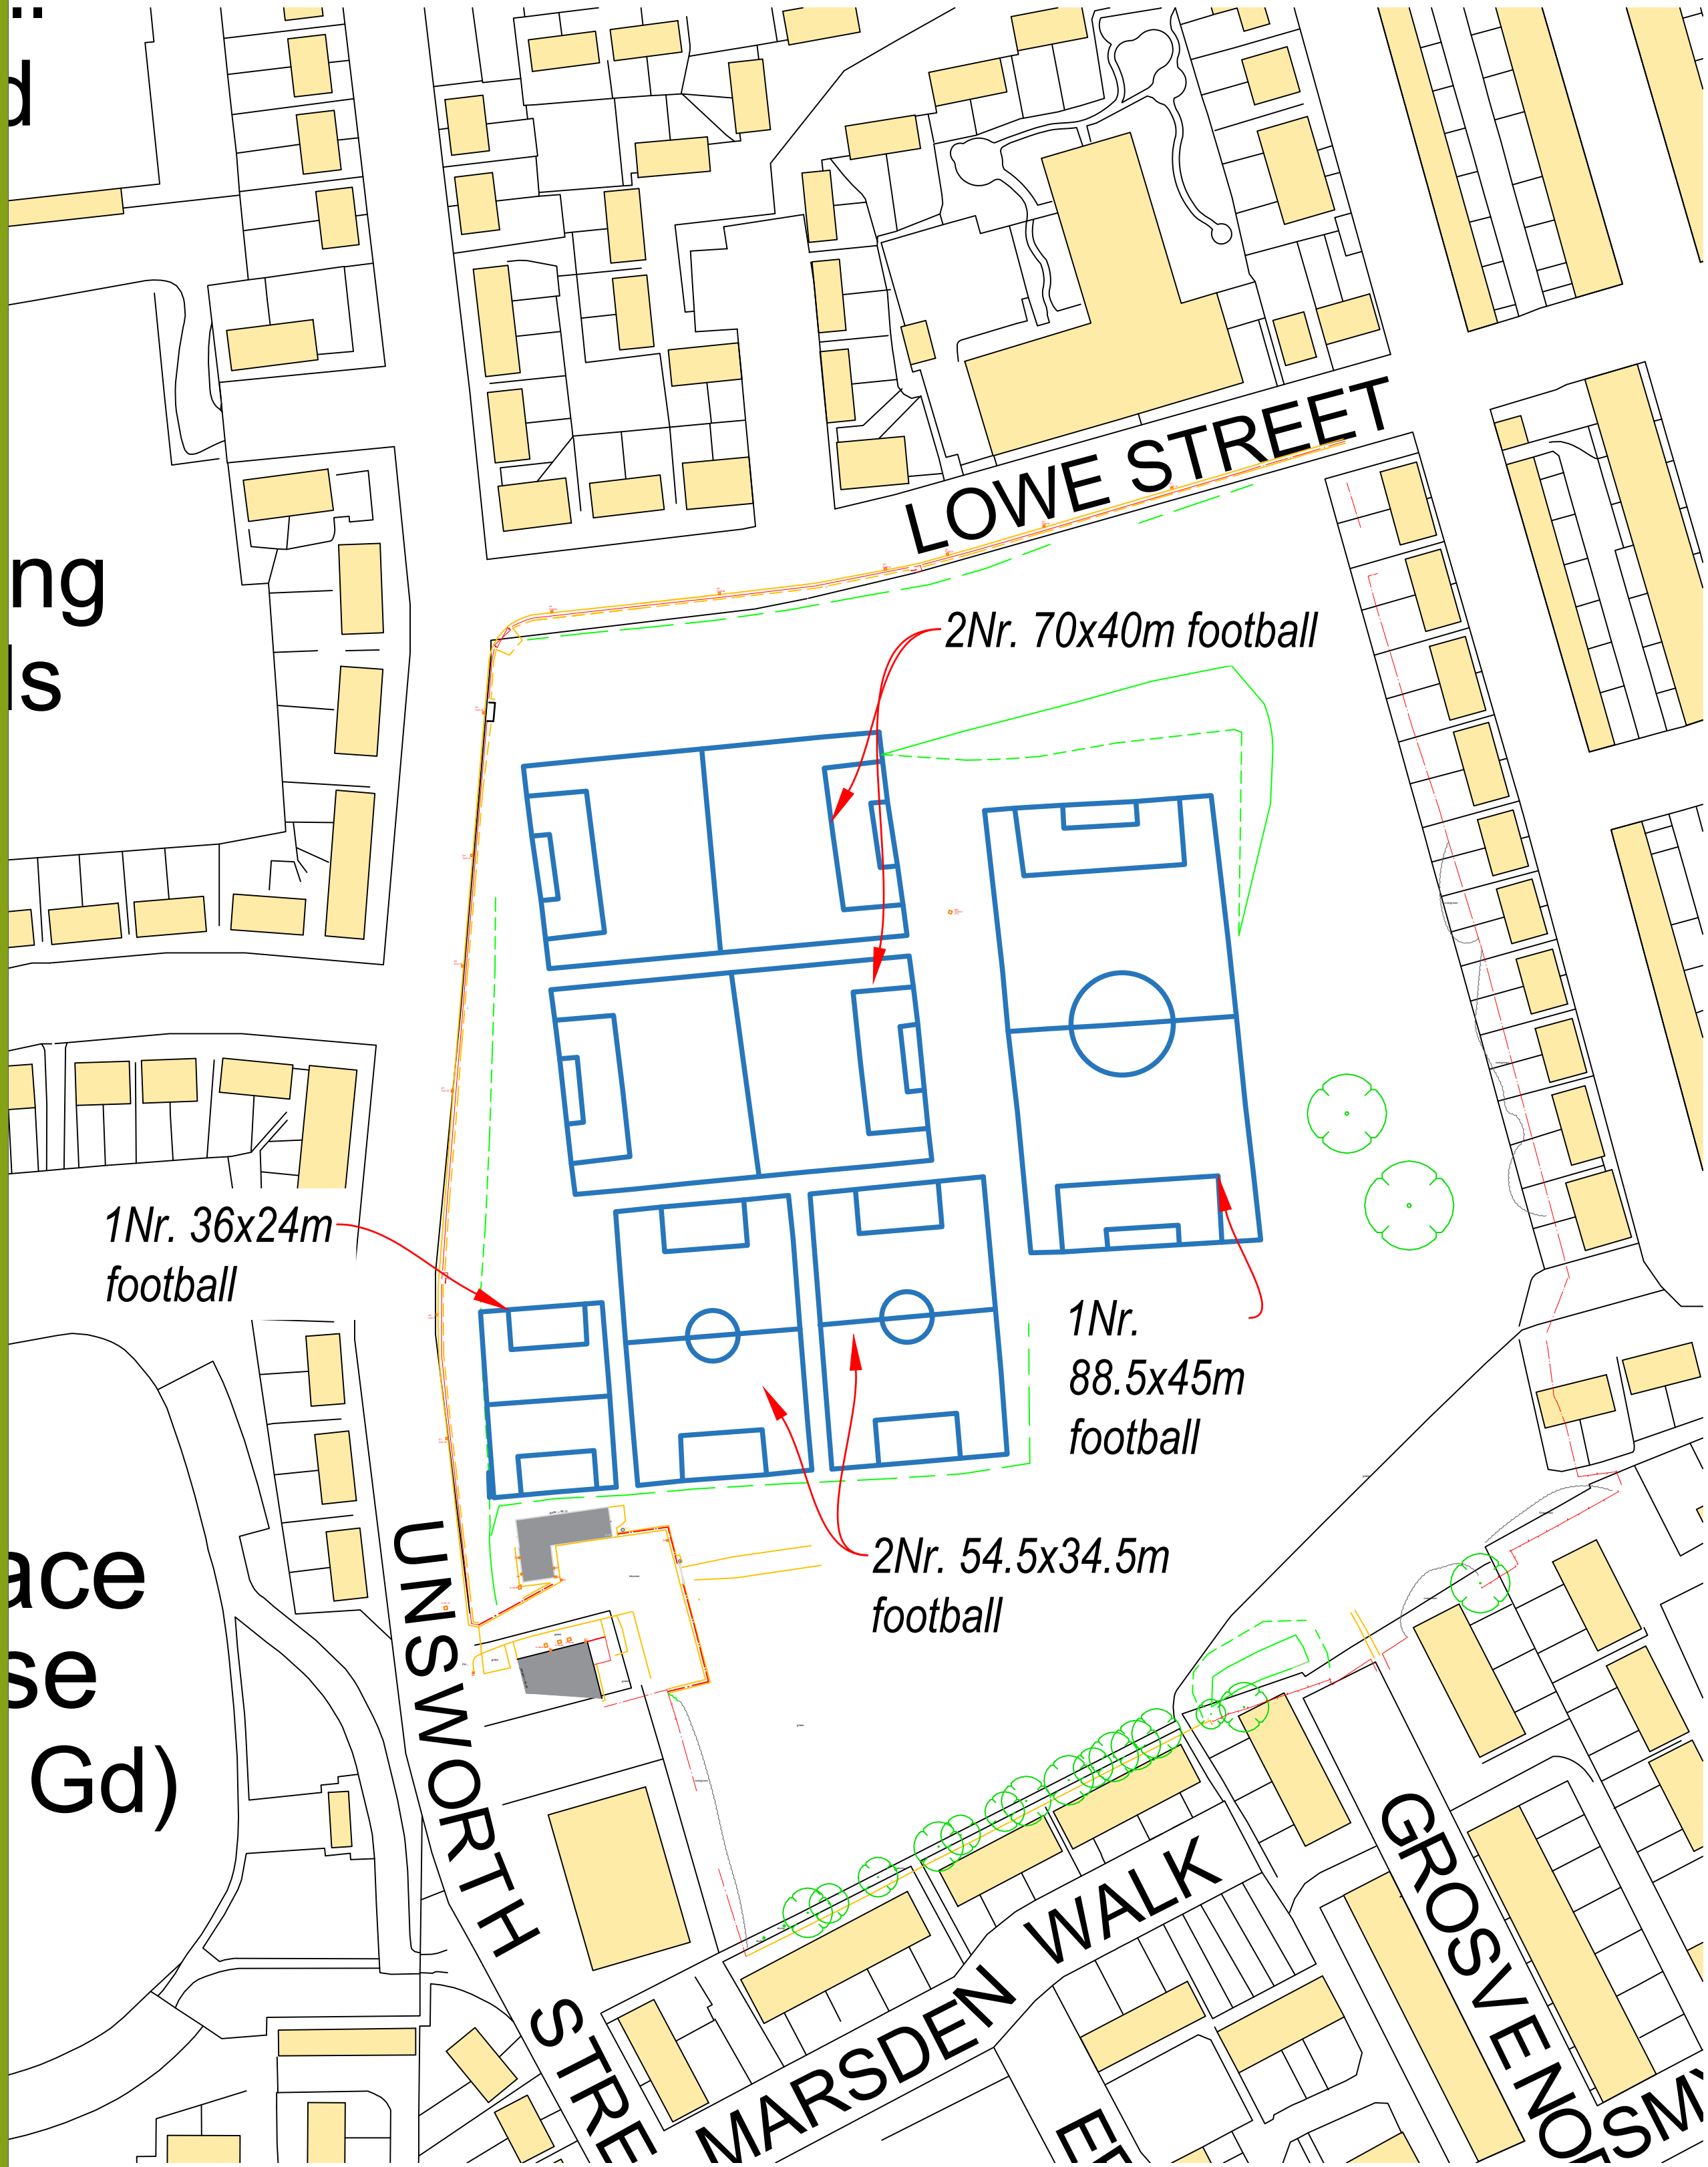

Existing Playing Field Layout

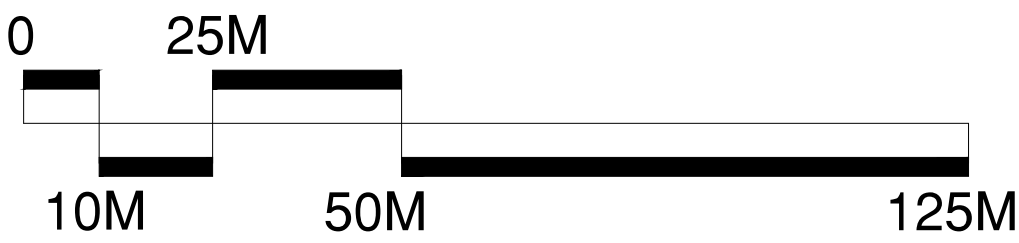




SSL
Surfacing Standards Limited
Office 2, Cranleigh House
Aston Road, Loughborough, LE15 9XZ
01530 400 012


CONSULTANTS
Planning Standards Ltd
Office 2, Cranleigh House
Aston Road, Loughborough, LE15 9XZ
01530 400 012

1. DO NOT SCALE FROM DRAWING. ALL DIMENSIONS TO BE CHECKED ON SITE PRIOR TO COMMENCEMENT OF WORKS.
2. THIS DRAWING IS COPYRIGHT TO SURFACING STANDARDS LTD.
3. ALL PERSONNEL SHOULD BE AWARE OF THE HEALTH AND SAFETY PLAN WHICH IS RETAINED IN THE SITE MANAGERS OFFICE.




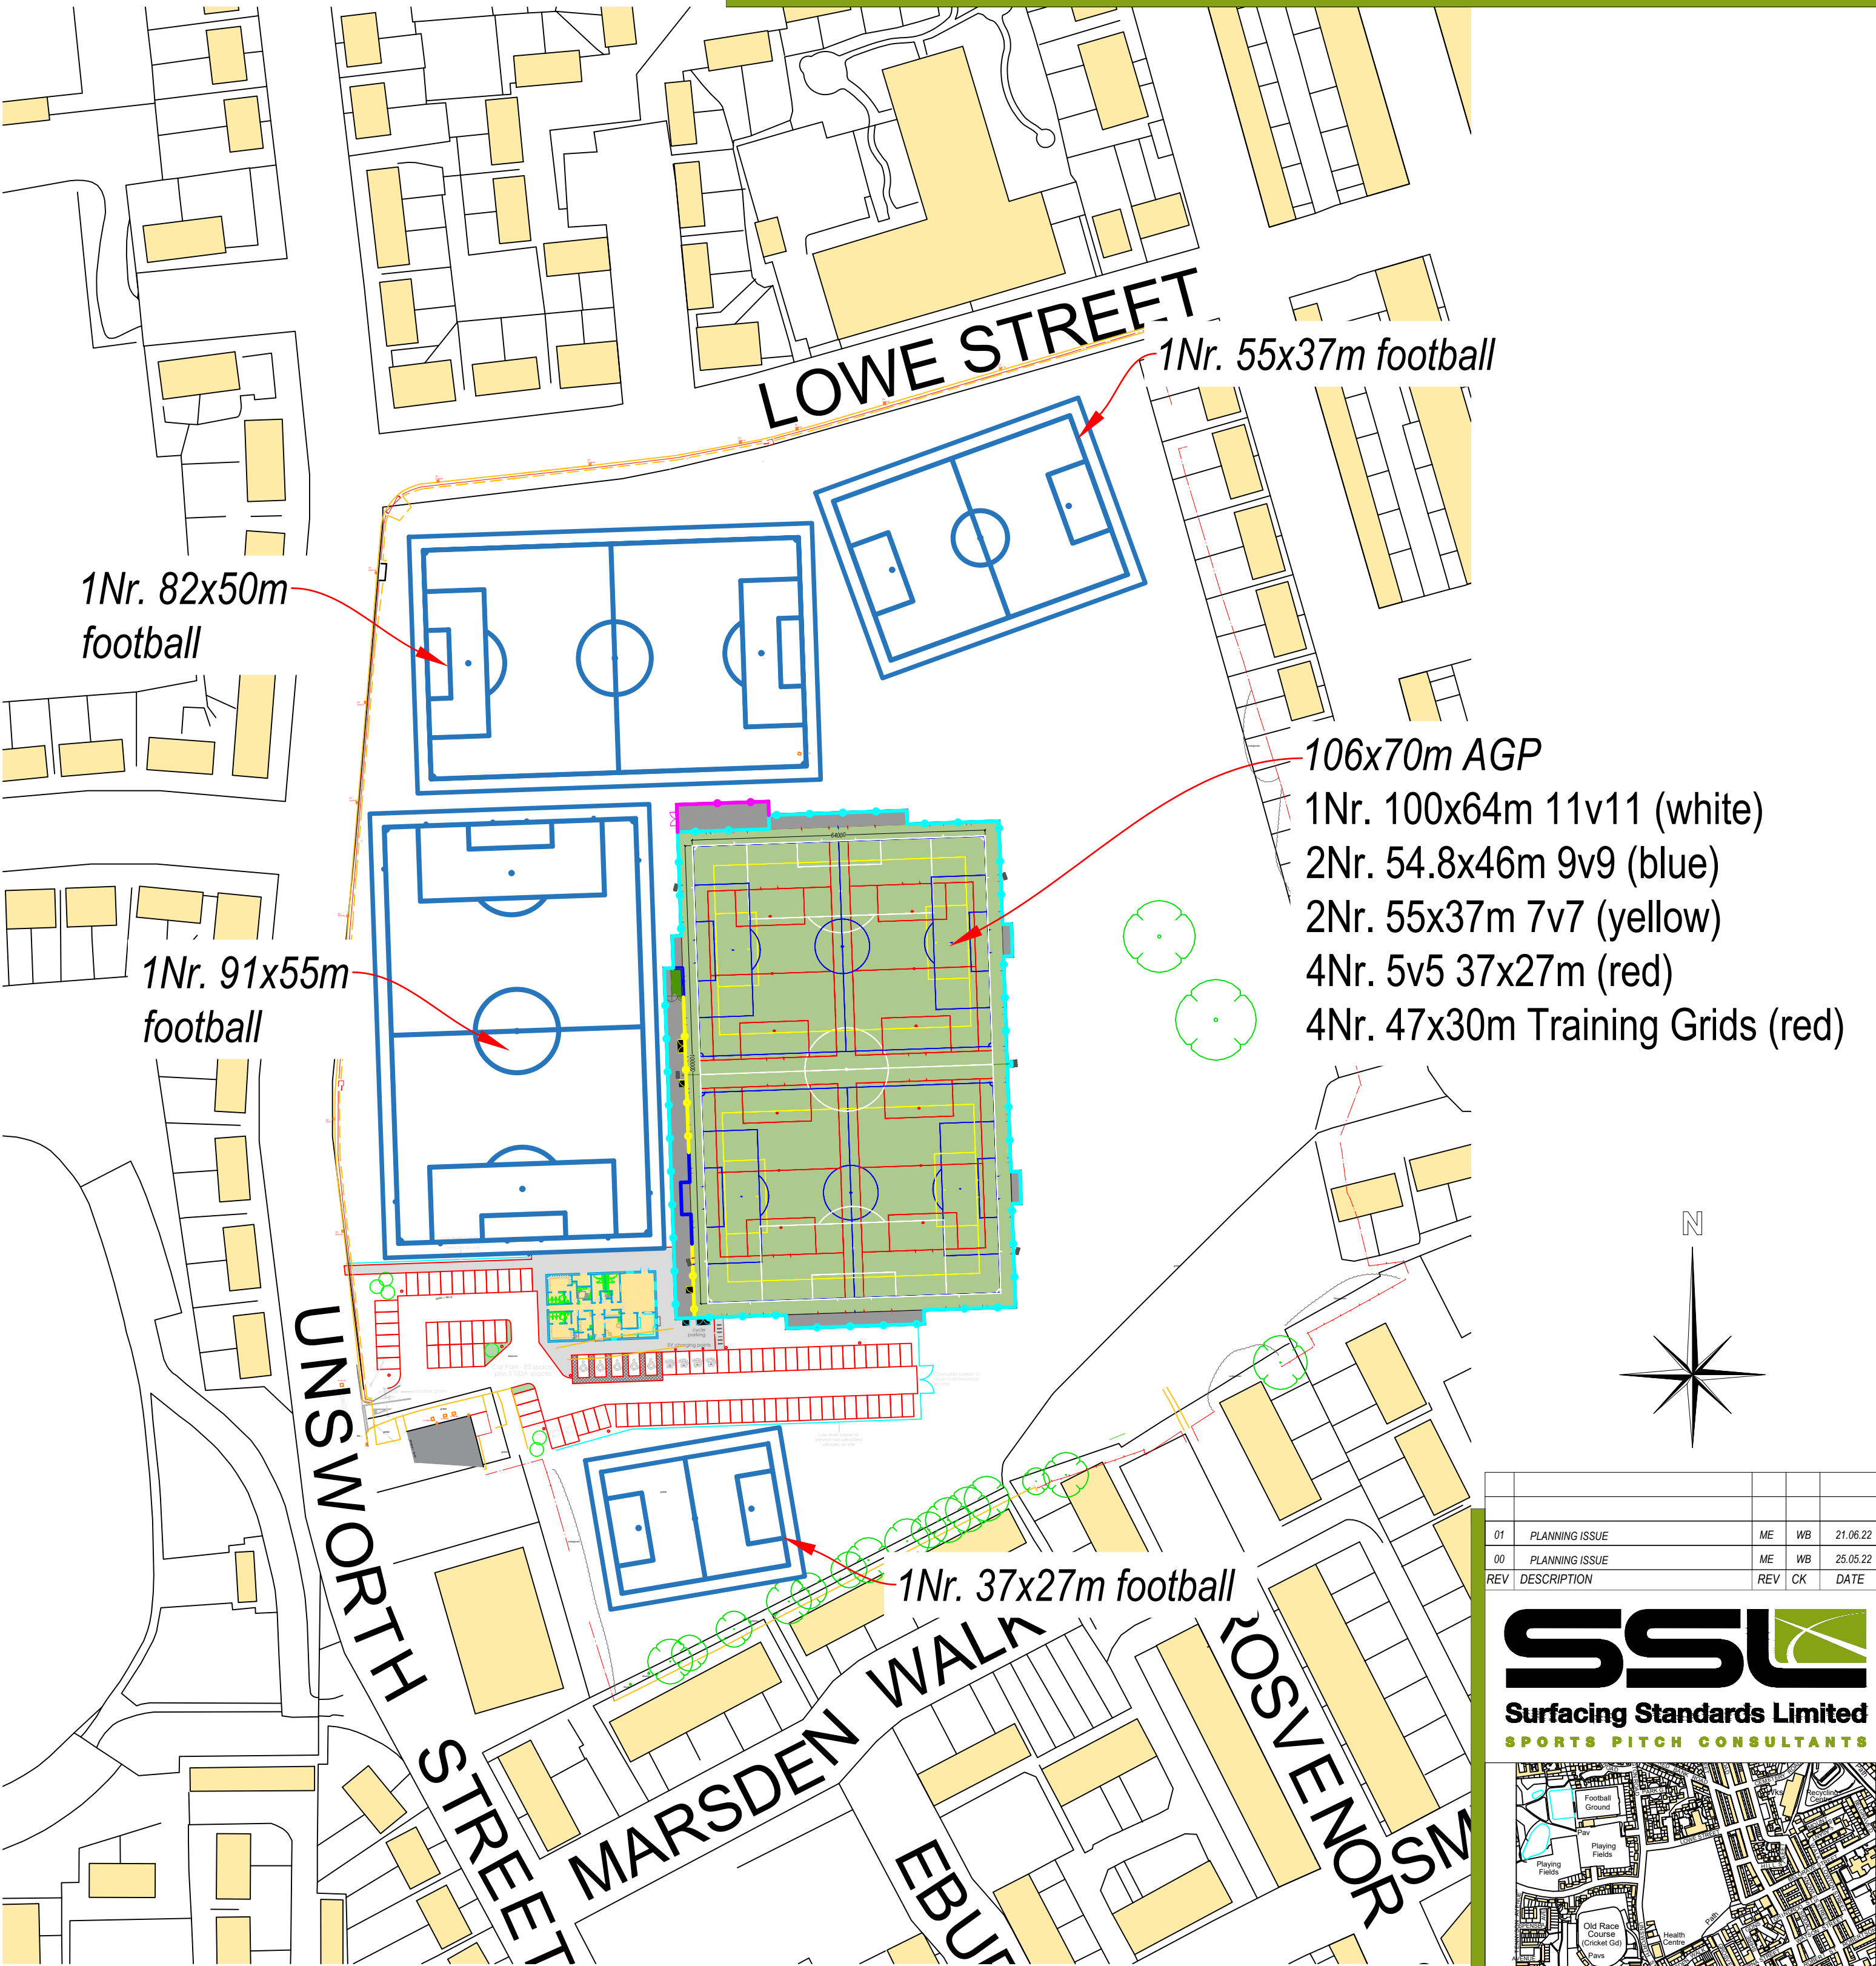

Proposed Playing Field Layout

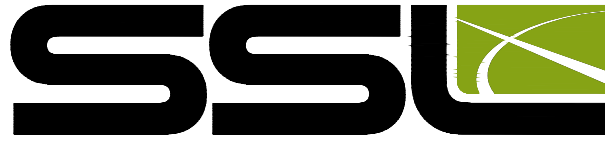

SSL
Surfacing Standards Limited
SPORTS PITCH CONSULTANTS

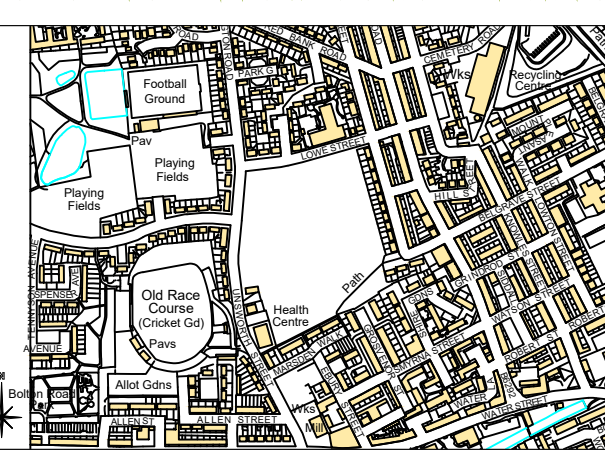

AUTHOR
ME

TITLE
Redbank Playing Fields
Artificial Grass Pitch
Playing Field Layout

PROJECT CLS017	SCALE 1:1000	SIZE A1
DRAWING No 11	REVISION 01	