

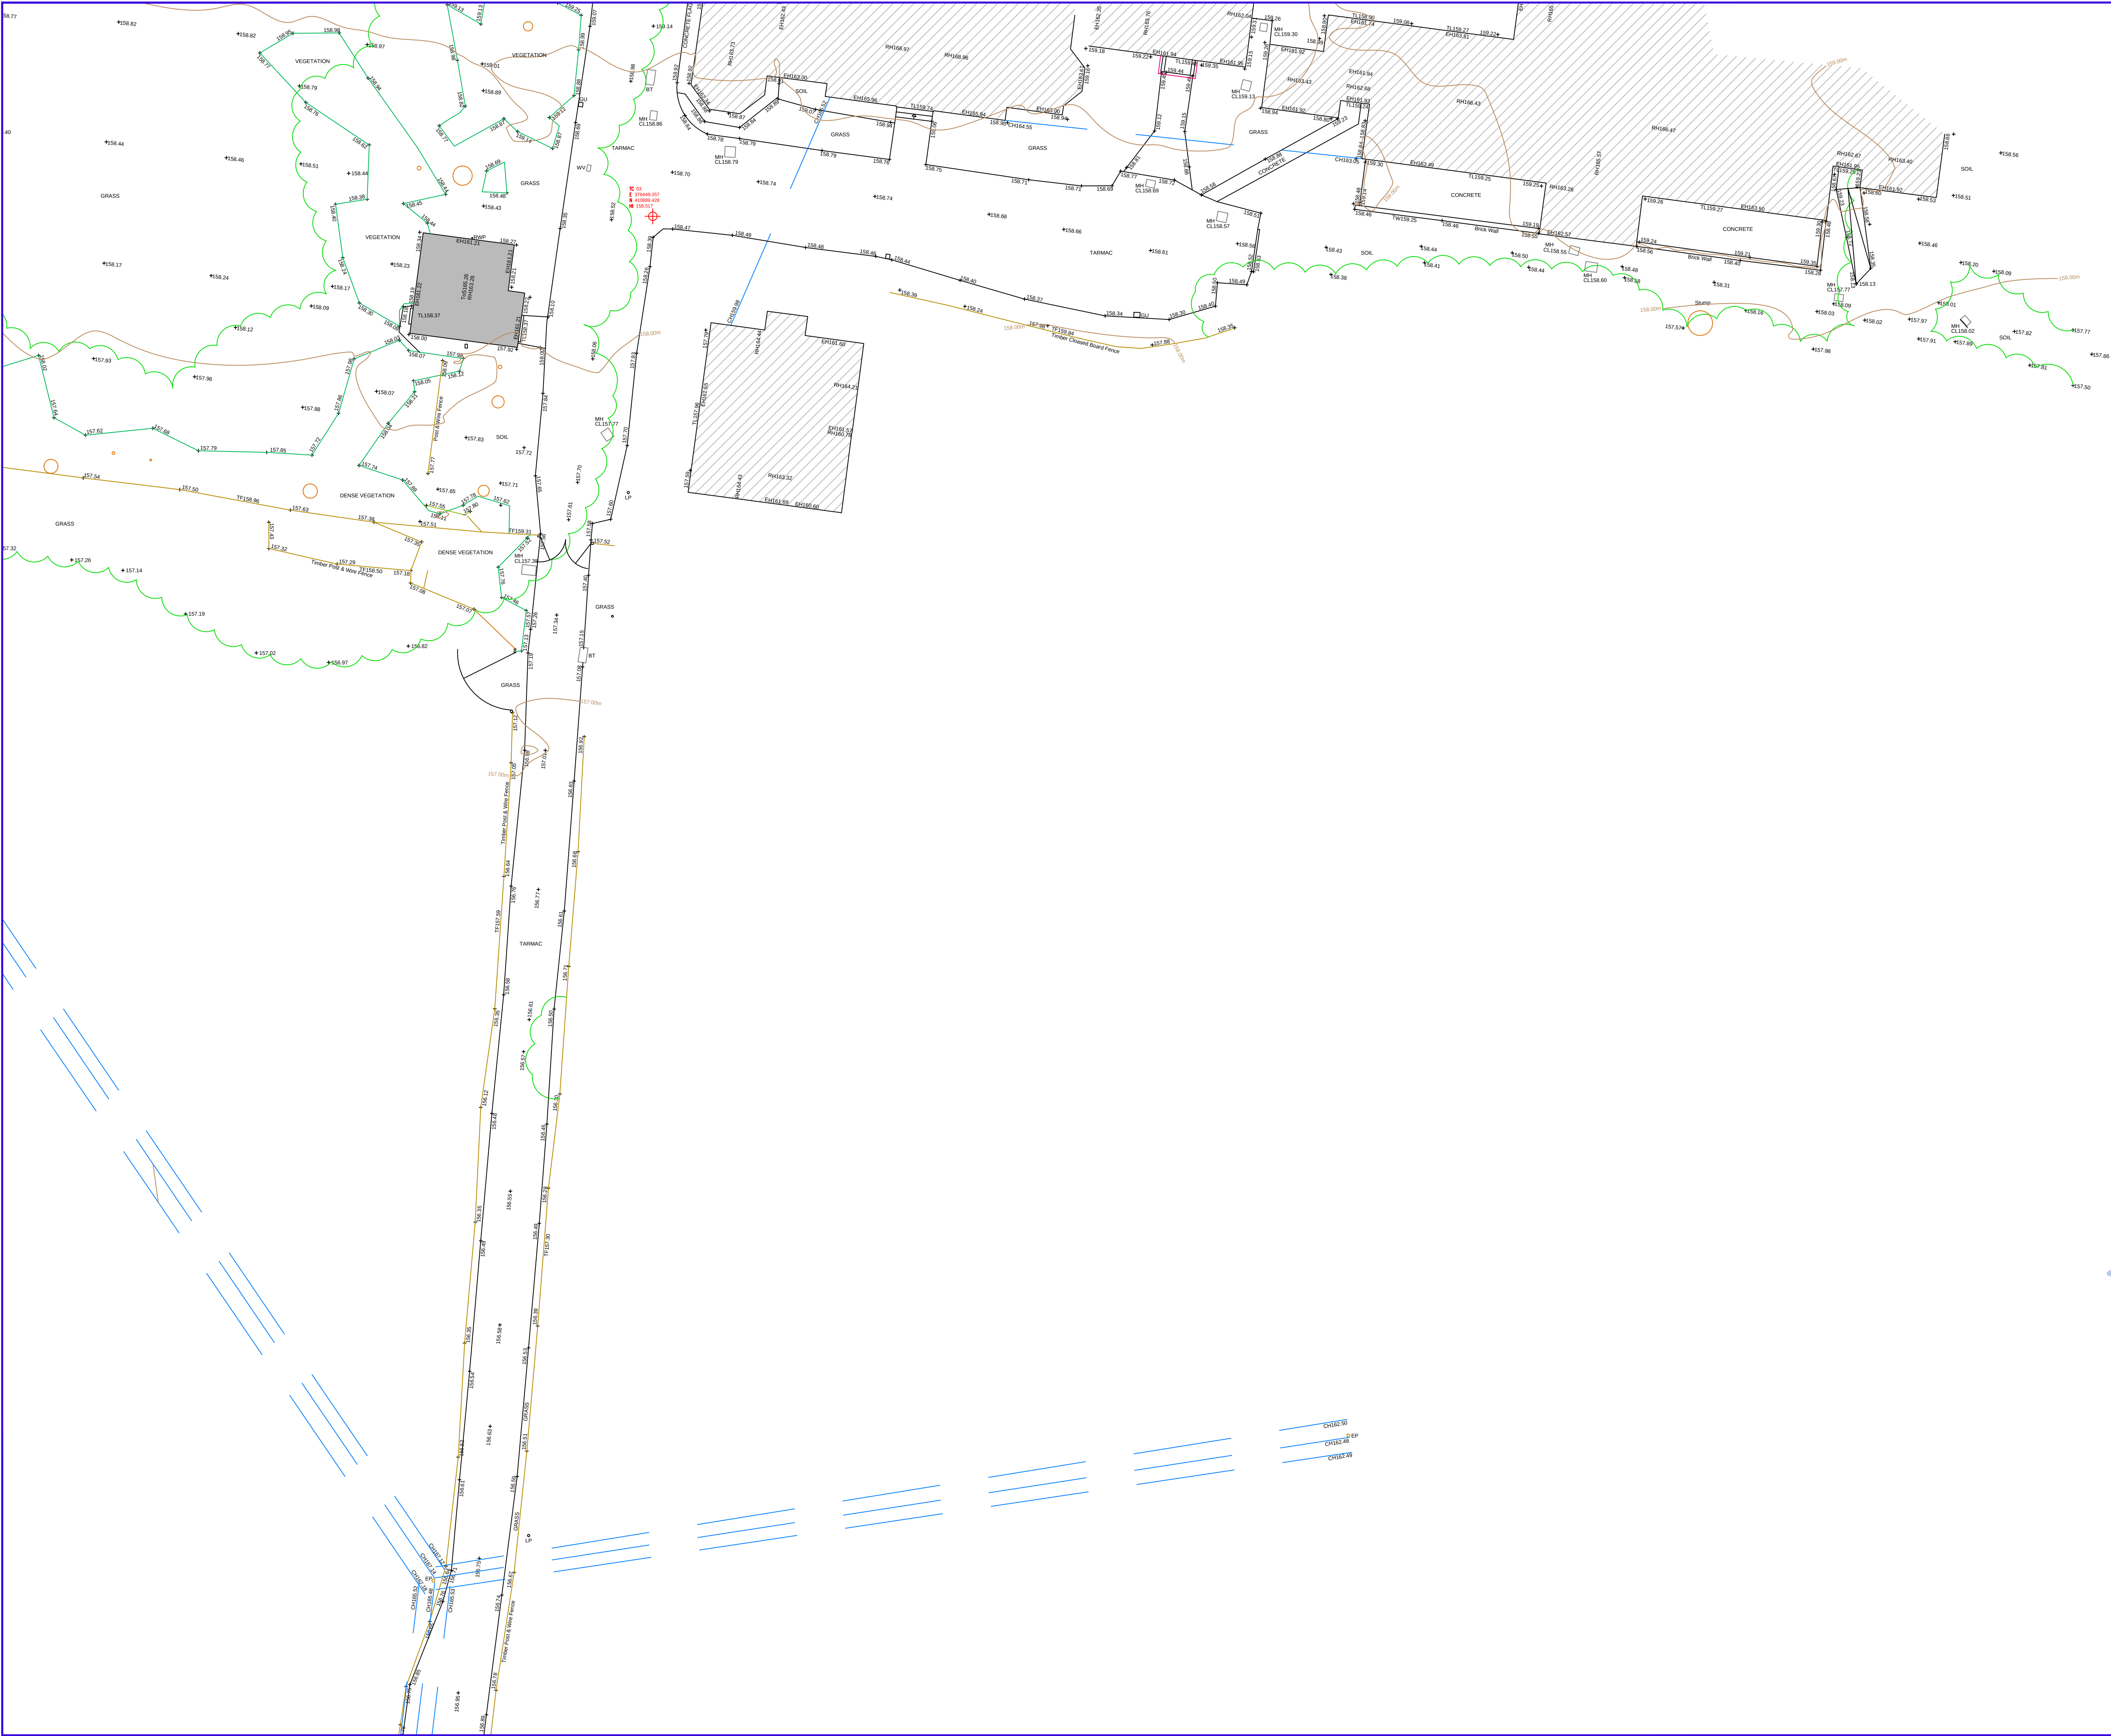


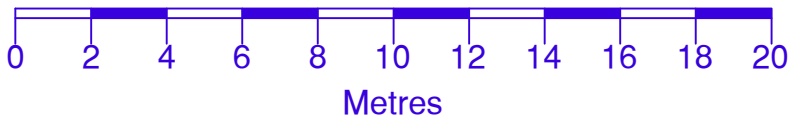

Notes

All Dimensions to be checked on site. Walls shown on plans are not to be assumed to be solid & should be checked for thickness, construction, load bearing capacity & stability.

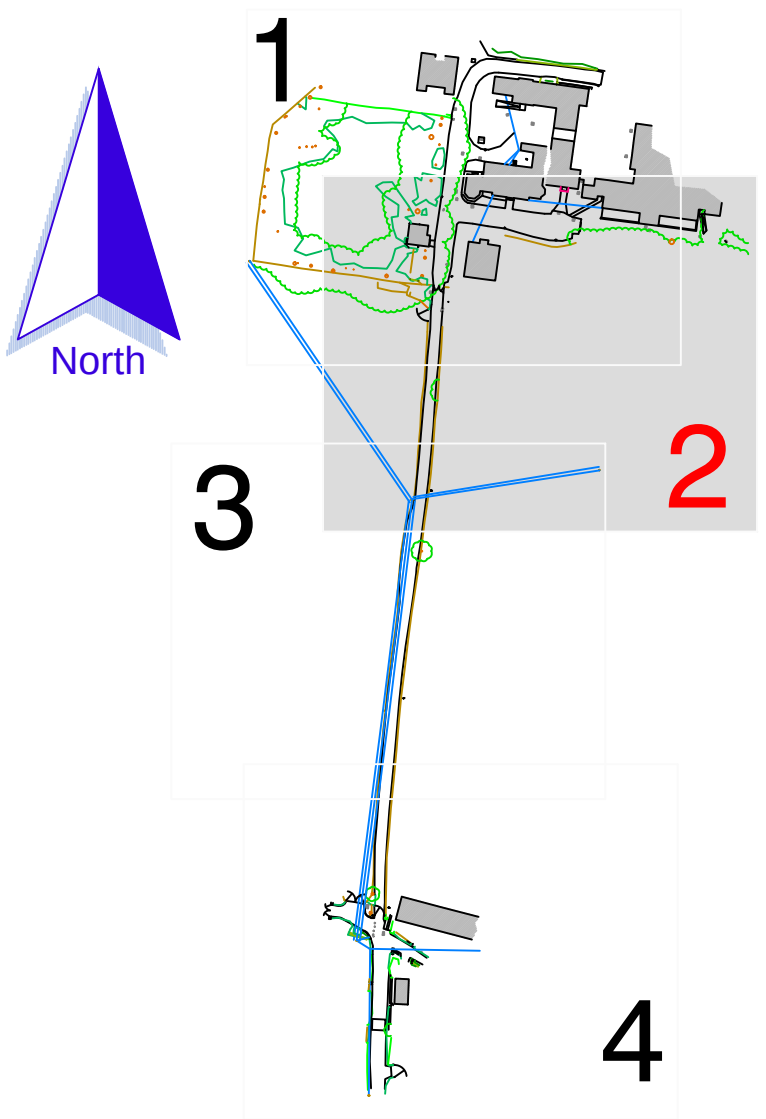

ABBREVIATIONS

- BT Cover
- CH Cable Height
- CL Cover Level
- EH Eaves Height
- EP Electric Pole
- FH Fire Hydrant
- GP Gate Post
- GU Gully
- IL Invert Level
- LP Lamp Post
- MH Man Hole
- RH Ridge/Roof Height
- RWP Rain Water Pipe
- SL Sign Post
- SP TricAD Control
- TC Top of Fence
- TL Threshold Level
- TP Telegraph Pole
- ToS Top of Chimney
- TH Top of Hedge
- TW Top of Wall
- WV Water Valve

All levels and coordinates relate to OSGB83(15) using CHSS data.
Levels defining edge of carriageway are observed at channel (bottom of kerb).

NOTE

Rev.0 Description. Issued



2 Berkshire Close | Wilpshire | Blackburn | Lancashire | BB1 9NG
tel 01254 614055 fax 01254 209754 e-mail sales@tricadsolutions.co.uk

Site Address

Ainsworth Care Home,
Bury,
BL2 5PT

Project Description

Site Survey

Drawing Title

Existing Site Layout

Scale	Date	Drawn By
1:200@A1	03/06/2021	JF

Drawing Number

TRI-3419-02