


© This Drawing & Design is the copyright of Jenkins Design Services Ltd and should not be reproduced without written consent.

Contractors are to check all levels & dimensions on site prior to site works commencing & report discrepancies to the Designers.

DO NOT SCALE FROM THIS DRAWING

PRELIMINARY

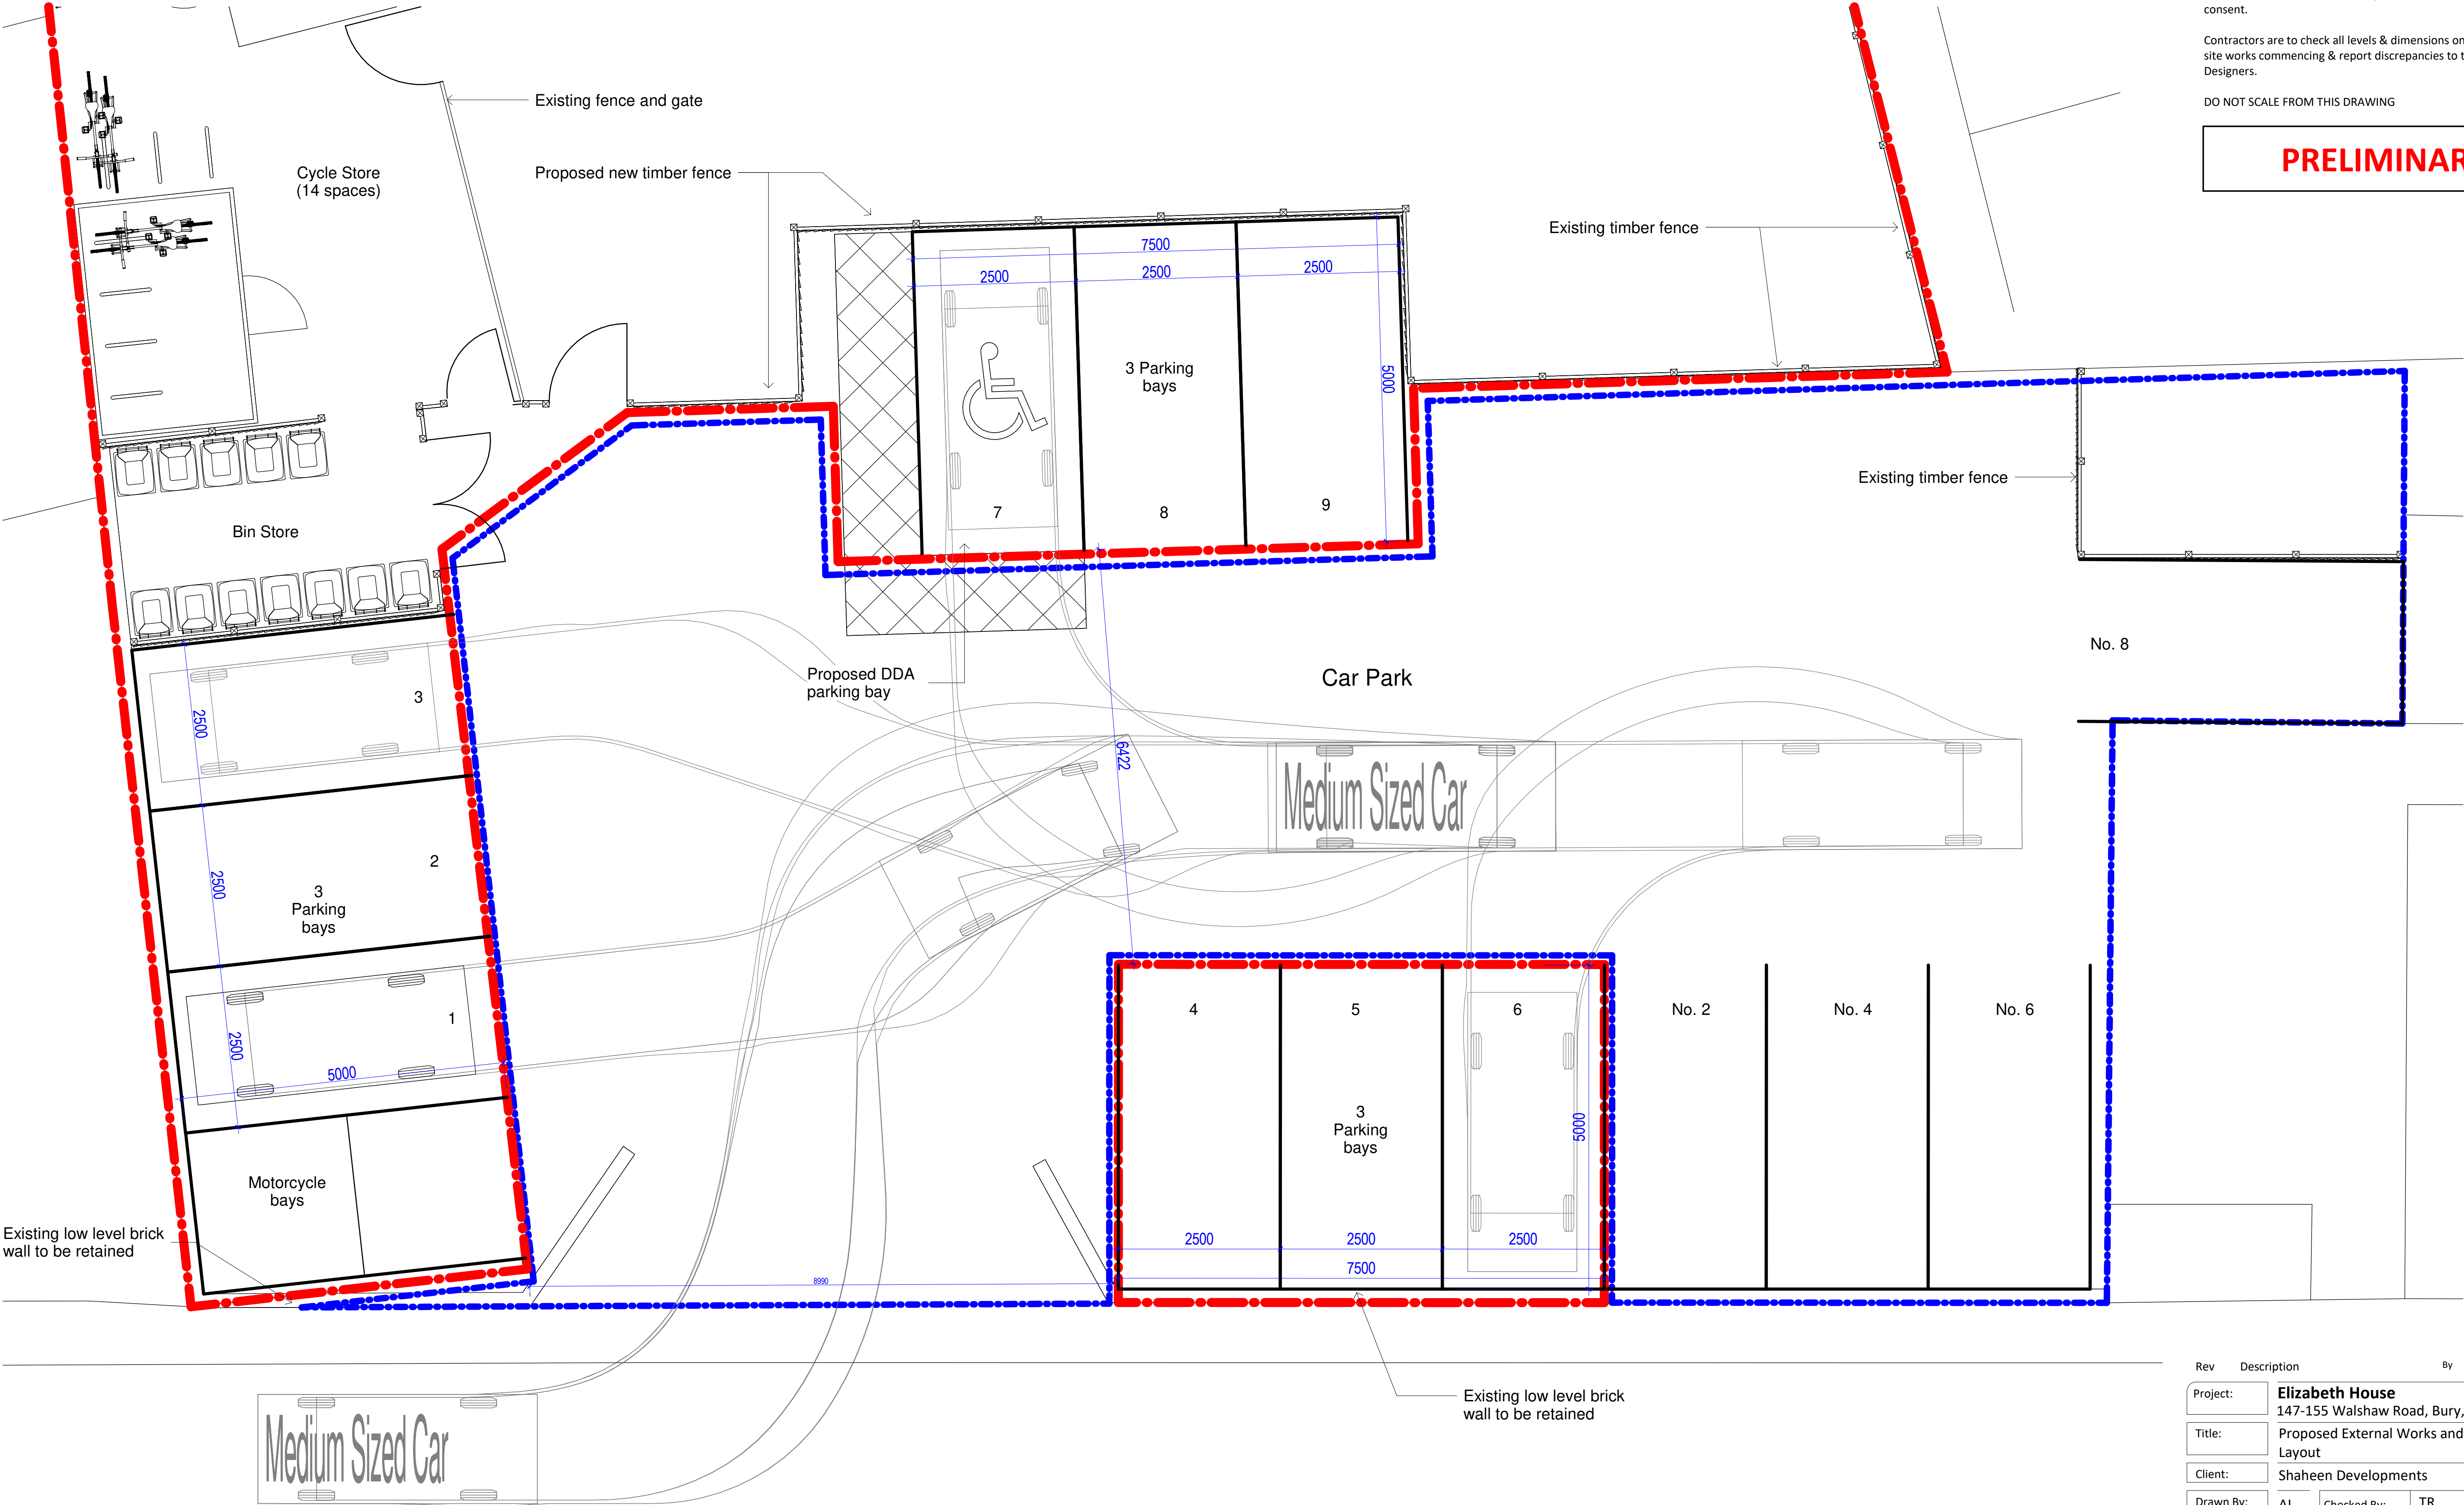

Rev	Description	By	Chk	Date
Project:	Elizabeth House			
	147-155 Walshaw Road, Bury, BL8 1NH			
Title:	Proposed External Works and Car Park Layout			
Client:	Shaheen Developments			
Drawn By:	AL	Checked By:	TR	on
Original Size:	A1	Project Number:	22130	
Drawing Number:	SI-XX-DR-A-1003			REV



Proposed External Works and Car Park Layout
1 : 50