


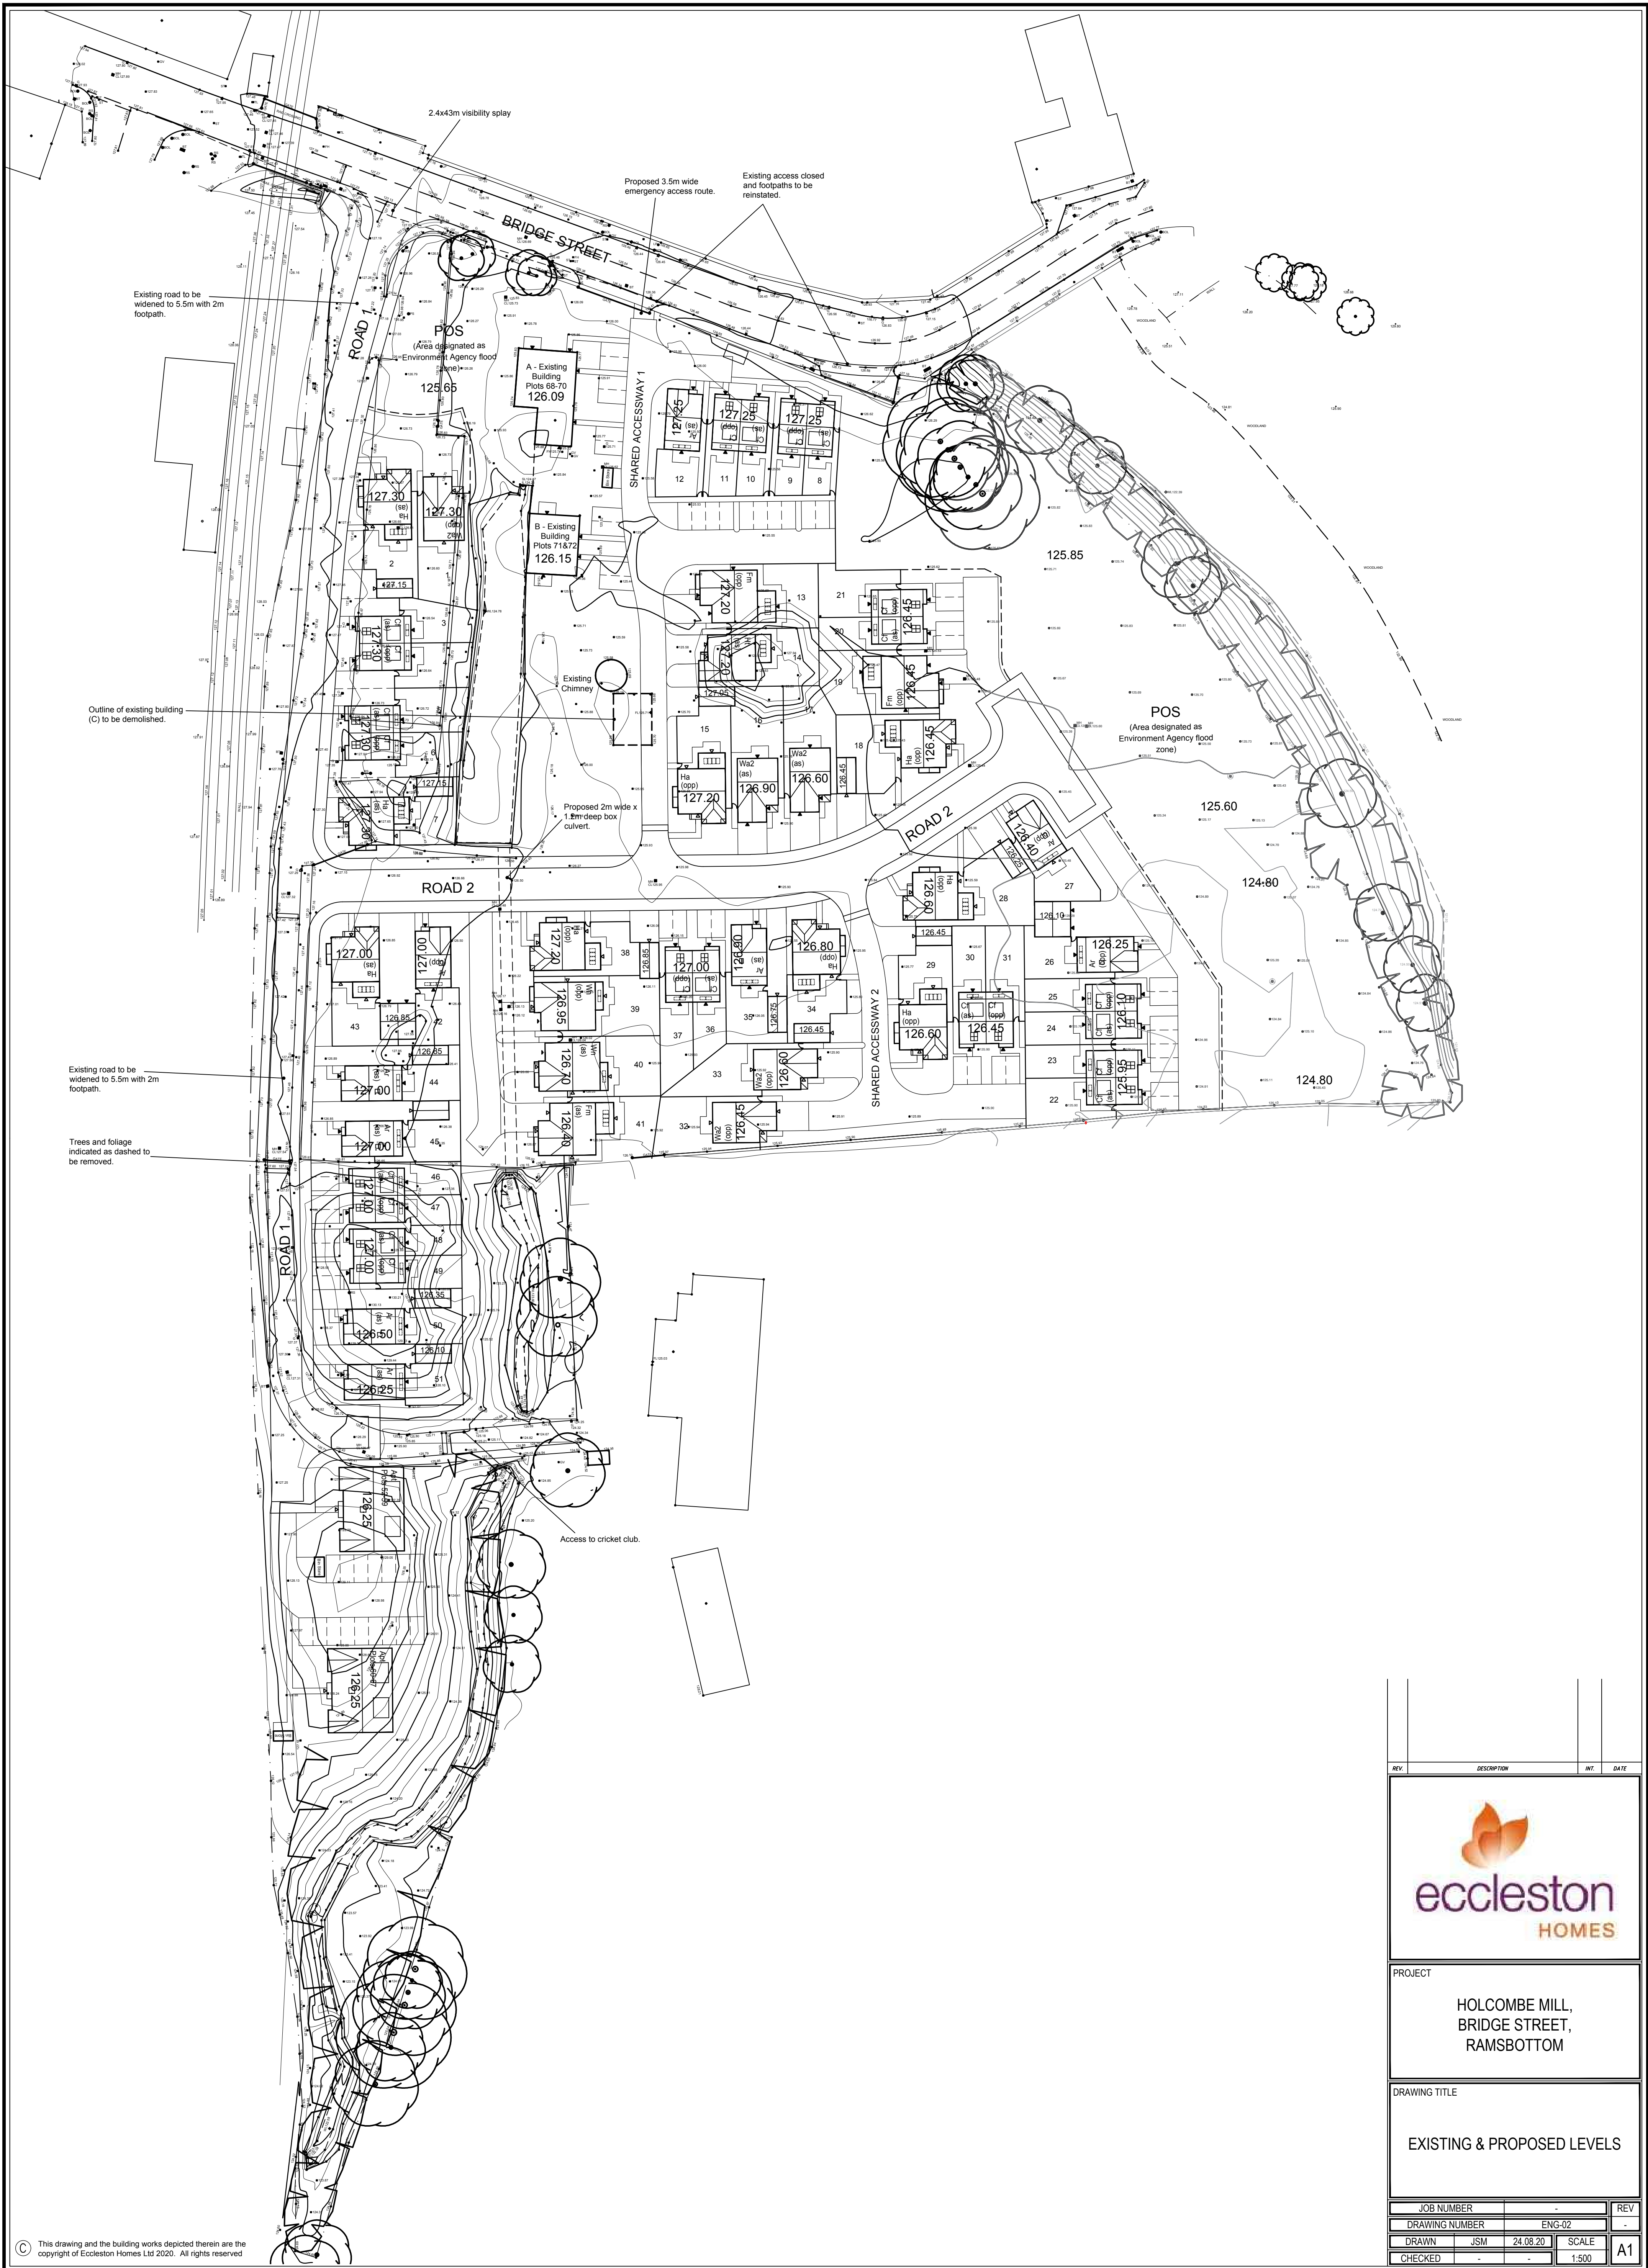

REV.	DESCRIPTION	INT.	DATE



PROJECT

HOLCOMBE MILL,
BRIDGE STREET,
RAMSBOTTOM

DRAWING TITLE

EXISTING & PROPOSED LEVELS

JOB NUMBER	-	REV	-
DRAWING NUMBER	ENG-02		
DRAWN	JSM	24.08.20	SCALE
CHECKED	-	-	1:500

A1